


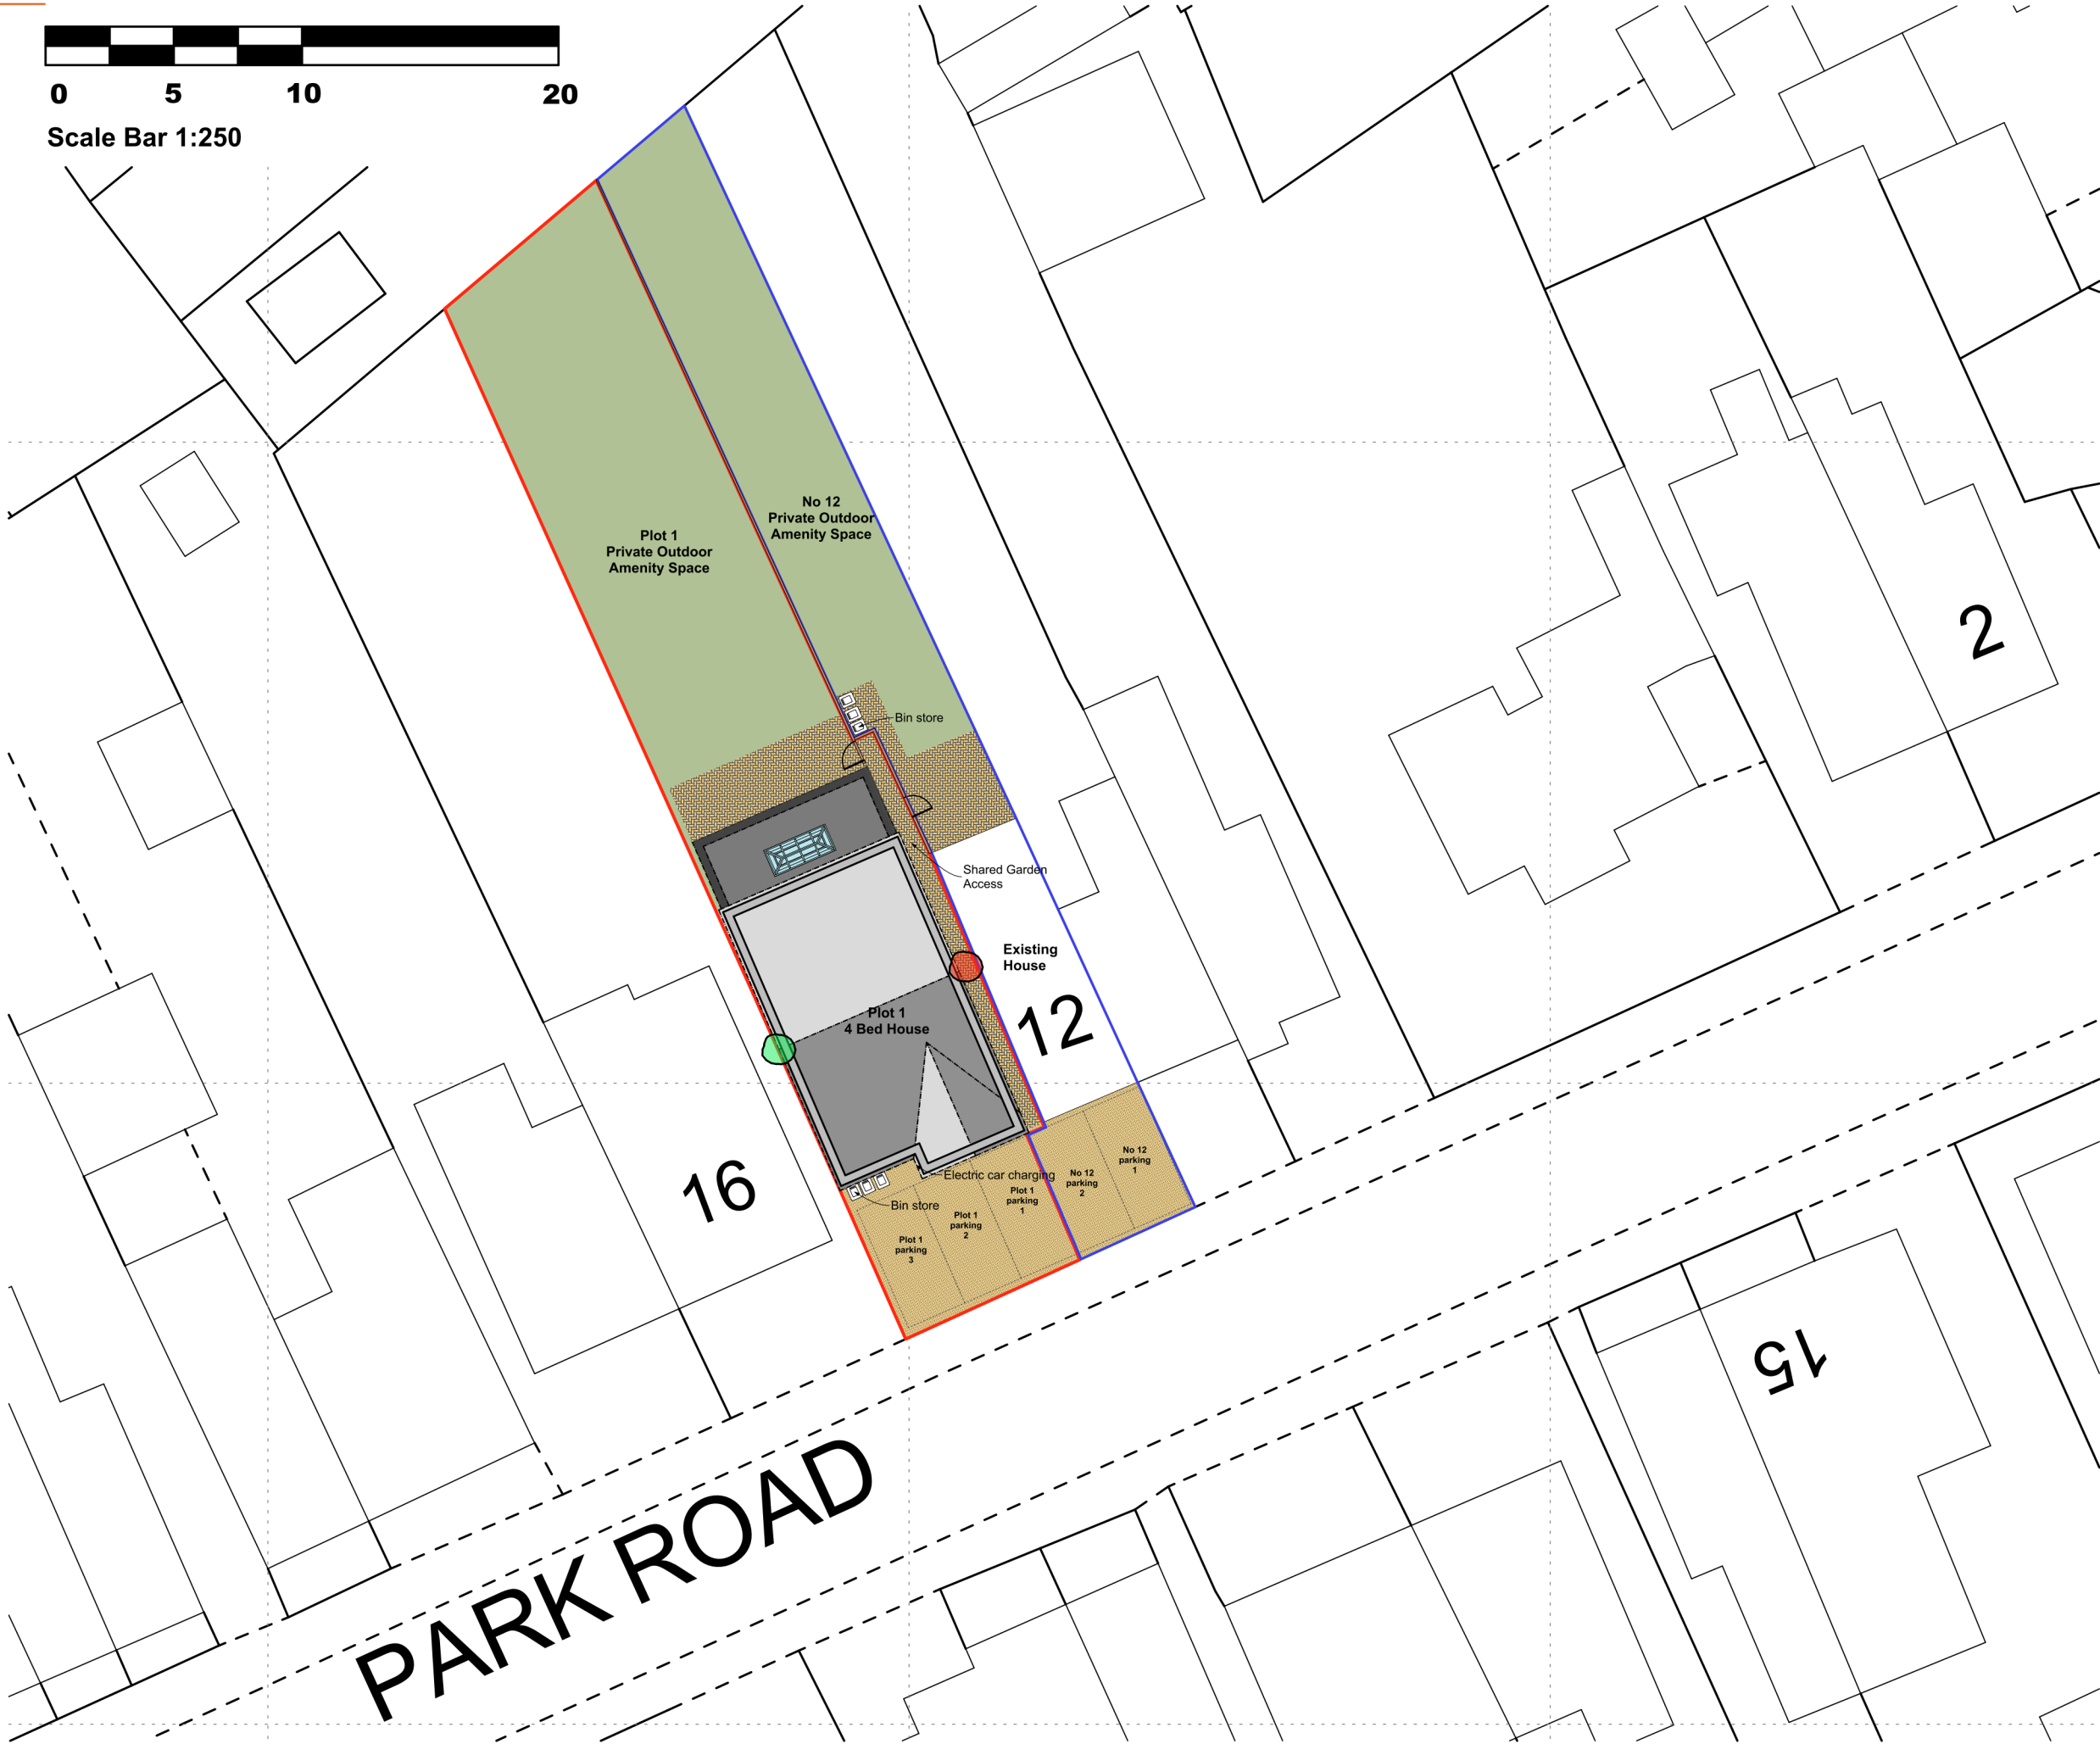

- Please Note:**
- This drawing may be printed and scaled FOR PLANNING PURPOSES.
 - All dimensions to be CHECKED ON SITE and any DISCREPANCY reported to Design Three Sixty.
 - The site boundary shown is the best assumed from available data & does NOT represent legal ownership.
 - All dimensions in mm unless otherwise stated.

- Schwegler 1FF Bat Boxes positioned at least 3-5m above the ground facing in a south or south westerly direction
- Manthorpe Swift Brick integrated bird box positioned 5m above the ground facing in a North or East facing direction

Revisions.

DESIGN THREE SIXTY

E: info@designthreesixty.co.uk
T: [REDACTED]
W: www.designthreesixty.co.uk

Project:
New Build Scheme

12 Park Road,
Ratby,
Leicester,
LE6 0JJ

Client:
Mr Kane O'Donnell

Drawing Title:
Block Plan

Drawing by: IG / KF
Checked by: IG / KF

Date: 15-04-2024
Scale: As Shown @A3

Drawing Number: 137-001
Revision: 0 / A / B / C / D / E / F / G / H / I / J / K

Block Plan 1:250