

FRONT ELEVATION



REAR ELEVATION

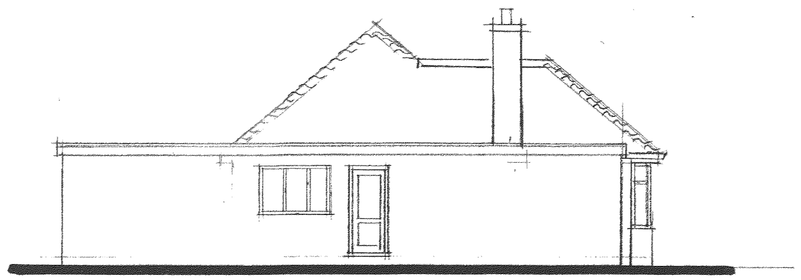

SIDE ELEVATION

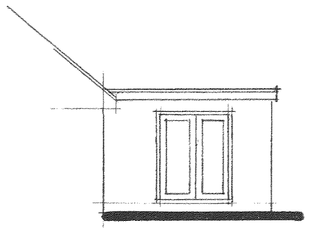

SIDE ELEVATION

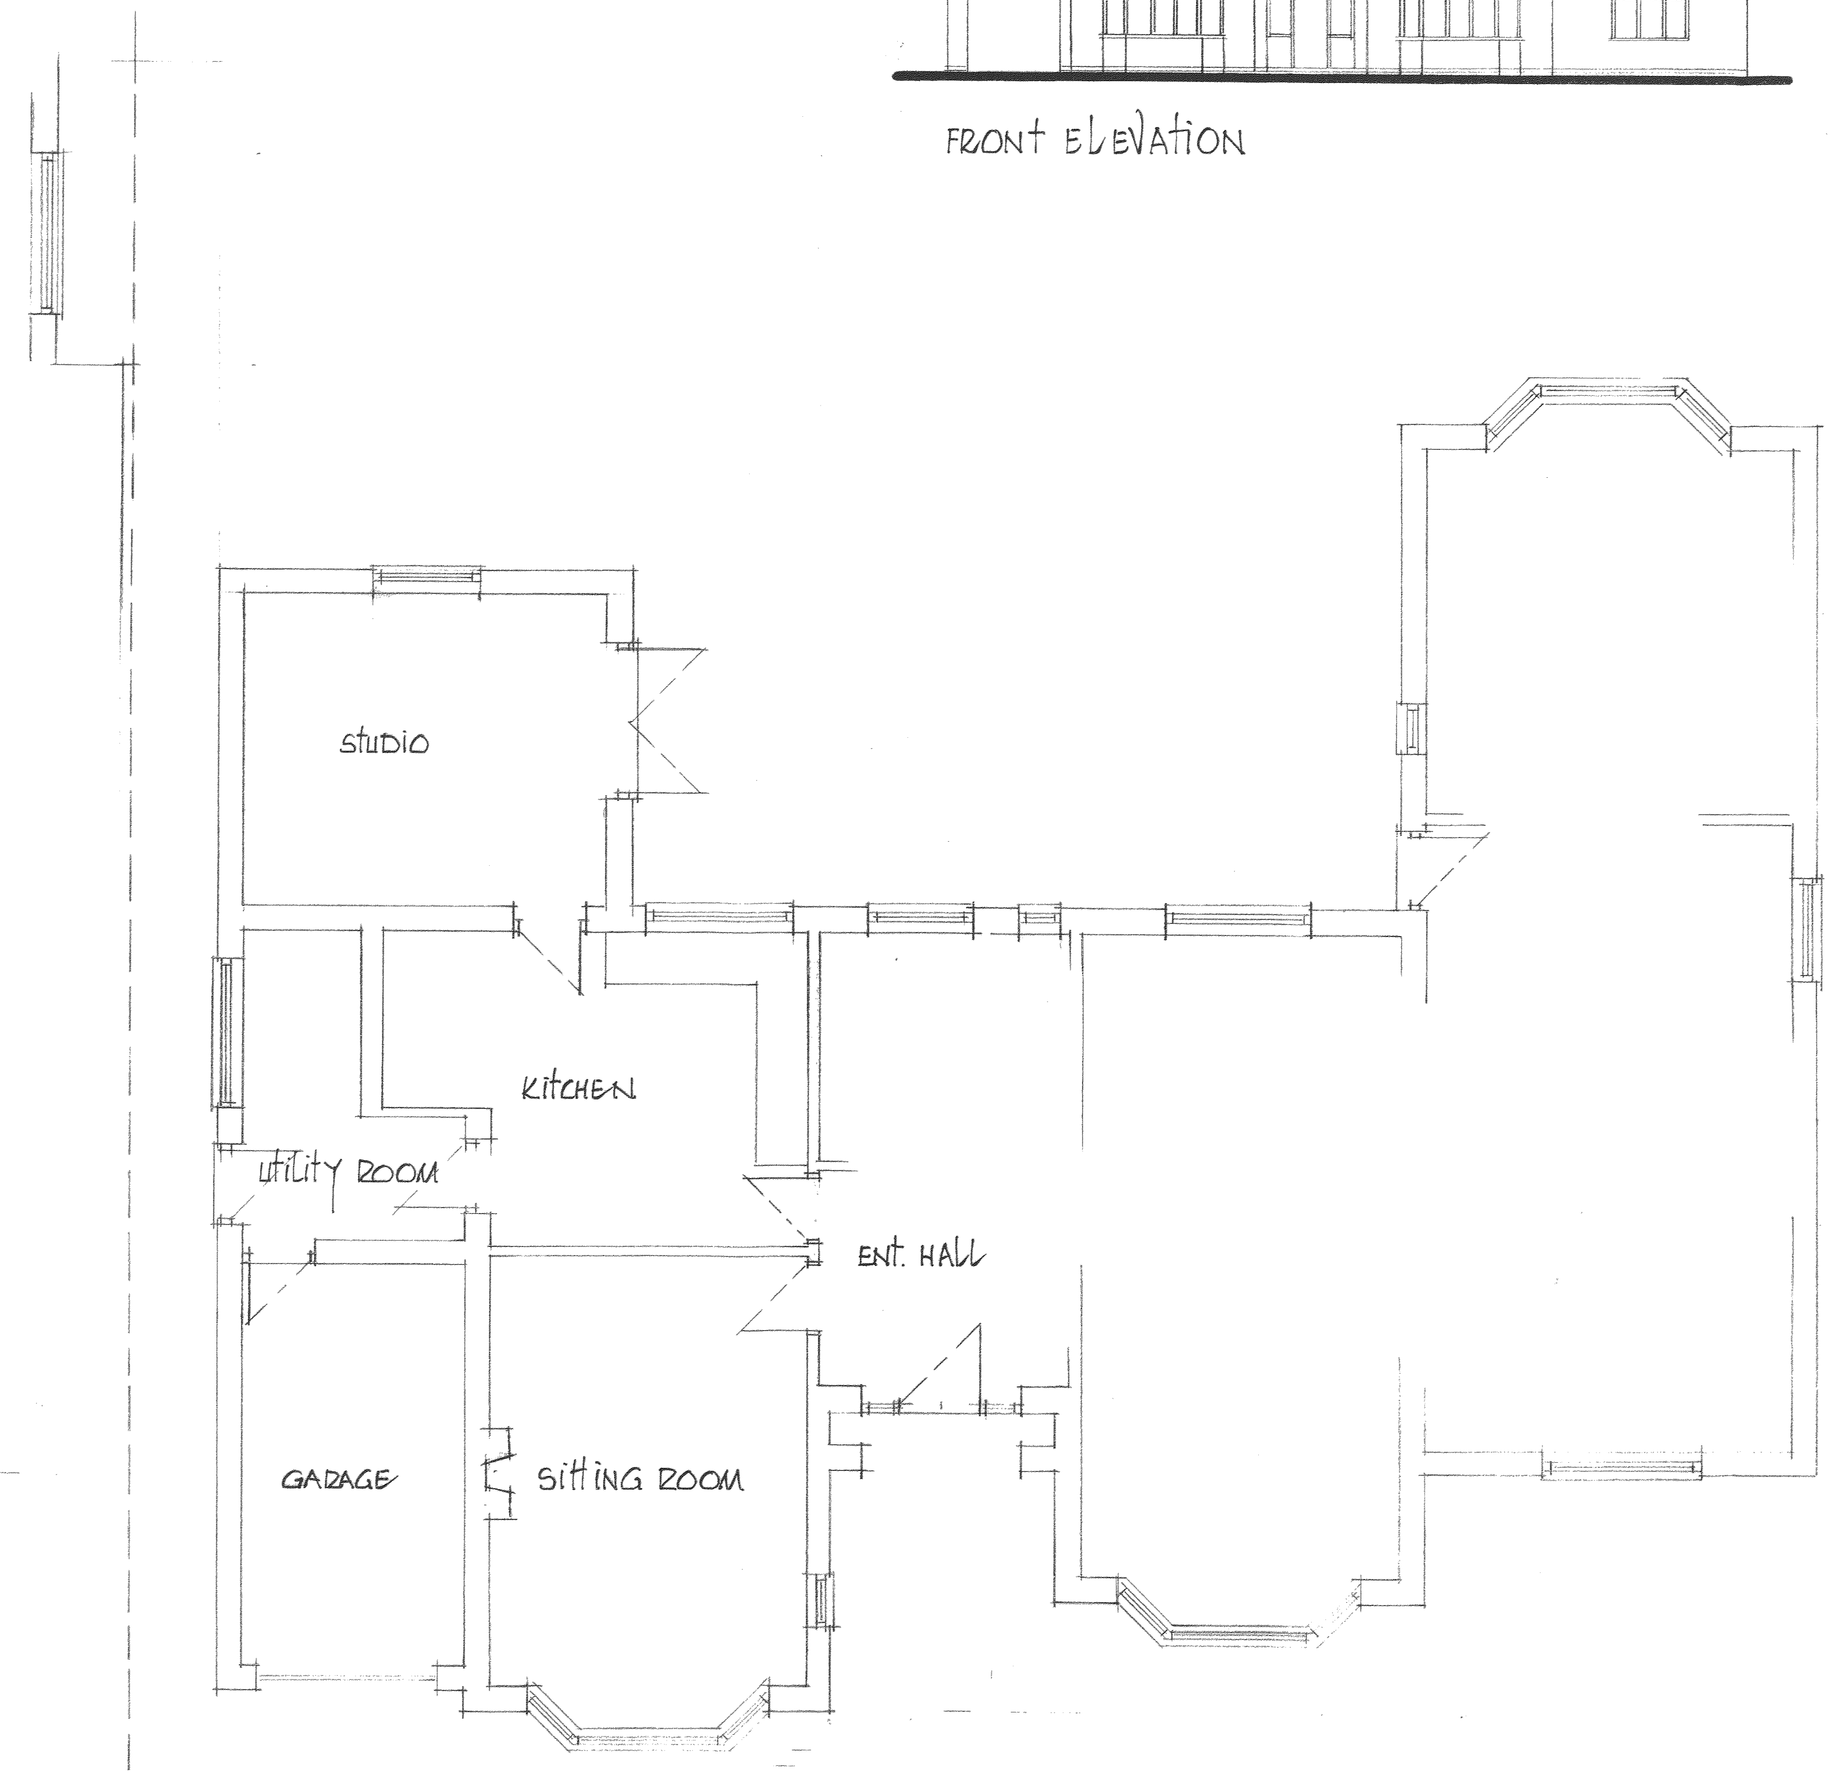

FLOOR PLAN LAYOUT.

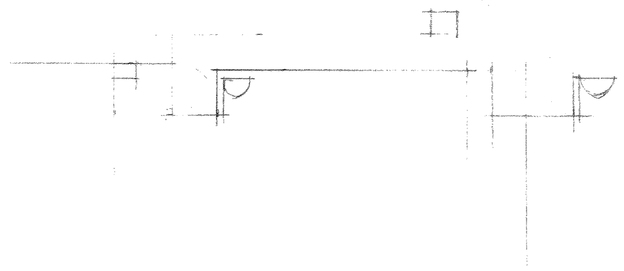

DEVELOPMENT SERVICES
31 MAR 2010
RECEIVED

PLAN OF EXISTING LAYOUT AND ELEVATIONS FOR MR & MRS K.A. HARRIS

21 SHENTON LANE.
MARKET BOSWORTH.
WARKS: CV13. 0LA.

SCALE :	DATE :	DRAWN BY :
1:50 & 1:100 At A1 Size	FEB 2010	PB

DRAWING NUMBER :
961/01

Peter Barnwell Limited
Building Surveyor
Peter Barnwell ACIOB.
22 Norfolk Road,
Desford, Leicester, LE9 9HR.
01455 823816