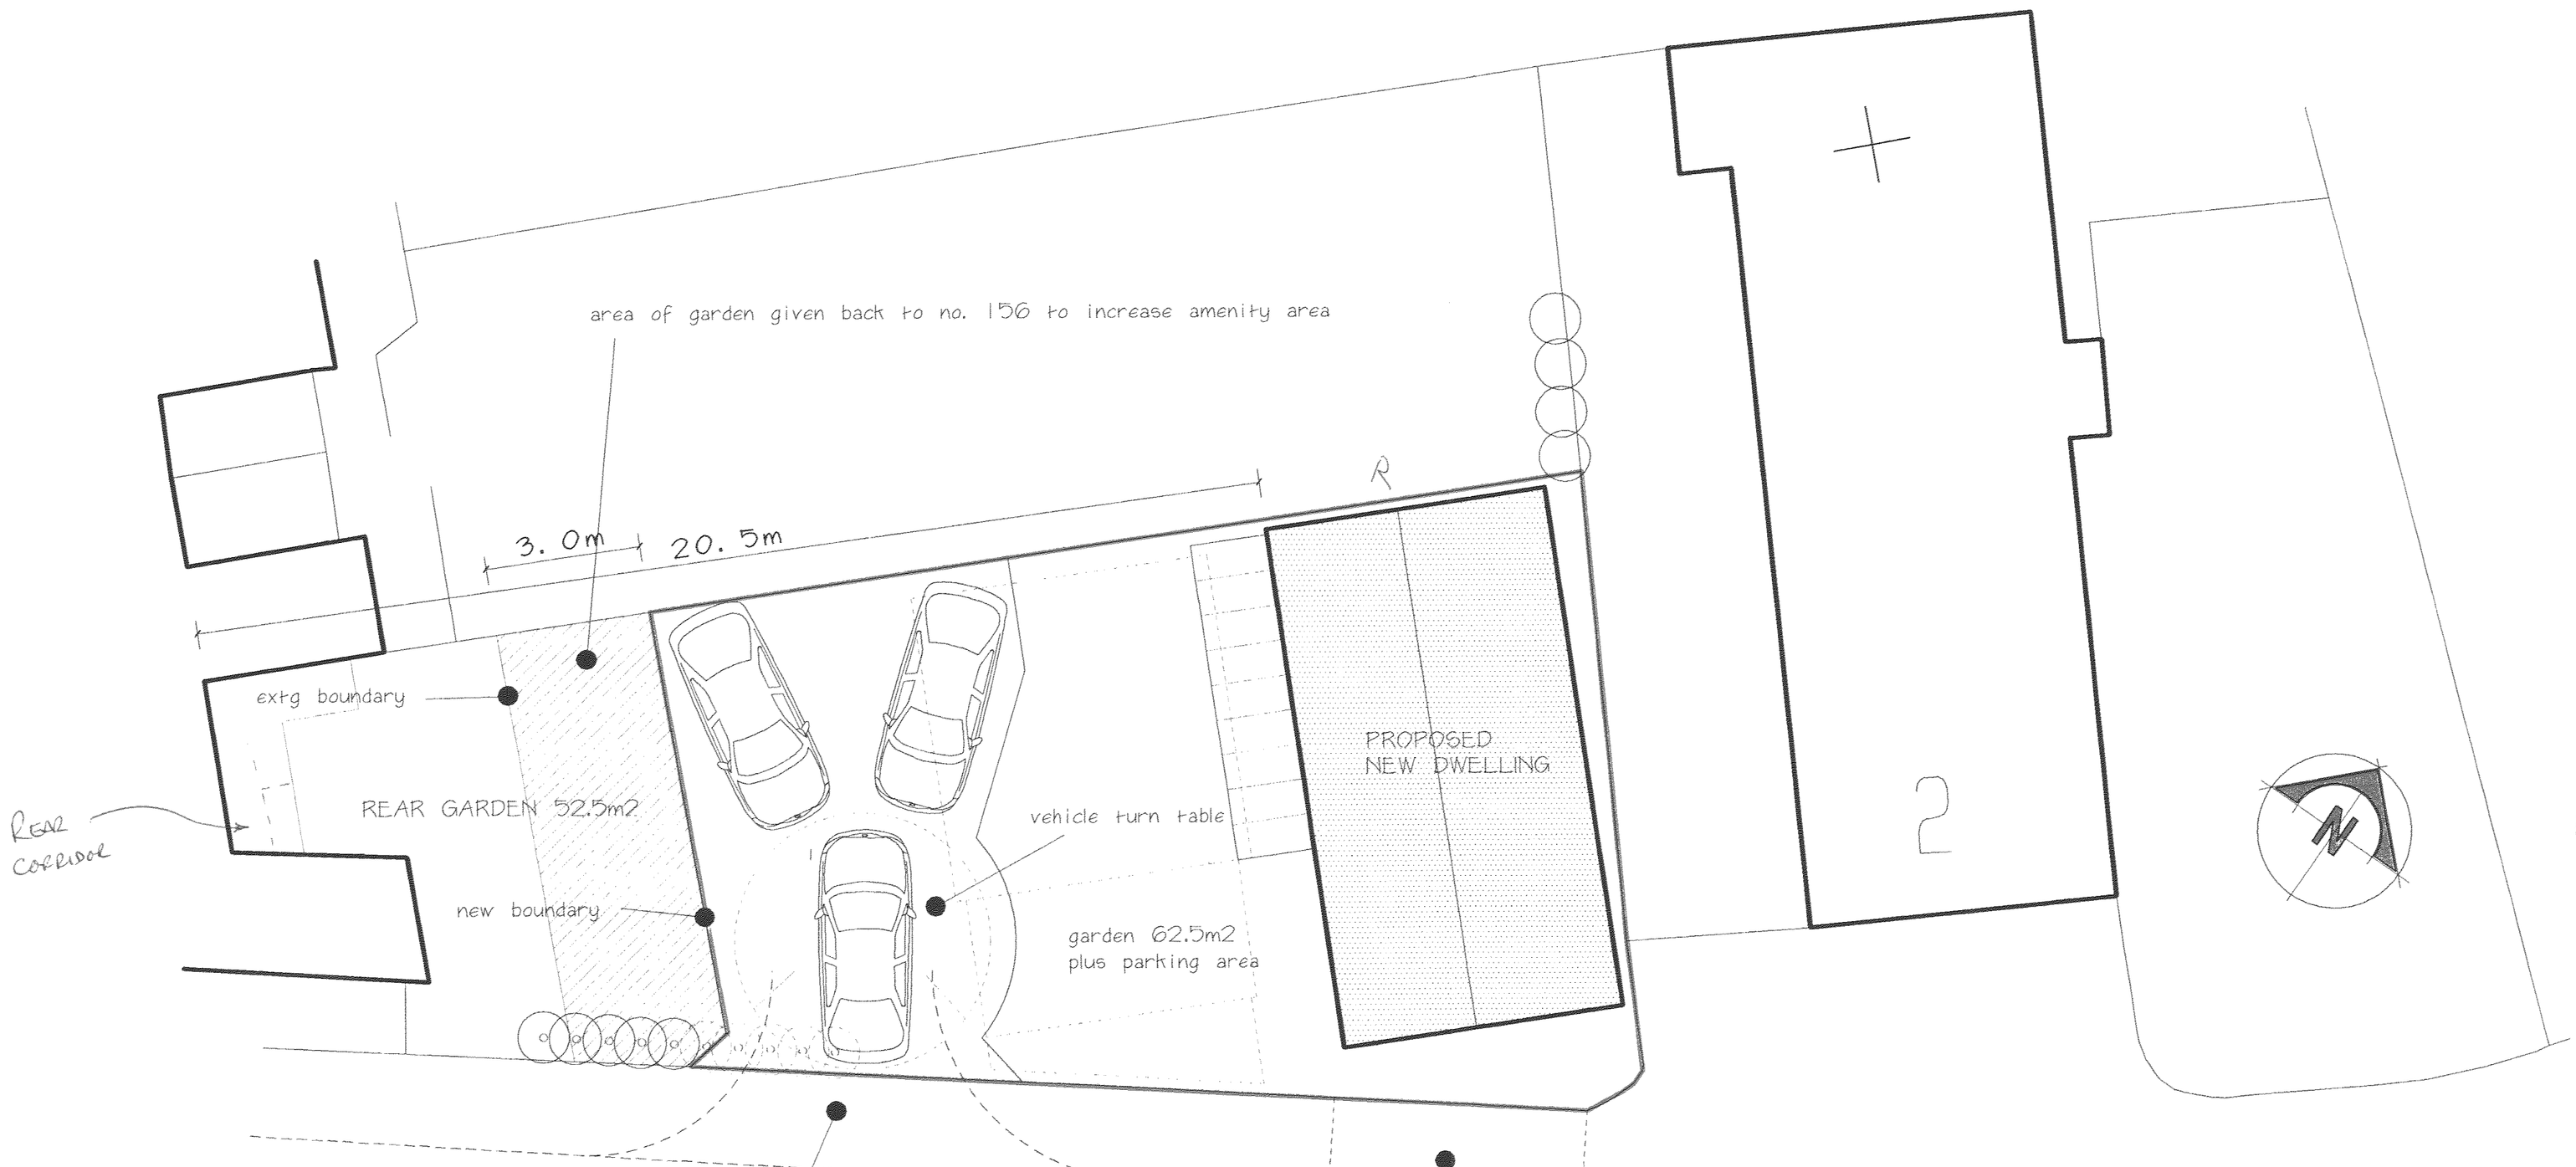

block plan 1:100

ADDITIONAL INFORMATION

DEVELOPMENT SERVICES
19 JAN 2009
RECEIVED

new vechicle access 3.0M WIDE onto 5.0m turn table with two 2.5x5.0m parking spaces 2.0 x2.0m pedestrain visibility splays planted with cover that will not grow over 0.6m high remove 5no. cypress trees

extg. pedestrian crossing

extg vehicle access closed off

SCANNED

Hinckley & Bosworth Borough Council
Planning Services
APPROVED PLAN
21/01/09

rev.
client
Ms K MURRELL

project
LAND TO R/O 156 QUEENS ROAD, HINCKLEY

title
PROPOSEDSITE LAYOUT PLAN

drawn	page size	scale	ref.	rev.
ARE	A2	1:100	2008-11-5	

EMERY ARCHITECTURAL DESIGN LTD
Greenacres
South Kilworth Road
North Kilworth
Leicestershire
LE17 6HF
Tel: 01858 881702
E-mail: emerydesign@btinternet.com
Chartered Institute of Architectural Technologists