THIS DRAWING HAS BEEN PREPARED AS A GENERAL GUIDELINE ONLY. FIGURED DIMENSIONS SHOULD BE TAKEN IN PREFERENCE TO SCALED DIMENSIONS. ALL DIMENSIONS TO BE VERIFIED ON SITE.

SCHEDULE OF MATERIALS:

HORTICULTURAL BUILDING WITH BRICK DWARF WALLS AND GLAZED ELEVATION WITH GLAZED ROOF PITCHES

SOME SECTIONS OF BUILDING WITH OPAQUE CLADDING PANELS

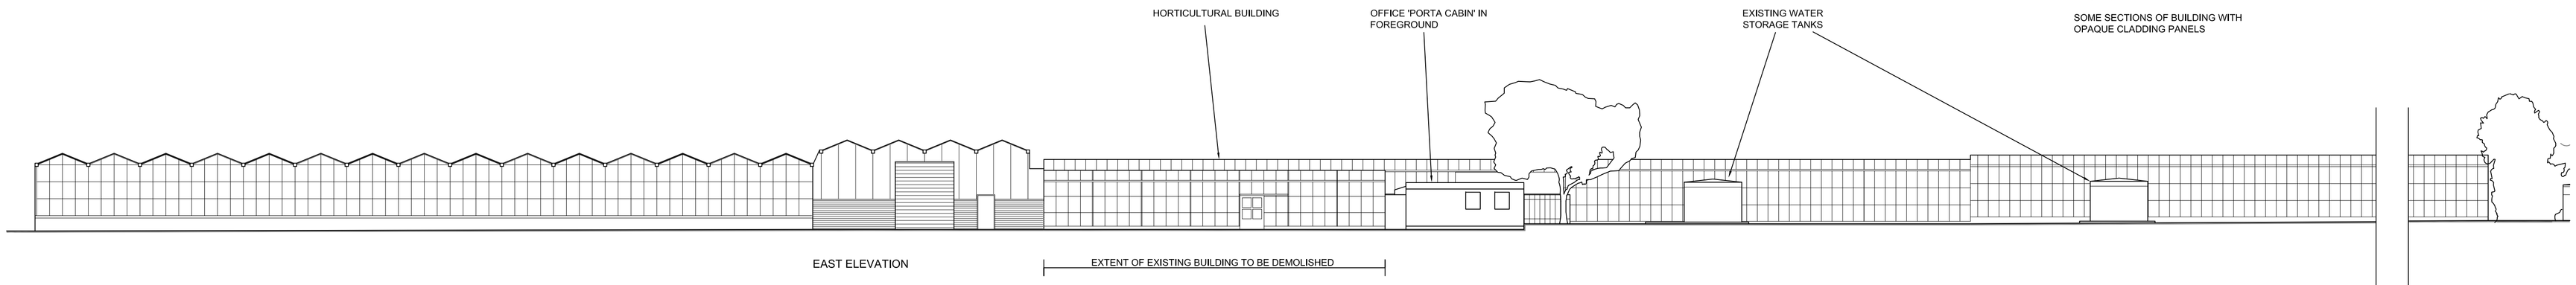

EAST ELEVATION

EXTENT OF EXISTING BUILDING TO BE DEMOLISHED

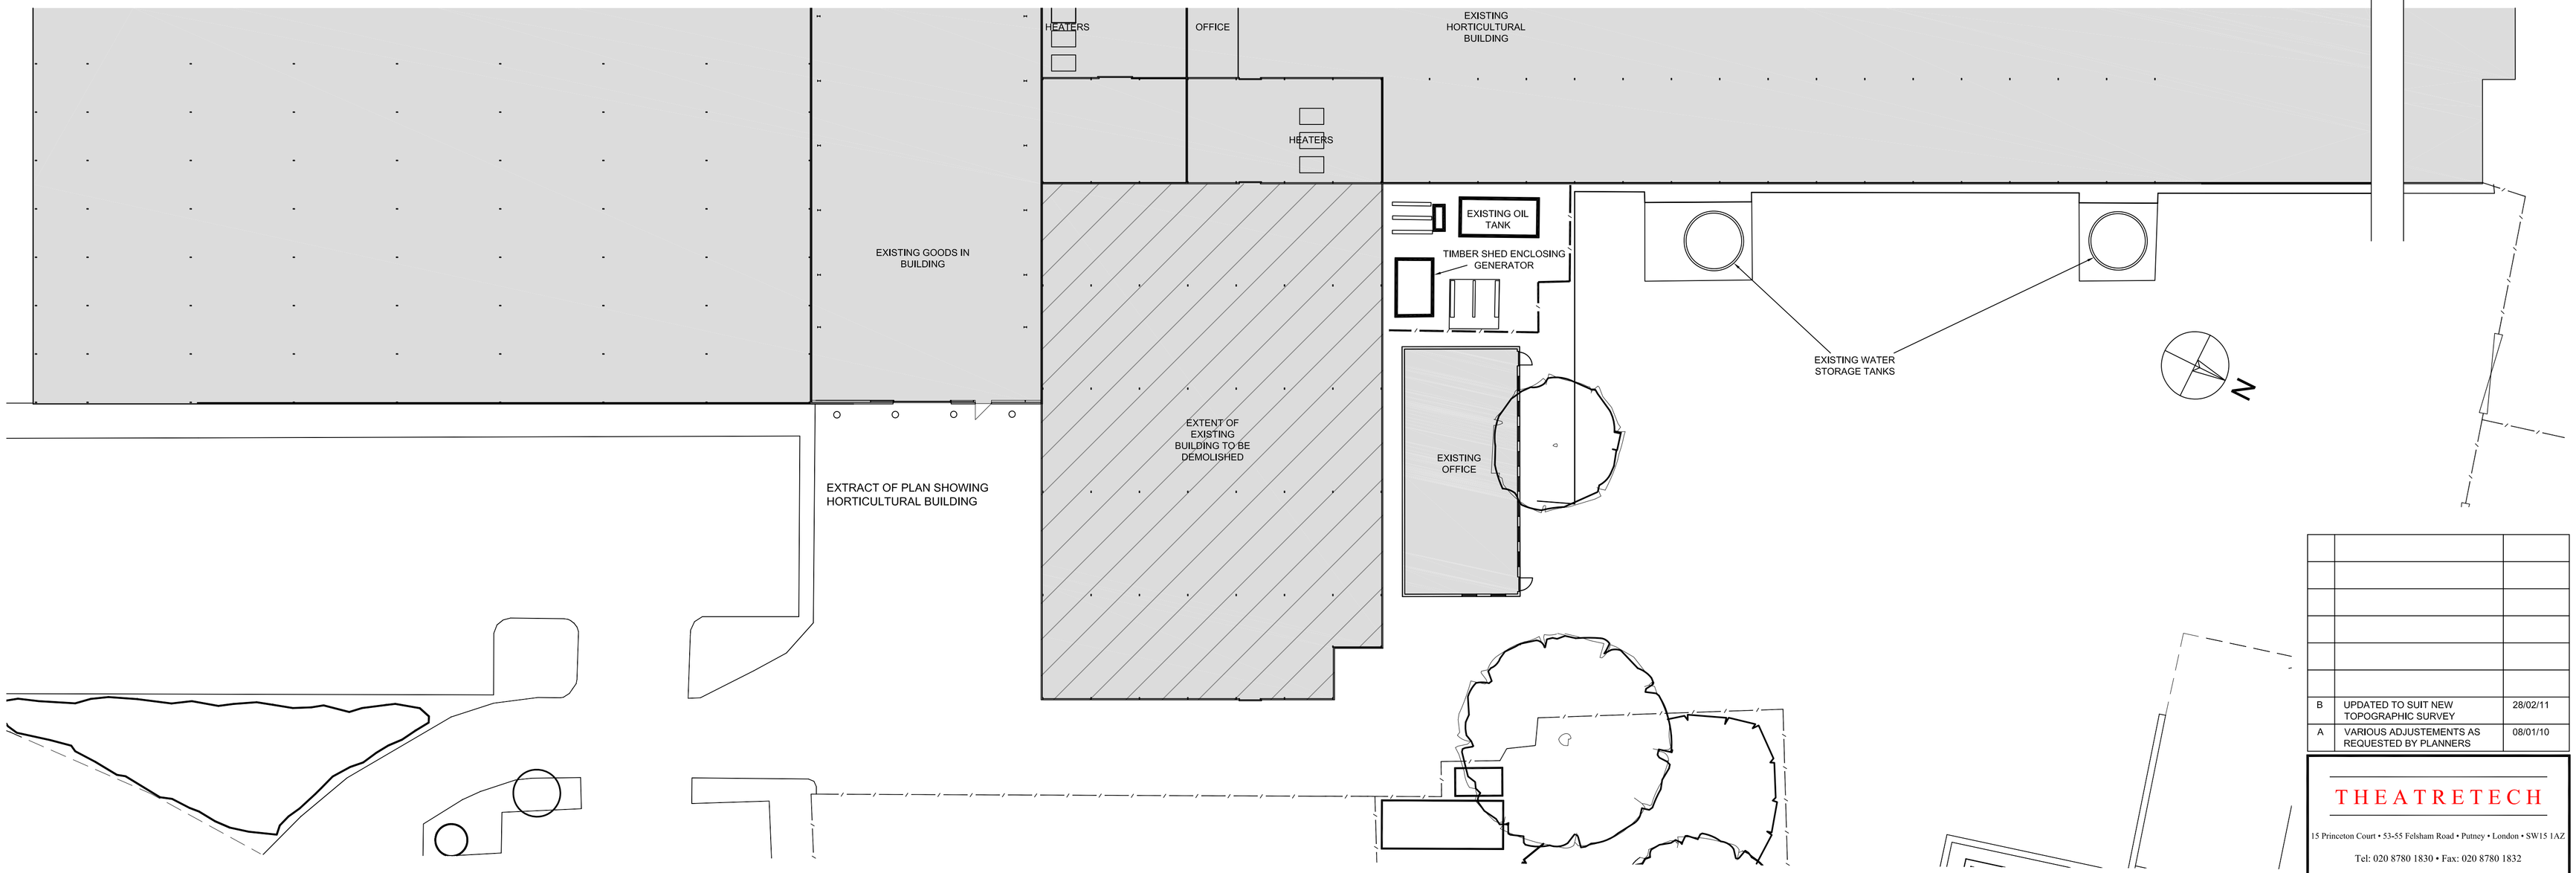

EXTRACT OF PLAN SHOWING HORTICULTURAL BUILDING

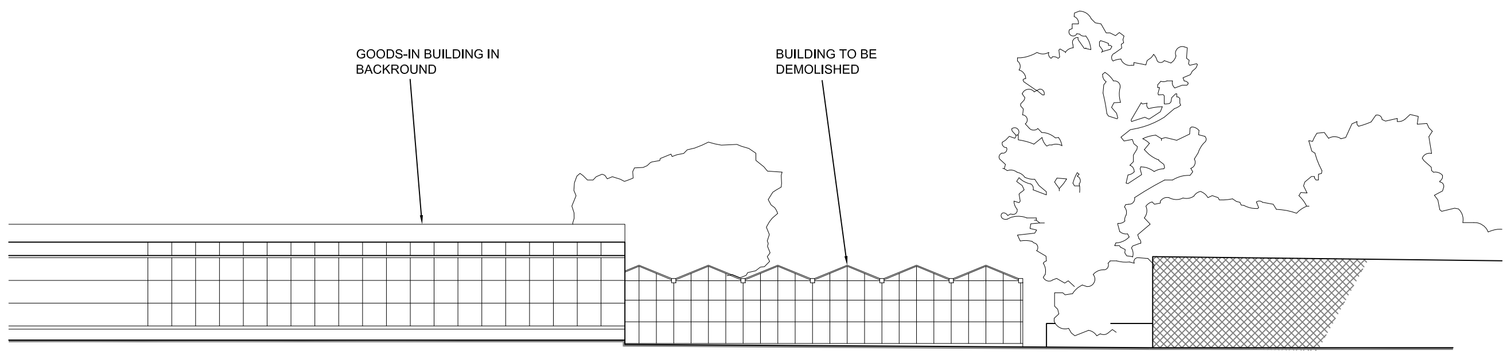

SOUTH ELEVATION

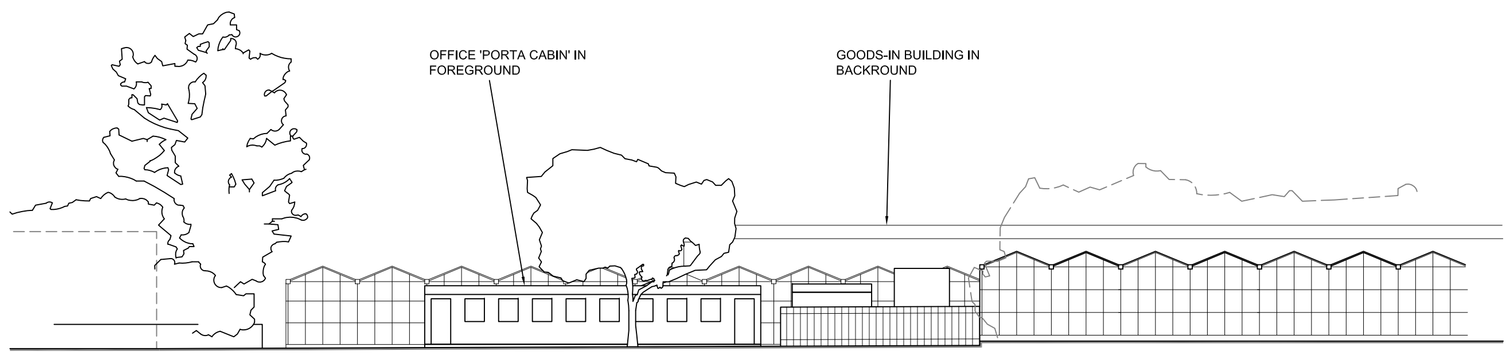

EXTENT OF EXISTING BUILDING TO BE DEMOLISHED

NORTH ELEVATION

B	UPDATED TO SUIT NEW TOPOGRAPHIC SURVEY	28/02/11
A	VARIOUS ADJUSTEMENTS AS REQUESTED BY PLANNERS	08/01/10

THEATRETECH

15 Princeton Court • 53-55 Felsham Road • Putney • London • SW15 1AZ

Tel: 020 8780 1830 • Fax: 020 8780 1832

E-mail: info@theatretech.net

JOB TITLE

THE GARDEN CENTRE GROUP
WOODLANDS

DRAWING TITLE

HORTICULTURAL BUILDING
FLOOR PLAN & ELEVATIONS
AS EXISTING

DATE	SCALE	PAGE SIZE	DRAWN
11/09/09	1:200	A1	PJL

0 2m 4m 6m 8m 10m

DRAWING NO. T615-121

REVISION A B