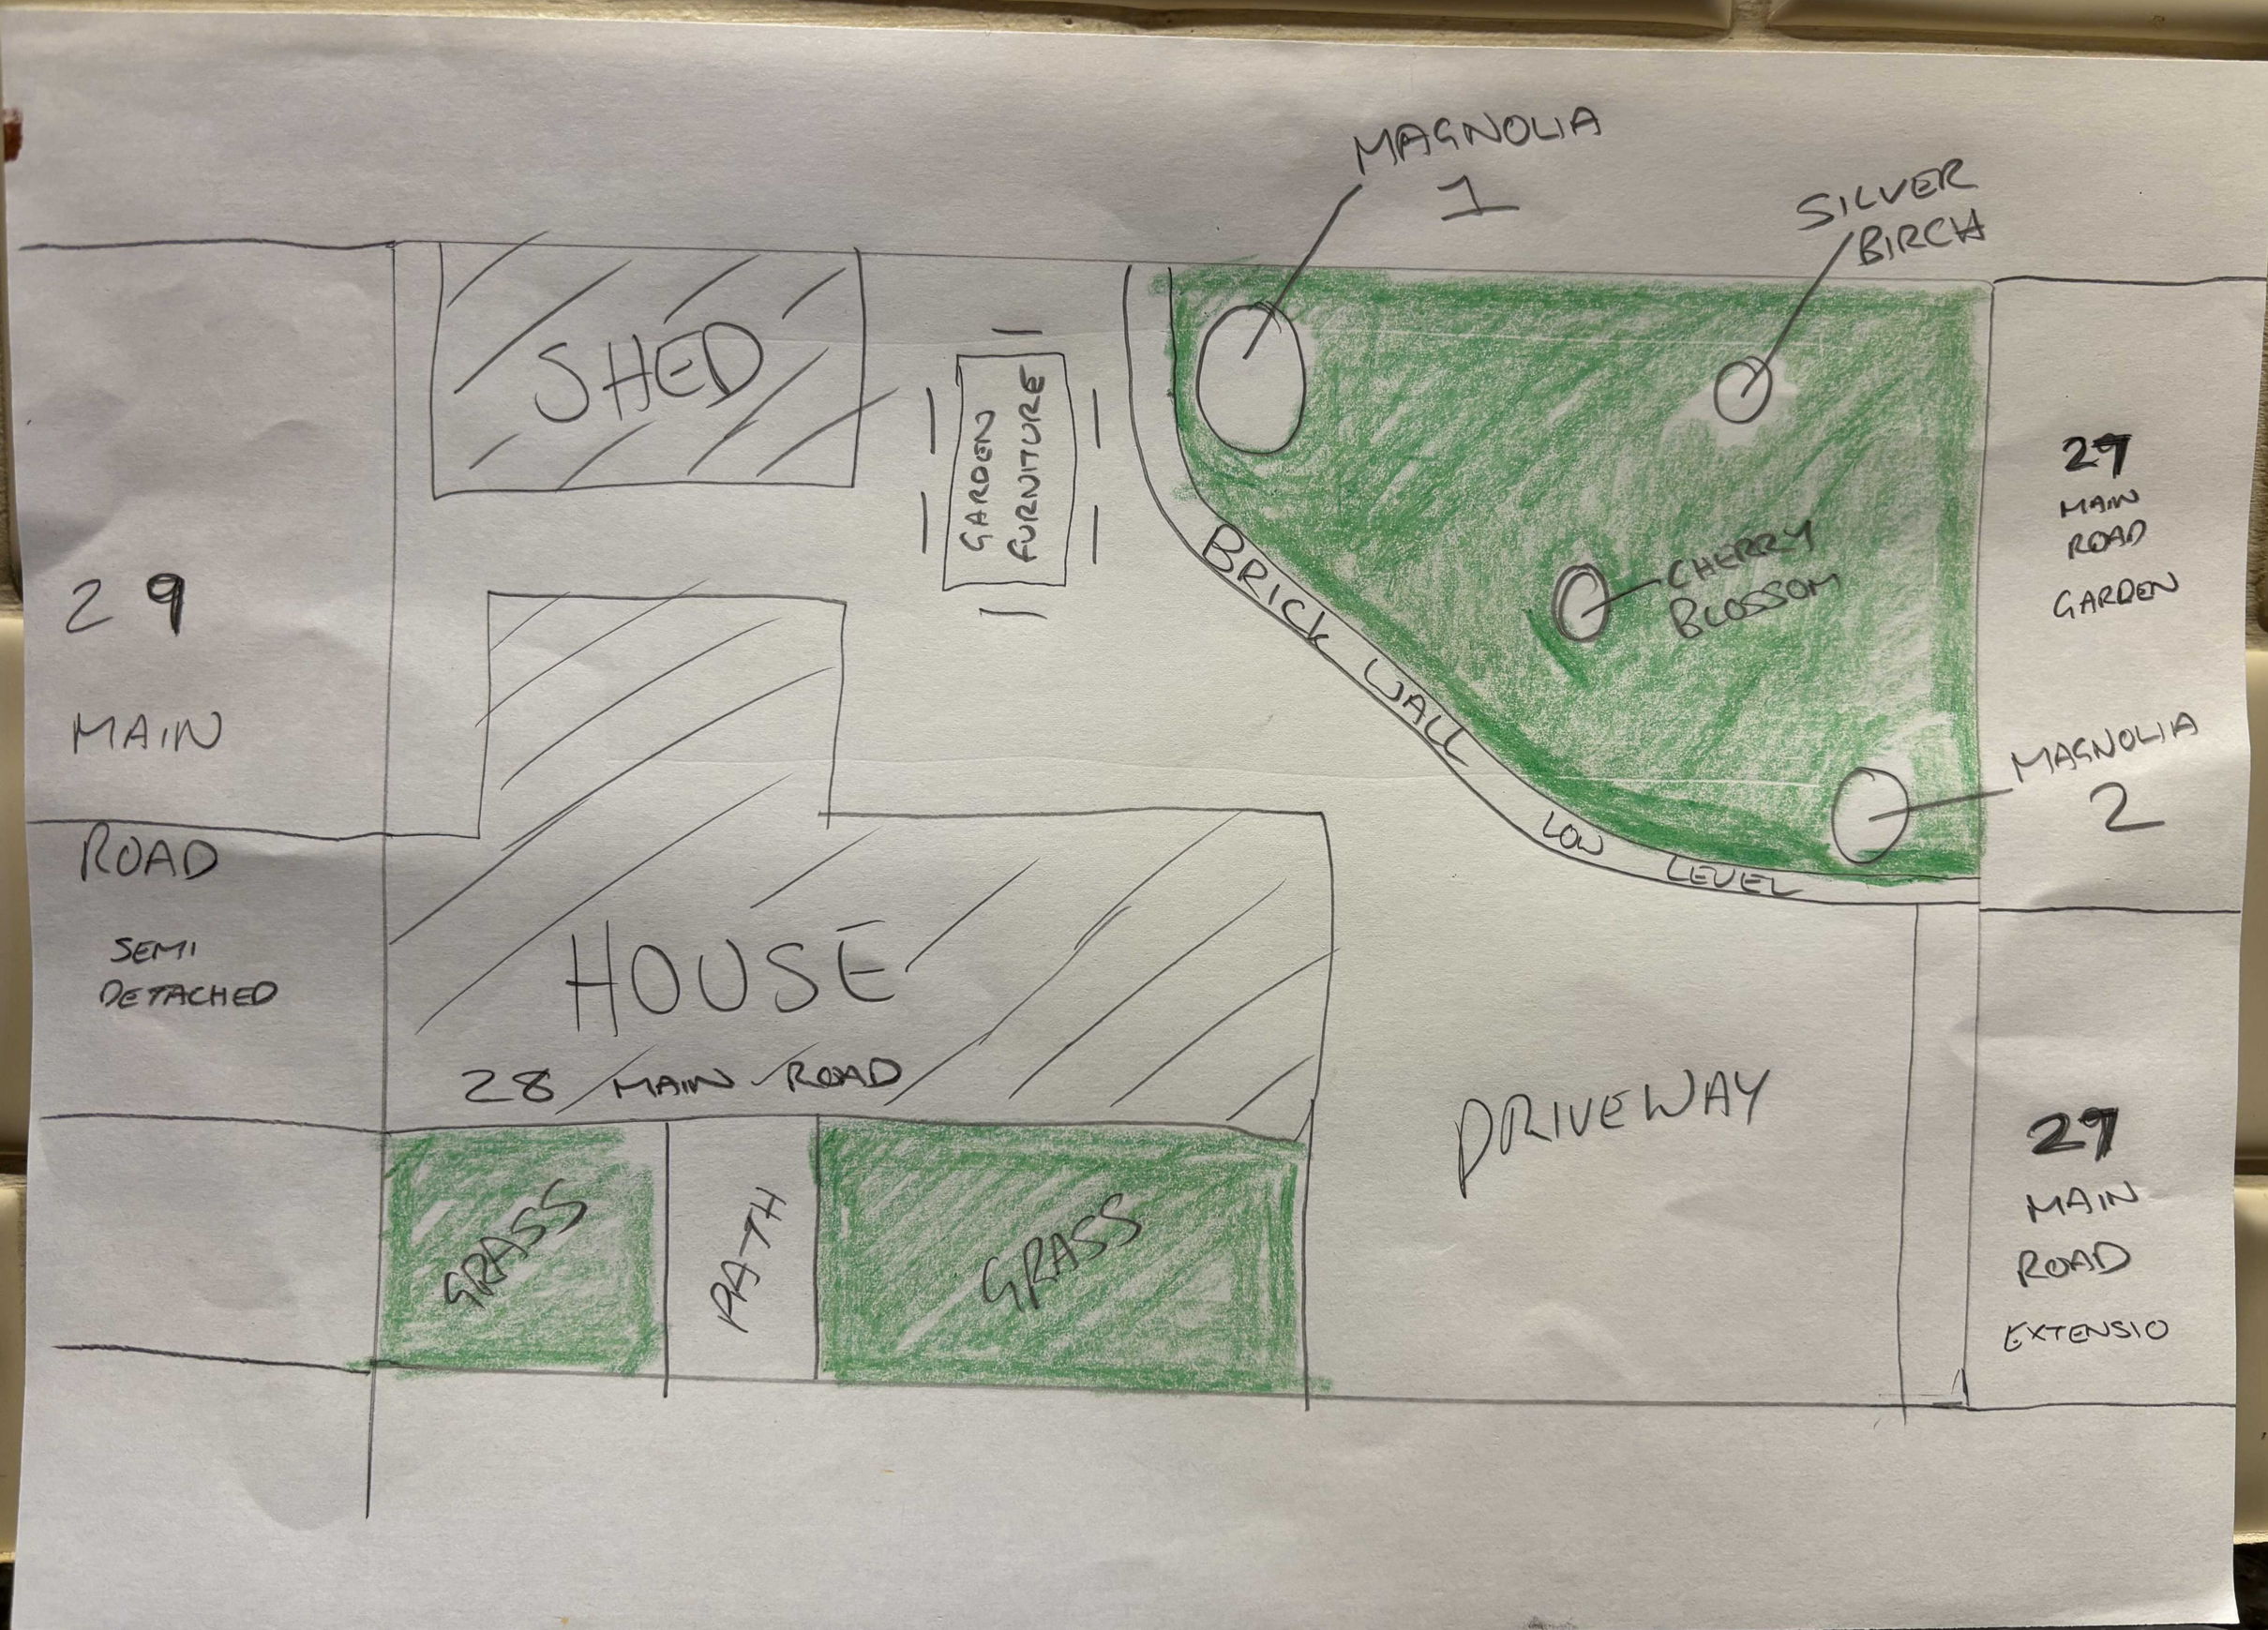
MAGNOLIA 1
SILVER BIRCH
SHED
GARDEN FURNITURE
29 MAIN ROAD GARDEN
29 MAIN ROAD
SEMI DETACHED
CHERRY BLOSSOM
BRICK WALL
LOW LEVEL
MAGNOLIA 2
HOUSE
28 MAIN ROAD
DRIVEWAY
GRASS
PATH
GRASS
27 MAIN ROAD EXTENSIO