

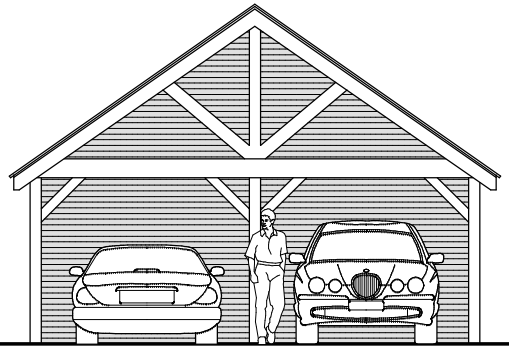



Front Elevation.

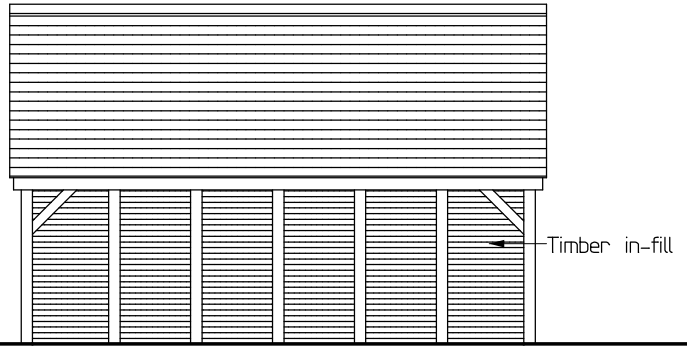

Side Elevation.

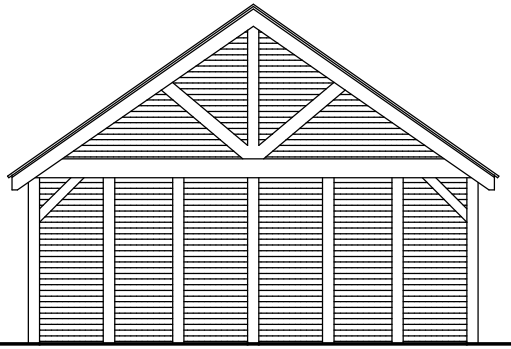

Rear Elevation.

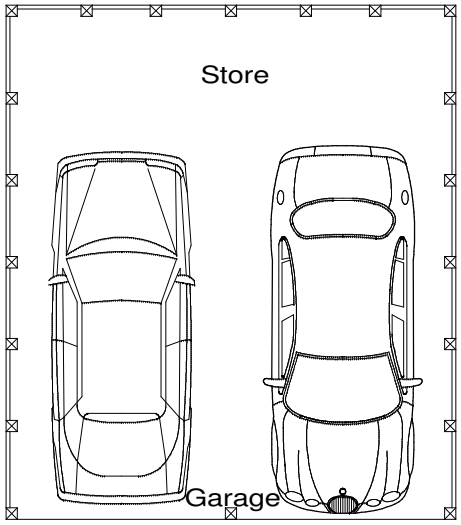

Plan.

S A V A G E H A Y W A R D

A R C H I T E C T S

19 Station Rd Hinckley, Leicstershire, LE10 1AW, 01455 635665, FAX- 01455 618971

Client	Mr & Mrs Jackson		Drawing	Proposed Garage to No.1 Main Street.
Project	Proposed Dwelling Land Adj. 1 Main St Norton-Juxta-Twycross	Auth LJW	Date Jan 2009	Drawing No 16
		Scale 1 : 100	Job No 08/72	

THIS DRAWING IS THE COPYRIGHT OF SAVAGE HAYWARD REPRODUCTION IN ANY FORM OF WHOLE OR PART IS FORBIDDEN WITHOUT PRIOR WRITTEN PERMISSION OF THE COPYRIGHT HOLDER DO NOT SCALE FROM DRAWING AND ONLY FIGURE DIMENSIONS ARE TO BE USED