


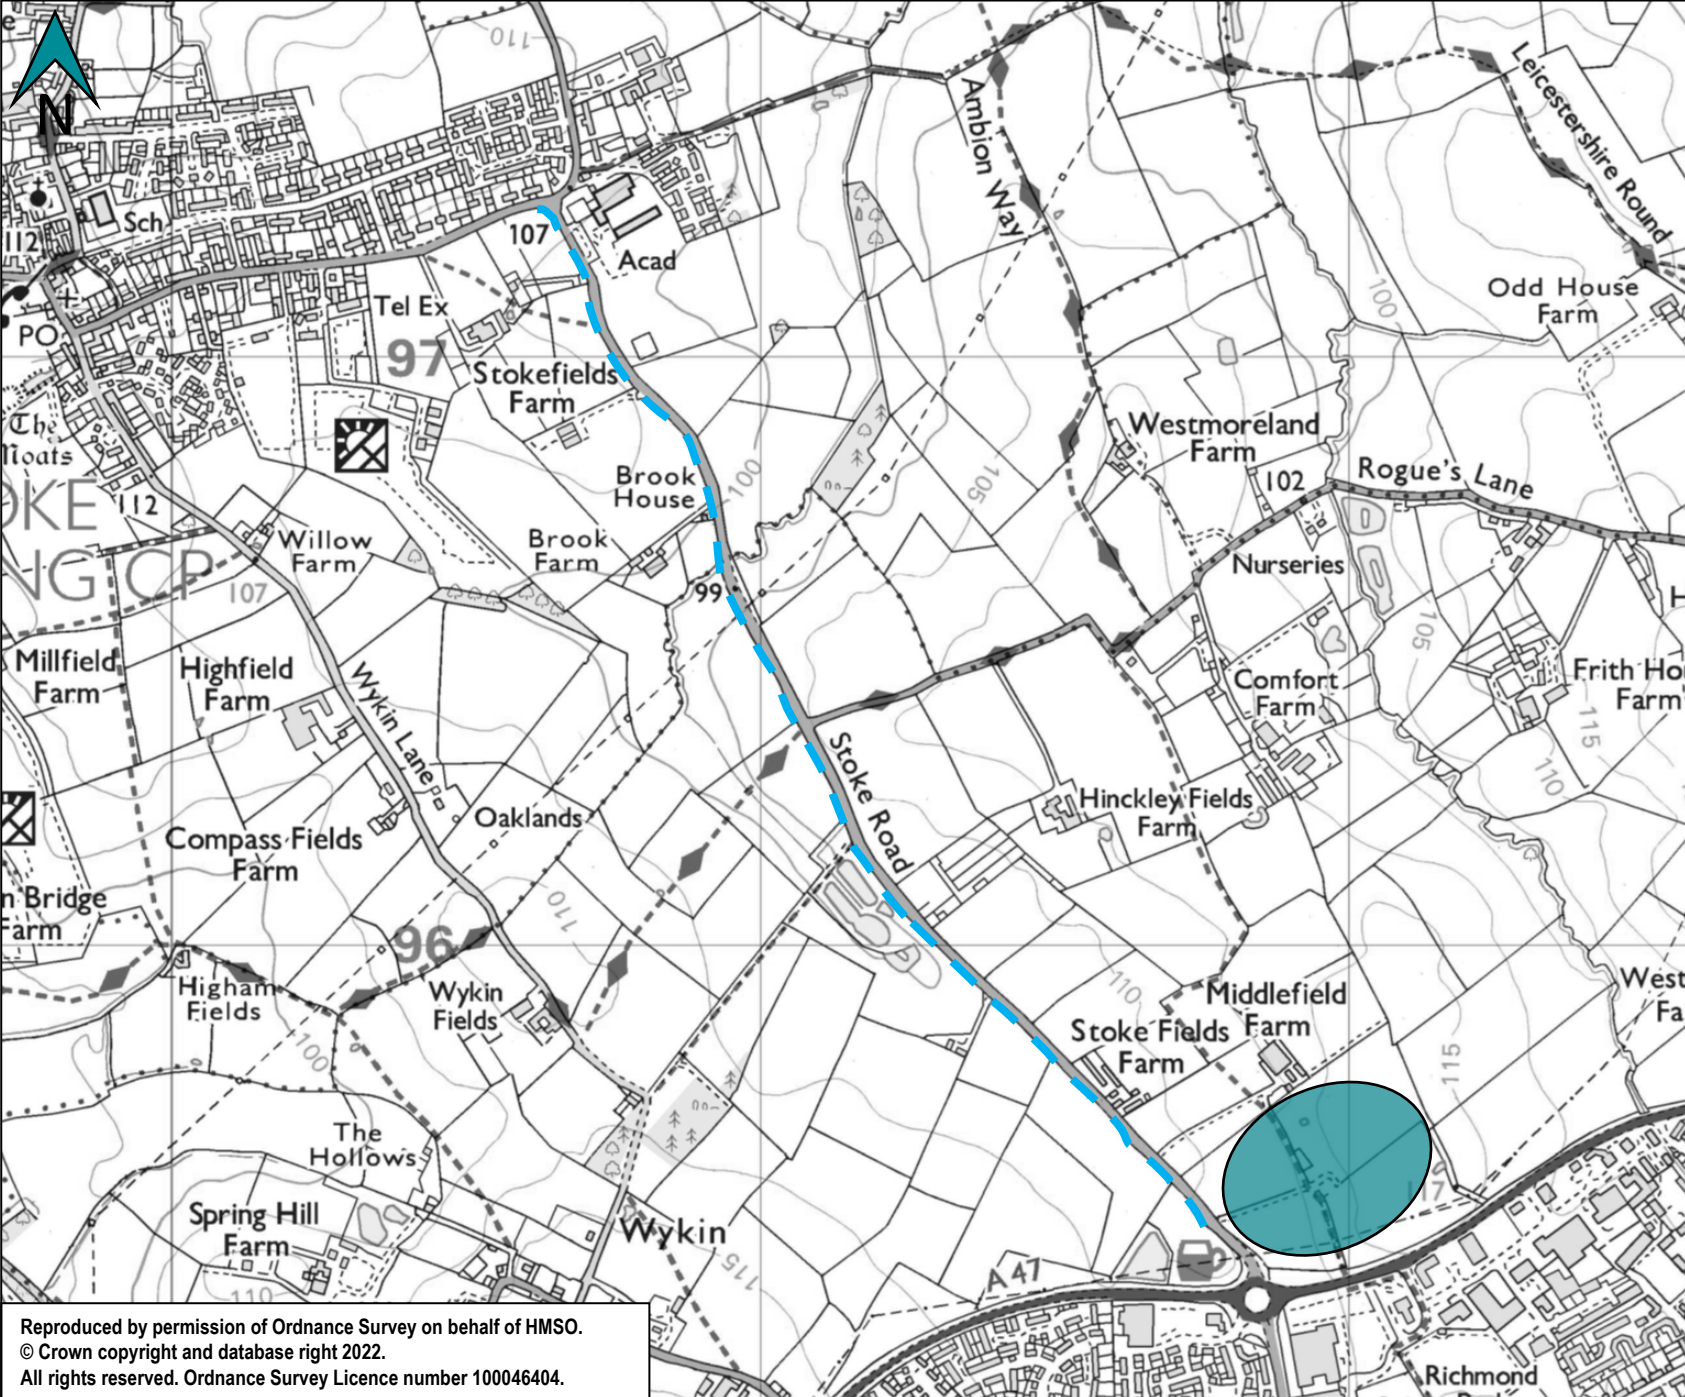

Legend

- Site
- Proposed Stoke Road Footway

hub
TRANSPORT PLANNING LTD

Reproduced by permission of Ordnance Survey on behalf of HMSO.
© Crown copyright and database right 2022.
All rights reserved. Ordnance Survey Licence number 100046404.

Not to Scale
North Hincley
Figure A – Stoke Road Footway