


1. THIS DRAWING IS NOT TO BE SCALED FOR CONSTRUCTION PURPOSES.
2. THE CONTRACTOR SHALL CHECK ALL DIMENSIONS AND LEVELS ON SITE.

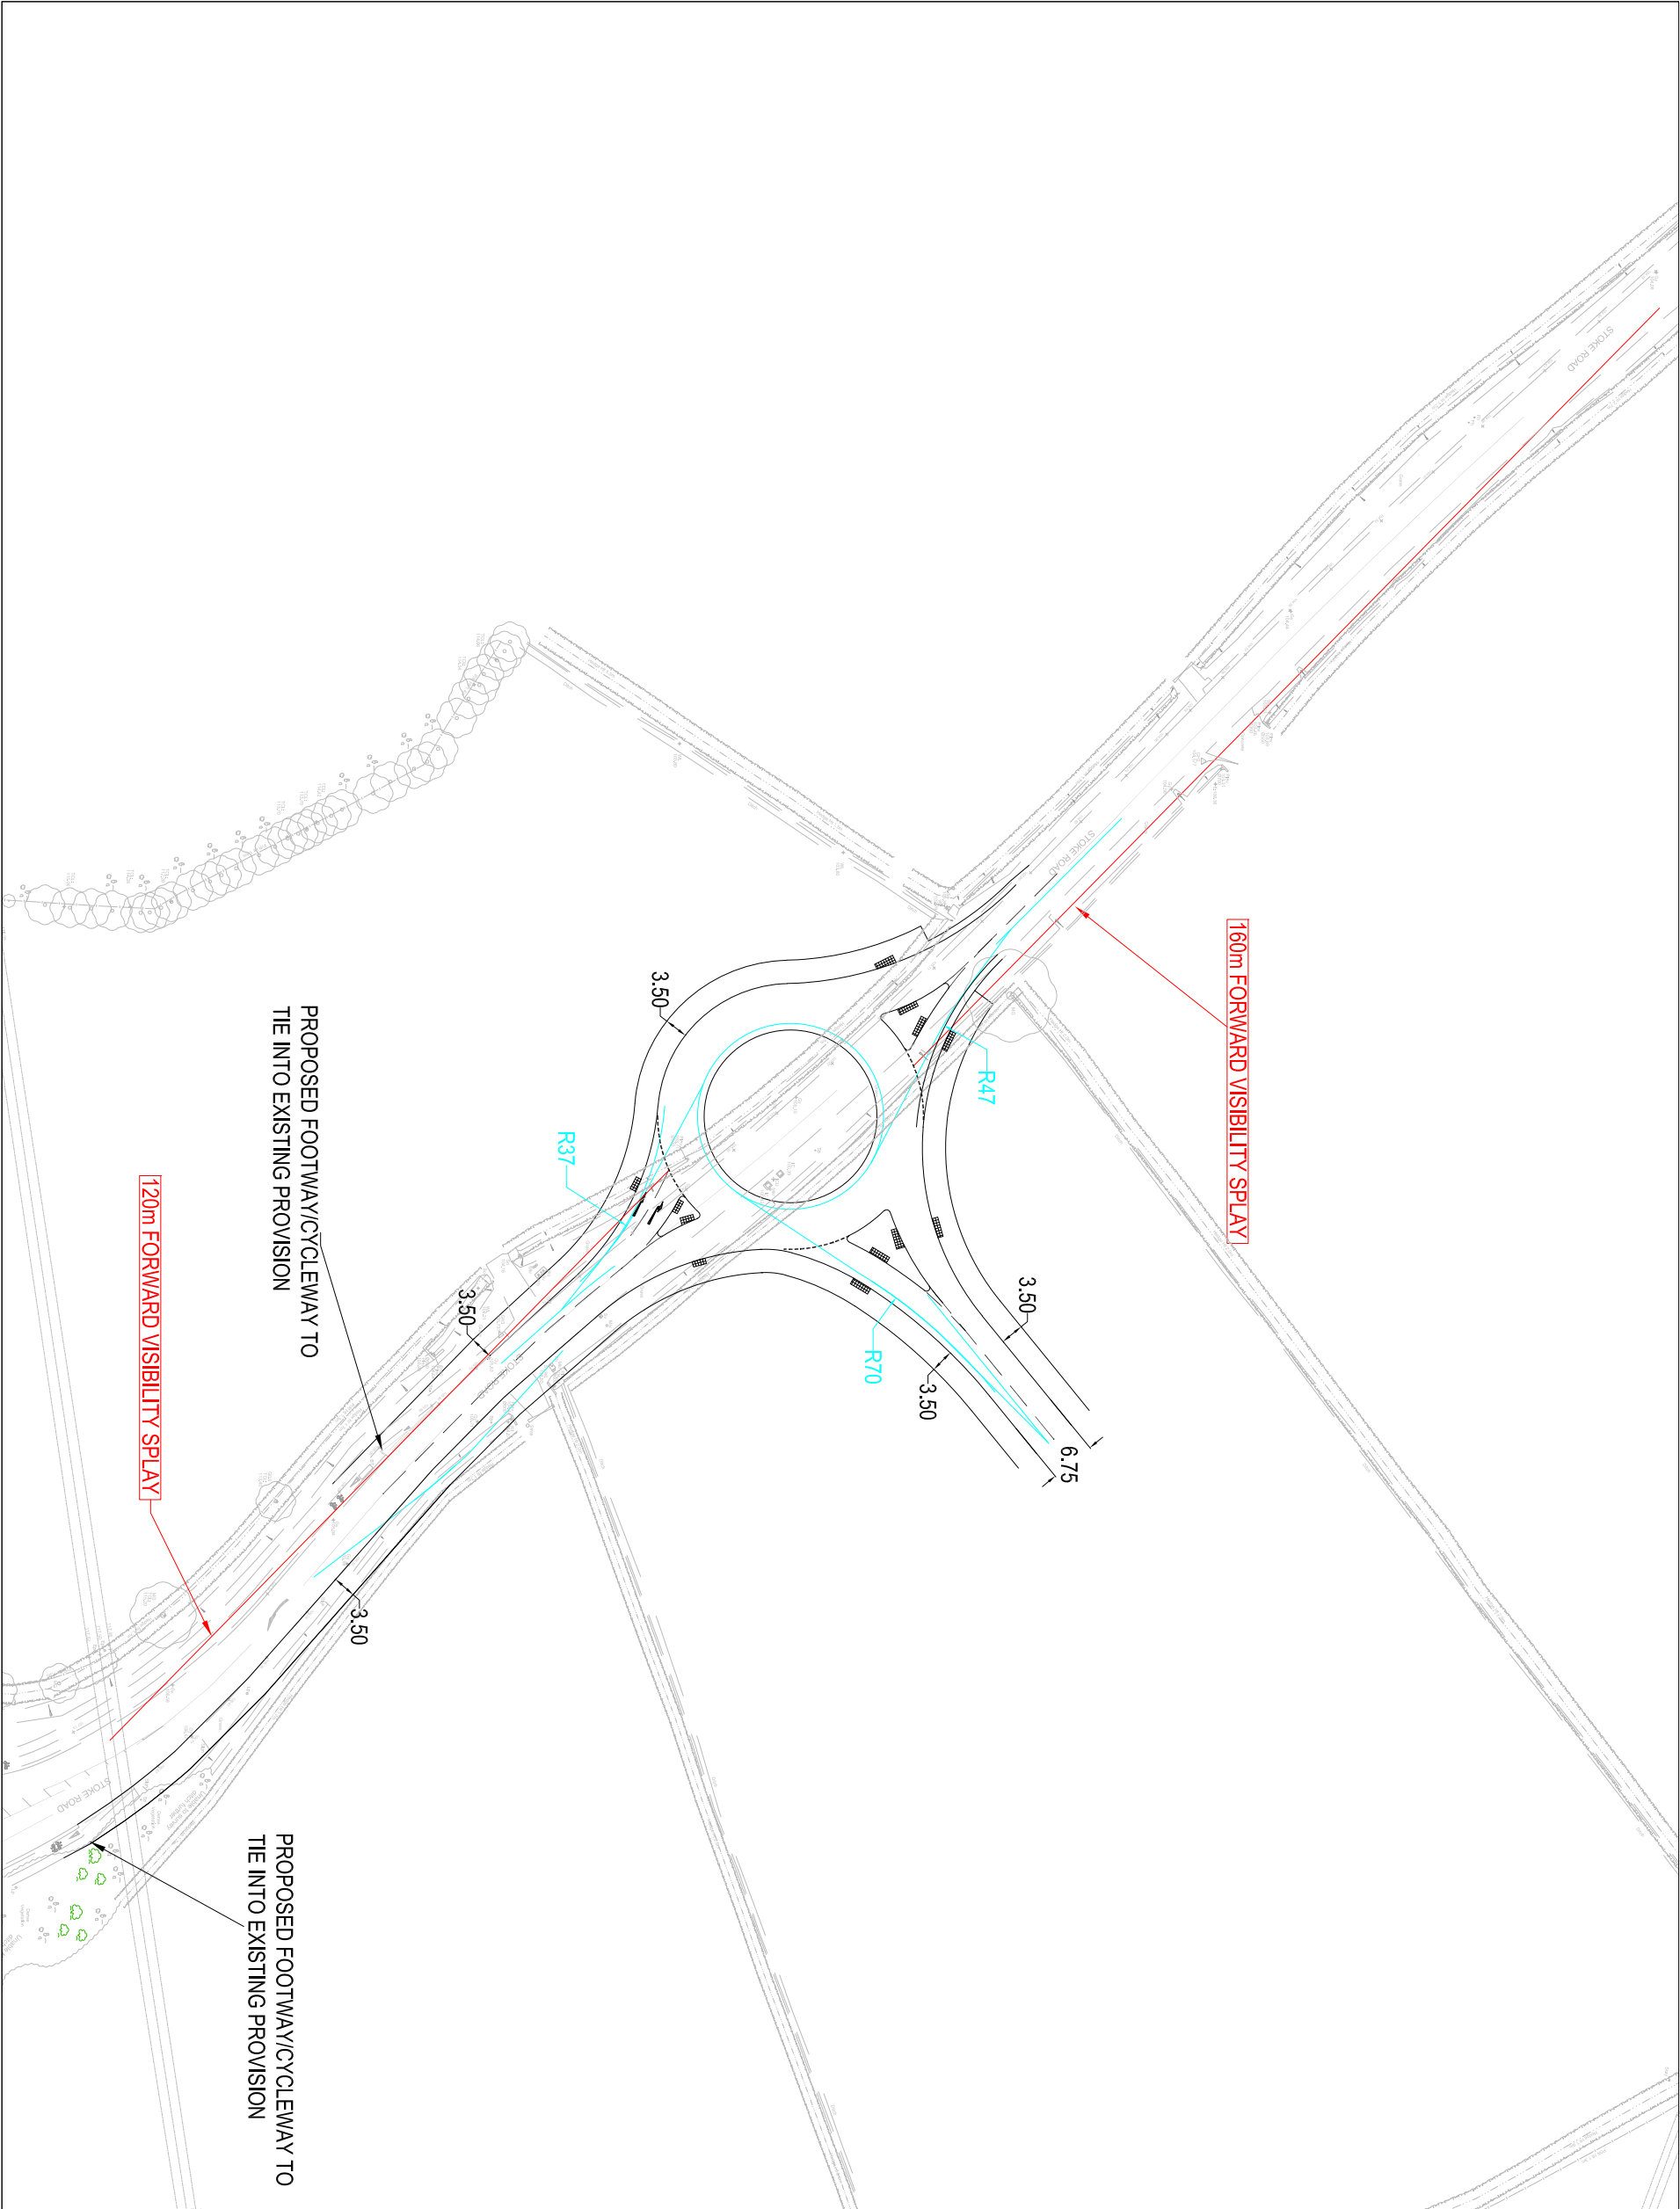

C	PROPOSED SITE ACCESS AMENDED TO TIE IN TO TOPOGRAPHICAL SURVEY	28.01.20	JC	GM
B	JUNCTION LAYOUT AMENDED TO AVOID UNREGISTERED LAND	06.08.20	JC	GM
A	ROUNDABOUT LAYOUT AMENDED	31.07.20	JC	GM

REV	DESCRIPTION	DATE	BY	AUTH
-----	-------------	------	----	------



Hub Transport Planning Ltd
Raddcliffe House
66/68 Hagley Road
Edgbaston
Birmingham
West Midlands
B16 8PF
T : 0121 454 5530

CLIENT
RICHBOROUGH ESTATES

PROJECT
NORTH HINCKLEY

TITLE
PROPOSED SITE ACCESS LAYOUT
STOKE ROAD

DRAWN	AUTHORISED	SCALE	SHEET SIZE	DATE
JC	GM	1:1000	A3	17.12.19
PROJECT NO.		DRAWING NO.		REV
T19595		001		C