




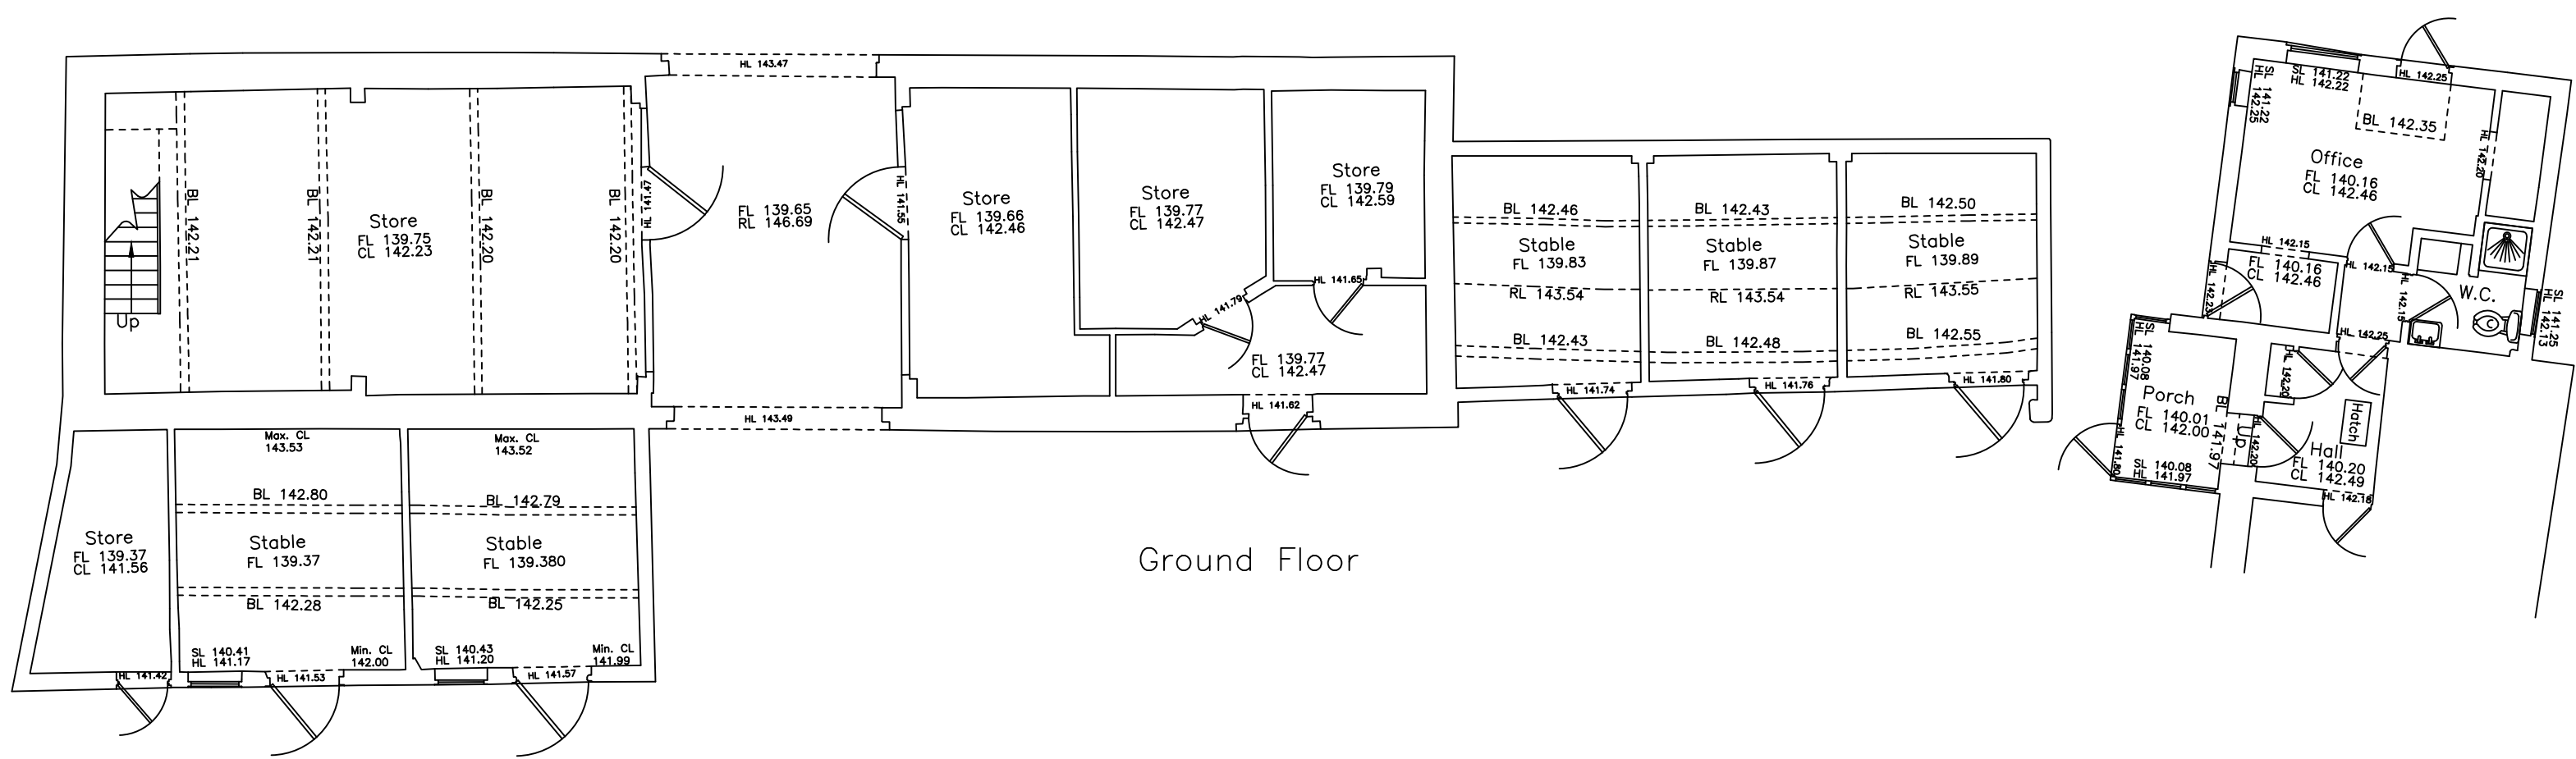


Ground Floor

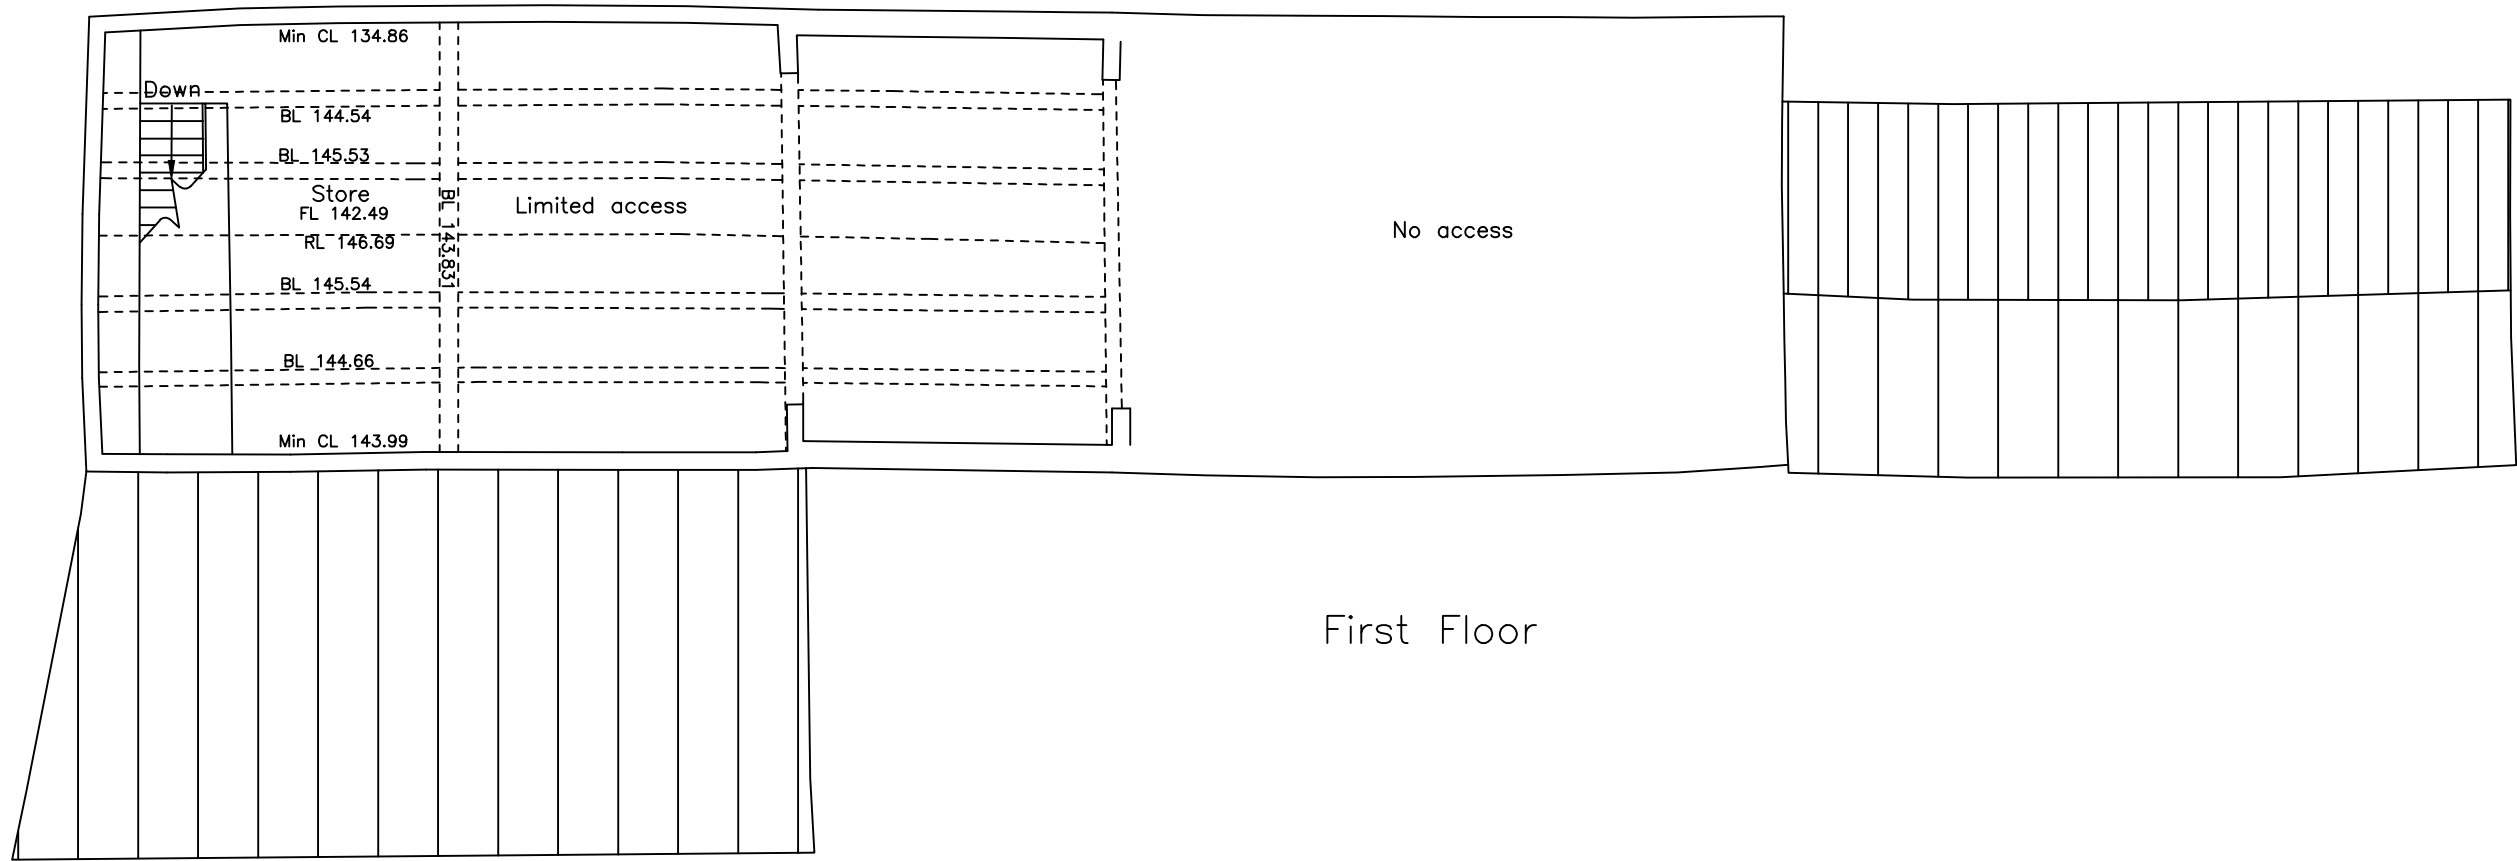


First Floor

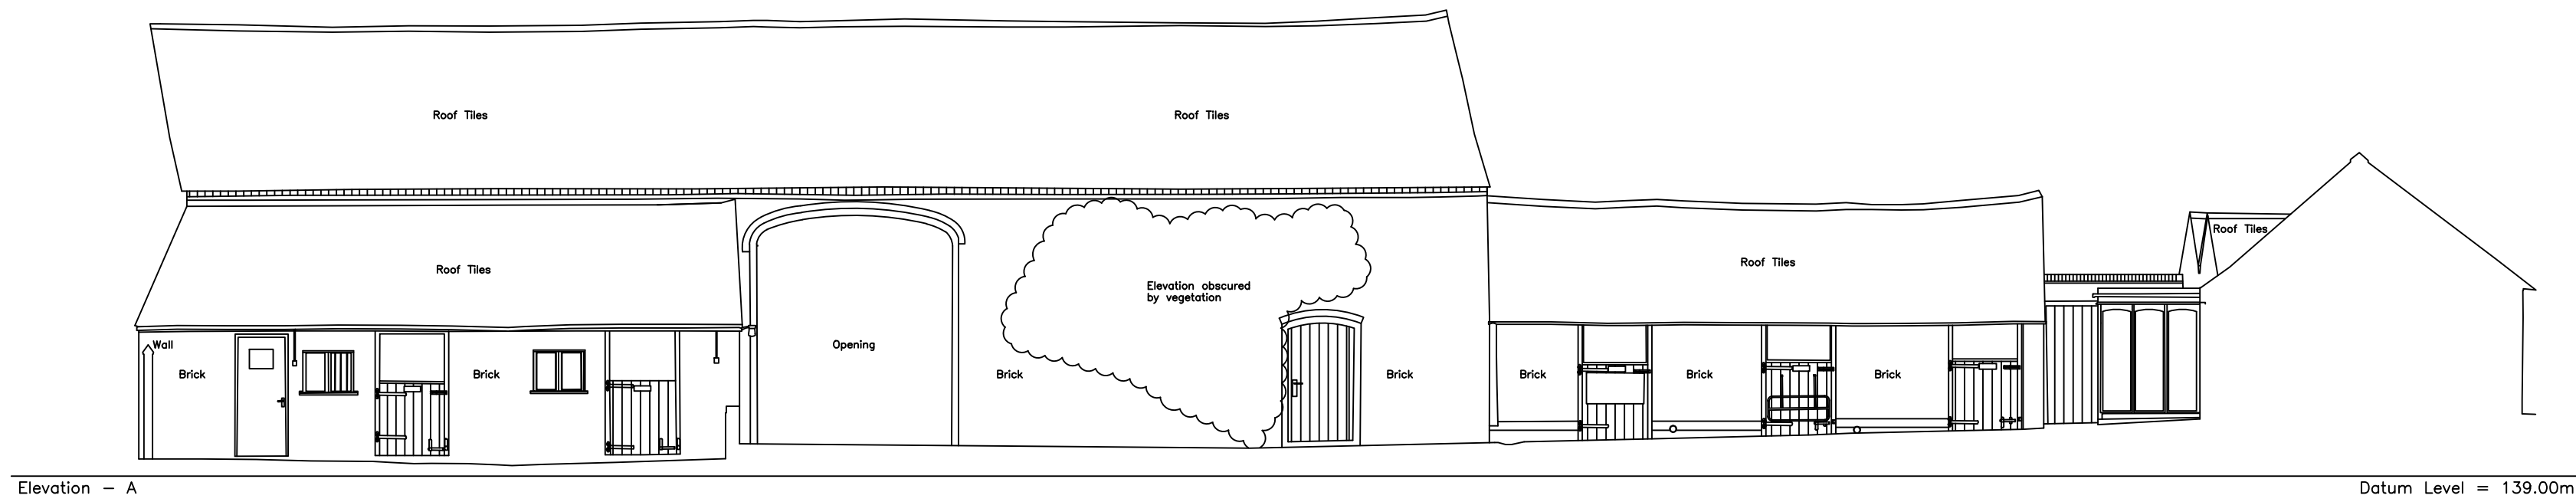


Elevation - A

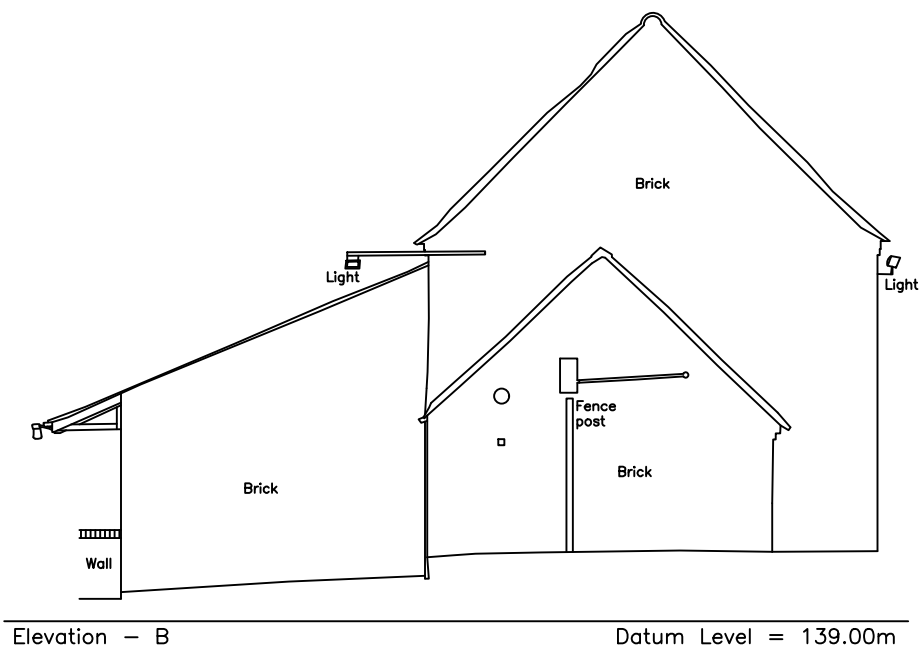


Elevation - B

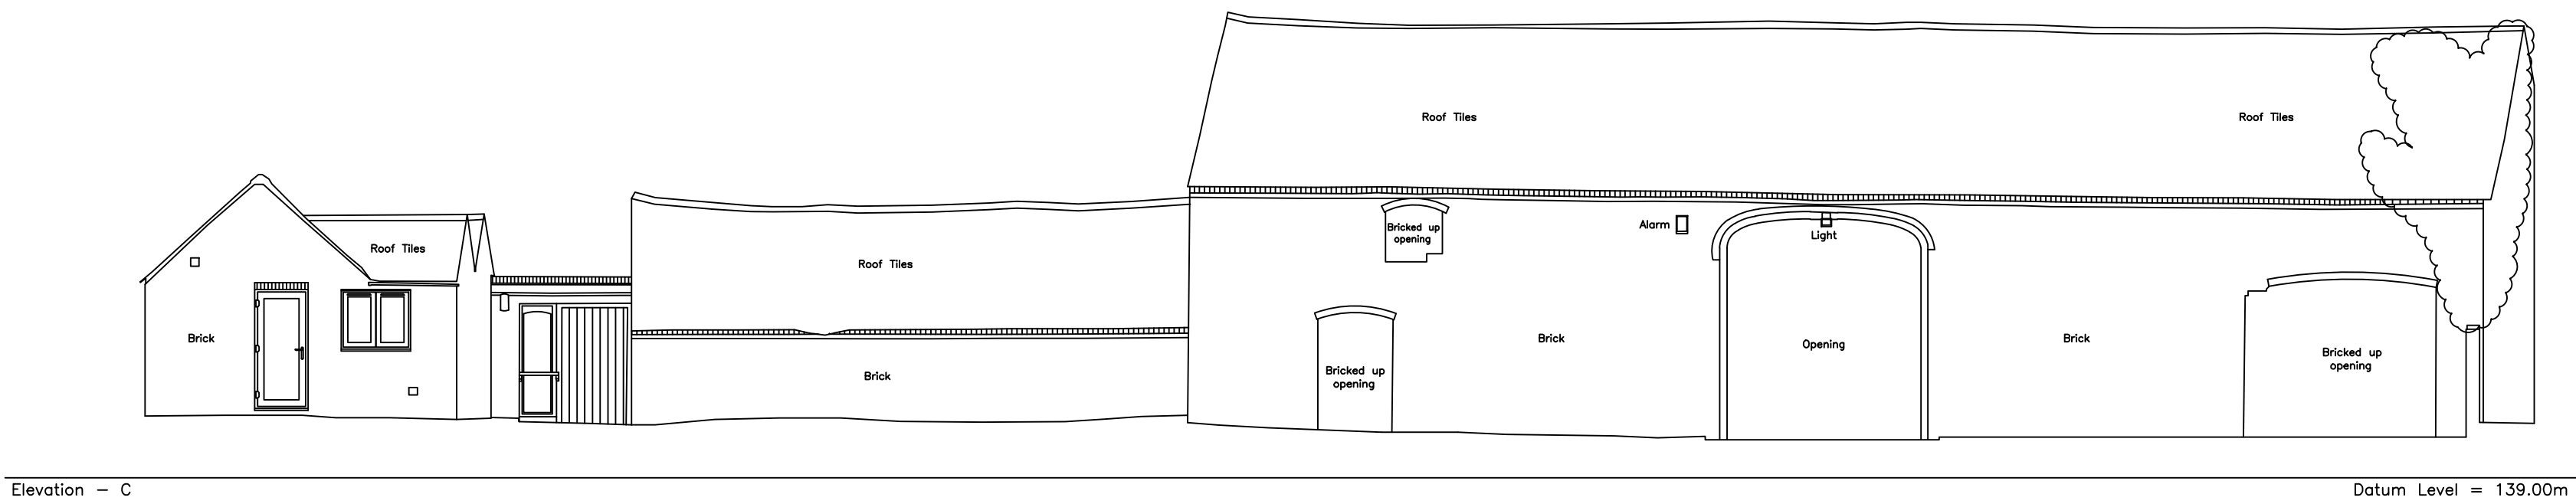


Elevation - C

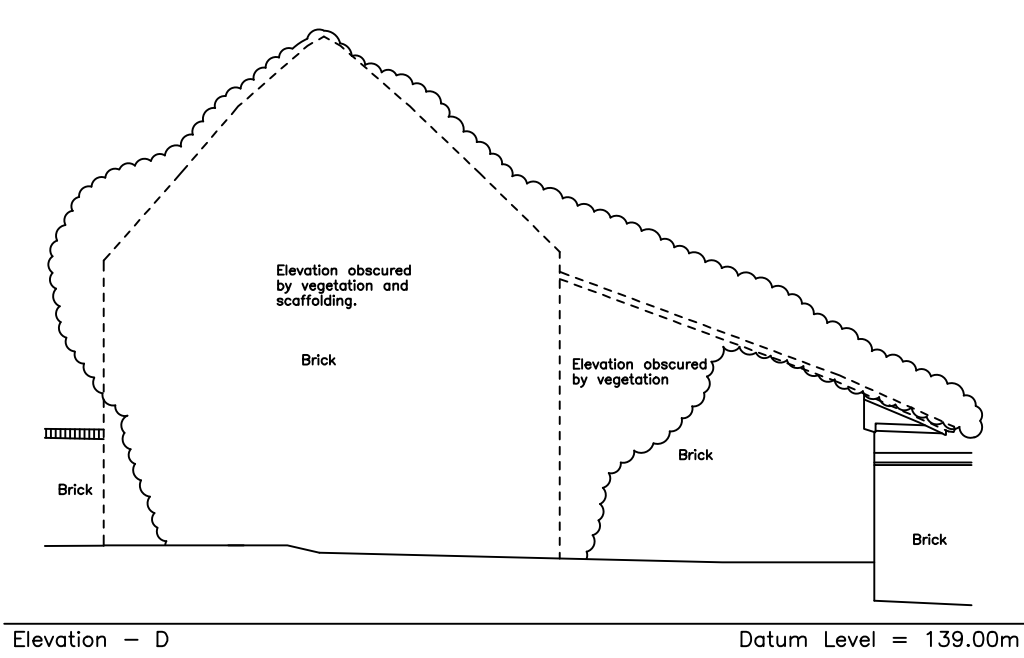



Elevation - D

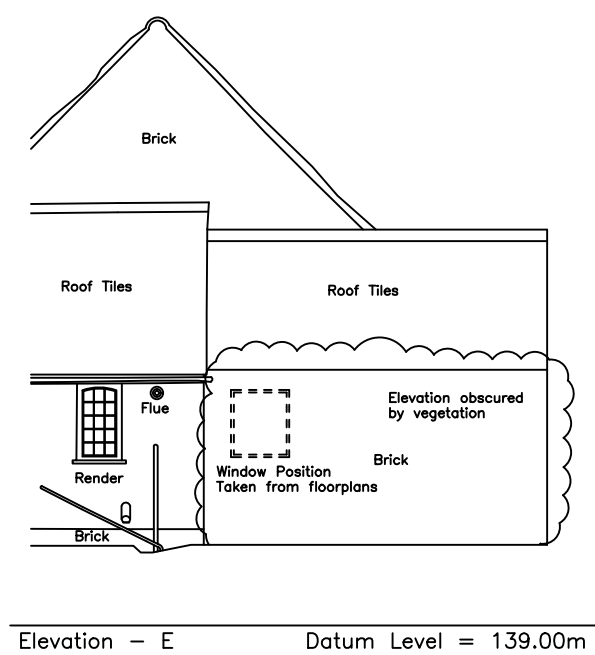

Elevation - E

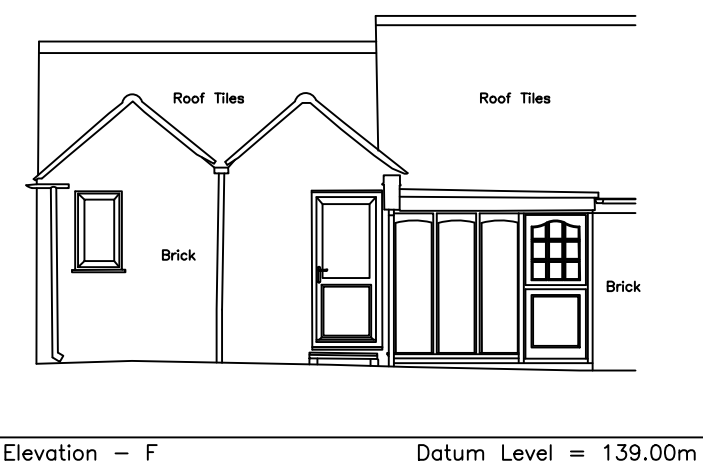

Elevation - F

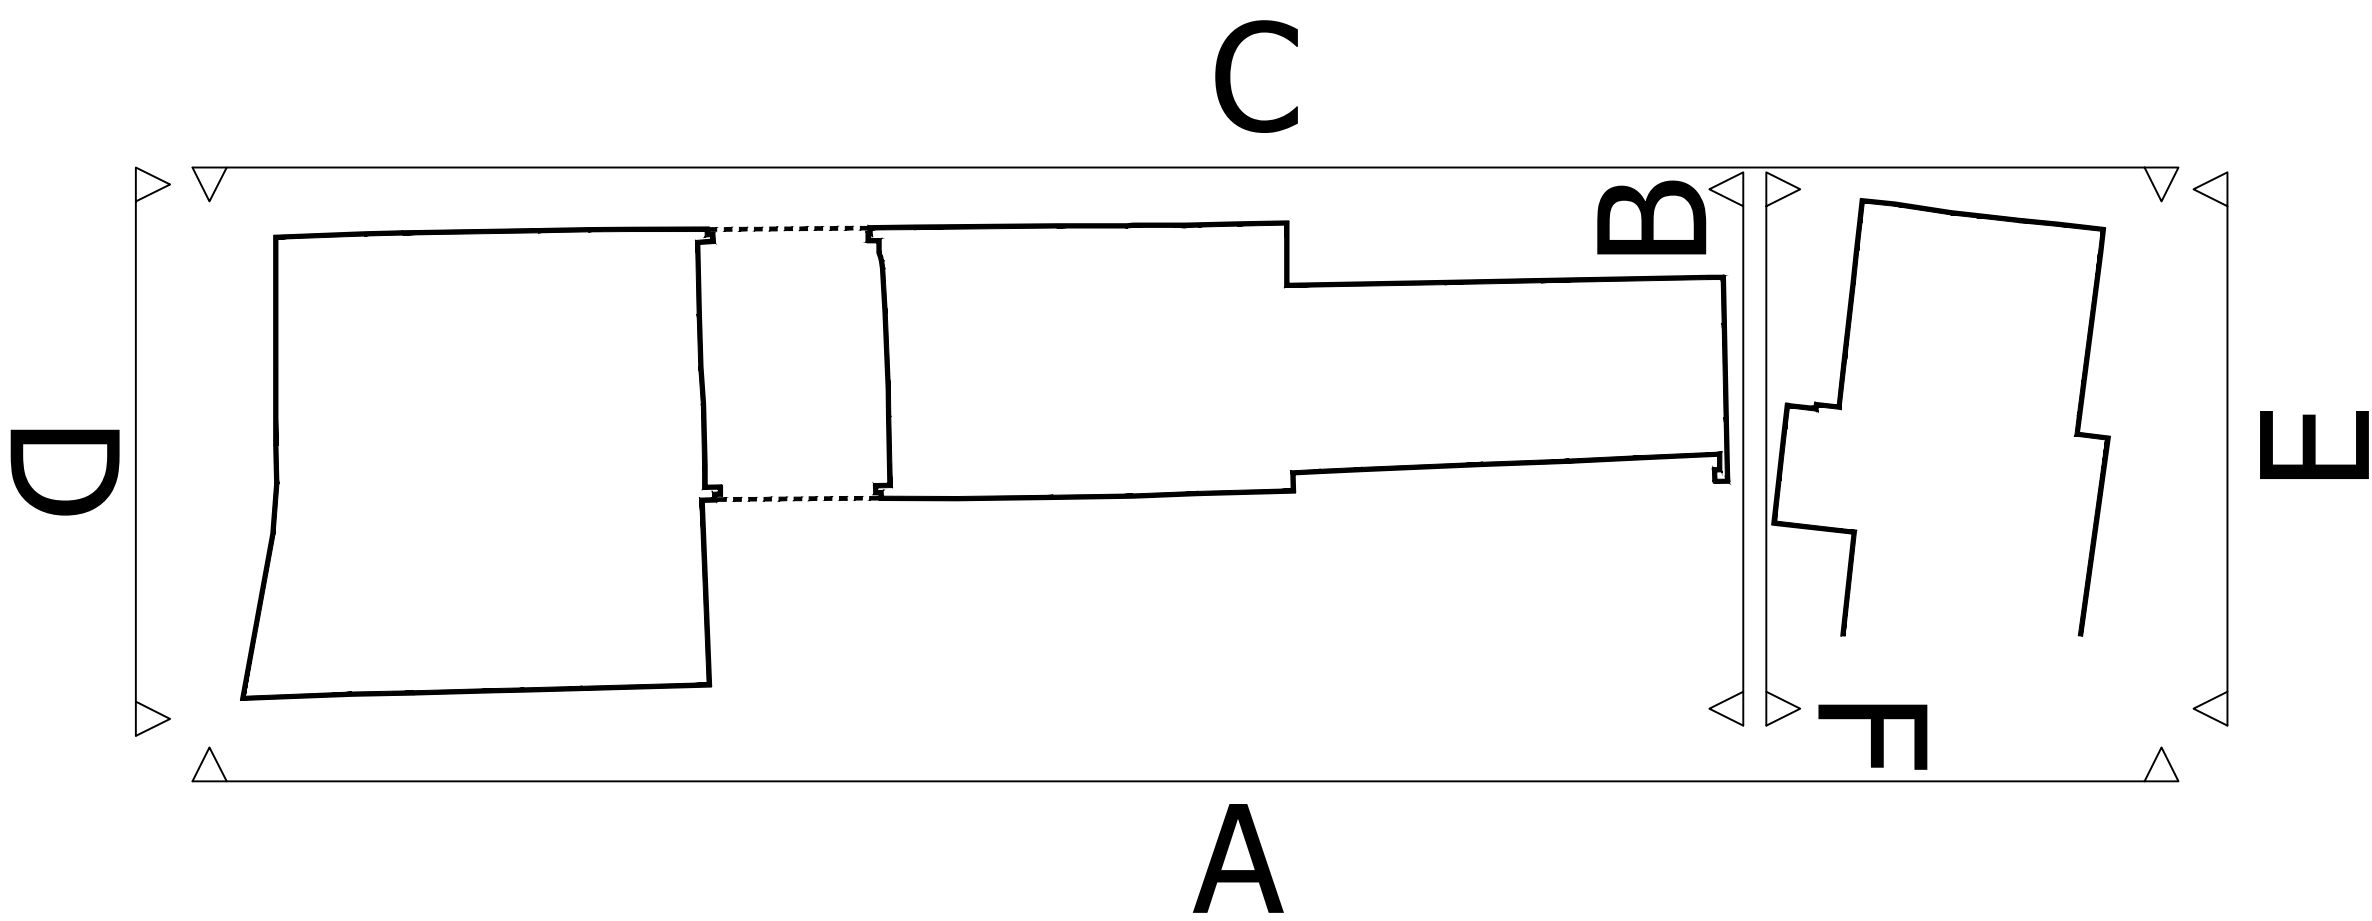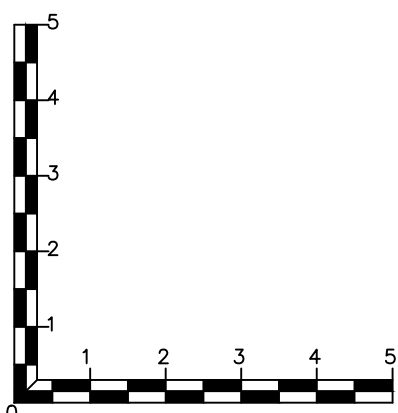

Survey Notes

- 1: This Survey is related to Ordnance Survey Grid, OSGB36 (15). The site grid has been established and transformed by a central OSGB36 (15) point and orientated accordingly. No scale factor has been applied. Please refer to the Survey Control Schedule for site control.
- 2: All Levels are related to OS Datum, OSGB36 (15).
- 3: The information shown on this drawing is surveyed to the accuracy of the base scale shown.
- 4: Man entry to sewers has not been undertaken. Depths and pipe sizes are measured / estimated from the ground. This should be checked with Local Authority records or on site prior to the commencement of any works.
- 5: Downy and window details are surveyed as seen on site where brickwork is obscured by timber etc. It is shown as a graphical interpretation only.
- 6: All Critical dimensions, individual window and doorway widths to be checked prior to commencement of any works.
- 7: This plan should only be used for its original purpose. NUC Surveys LTD accepts no responsibility for this plan if it is supplied to any party other than the original client.

Measured Survey Symbols & Abbreviations

REV	DATE	DESCRIPTION	BY	APP.
-----	------	-------------	----	------



The Old Police Station, South Street, Aashby de la Zouch, Leicestershire, LE65 1BQ
Telephone: 01530 414251
Mail: office@njcsurveys.co.uk
Web: www.njcsurveys.co.uk

Topographical Surveys • Measured Building Surveys • Laser Scanning • Utility Surveys
Site Engineering • Monitoring Surveys • Ground Modelling • Volumetric Calculations

Client



Project Title
**The Barns
Main Street,
Nailstone**

Drawing Title
Measured Survey

Drawn TL	Checked IG	Authorised NJC
Date 10/10/2022	Scale 1/100	Sheet size A0
Drawn by M3597/01		Revision