



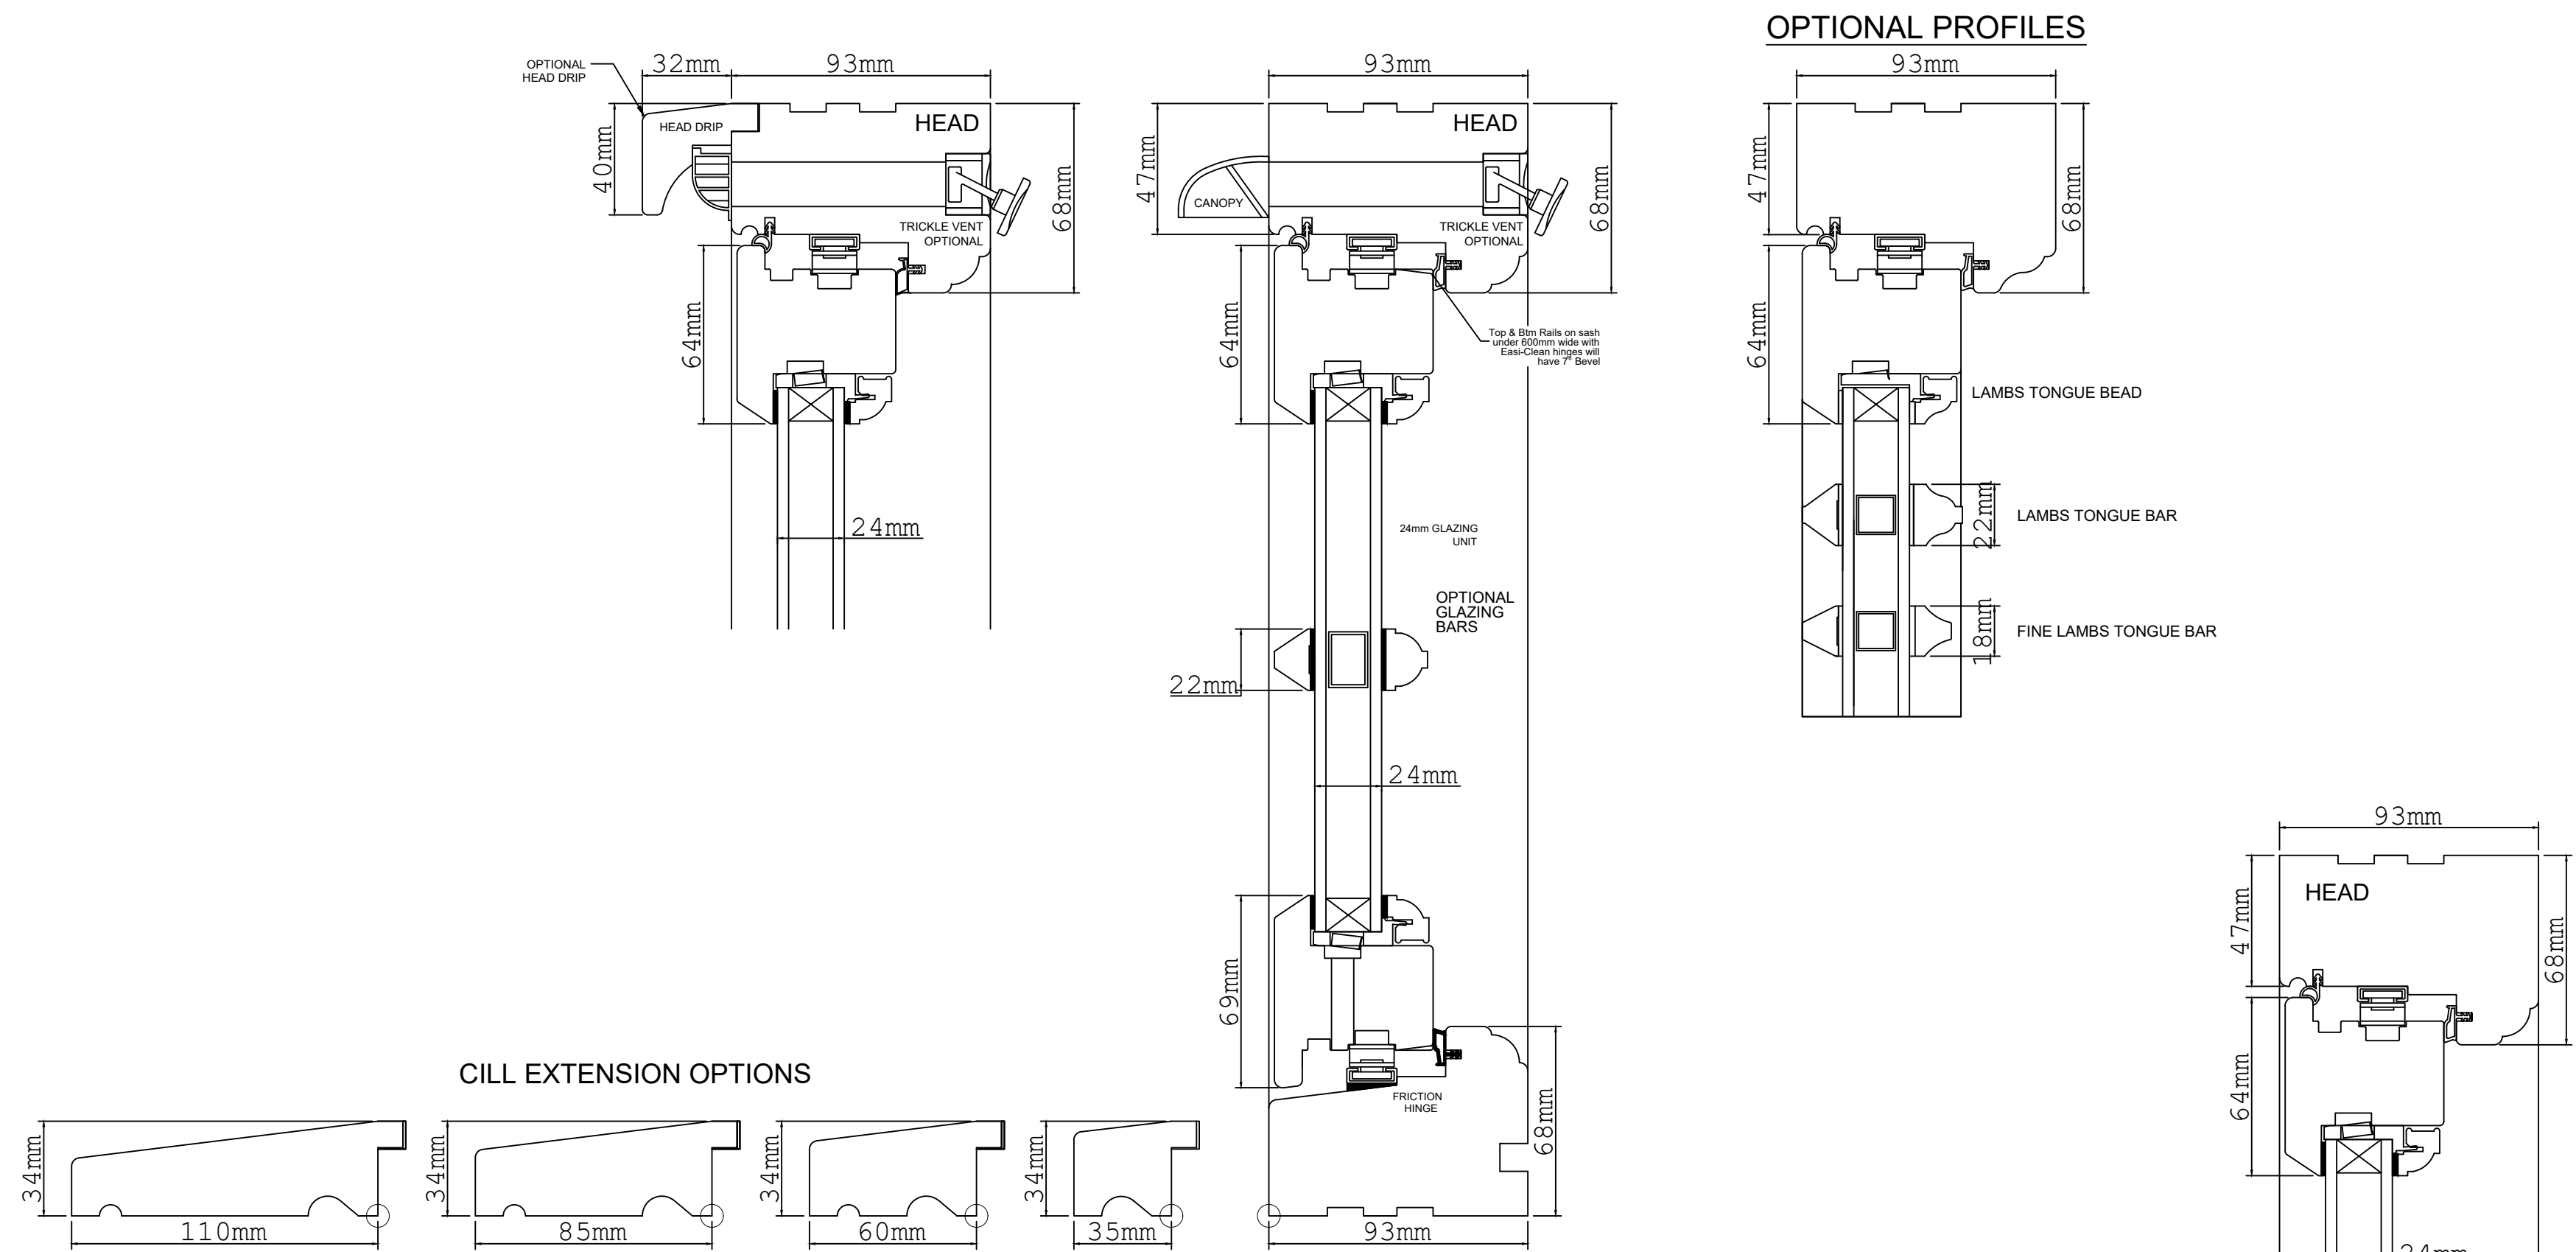


Typical Cill Extension Details

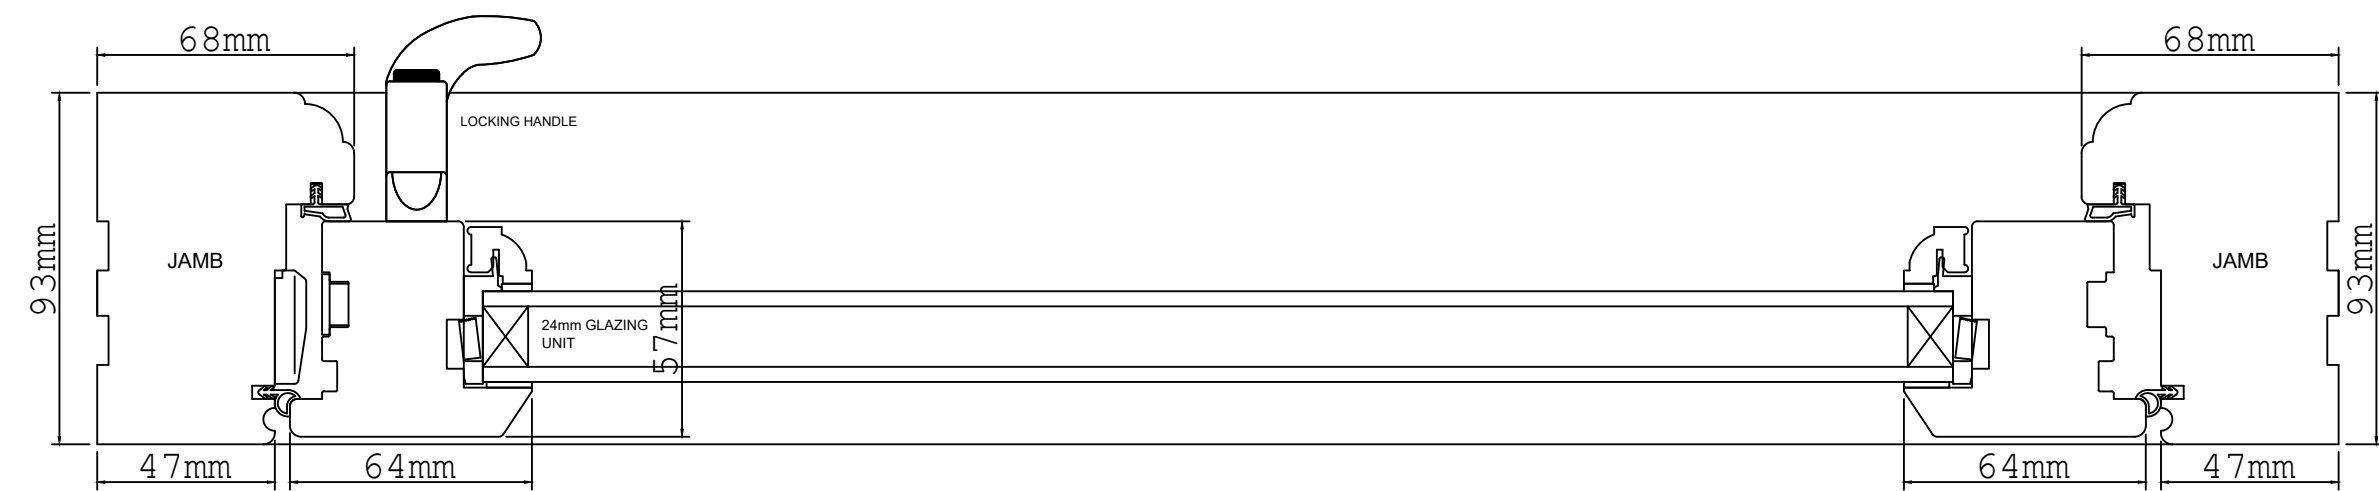

JAMB




Typical Opening Light Details

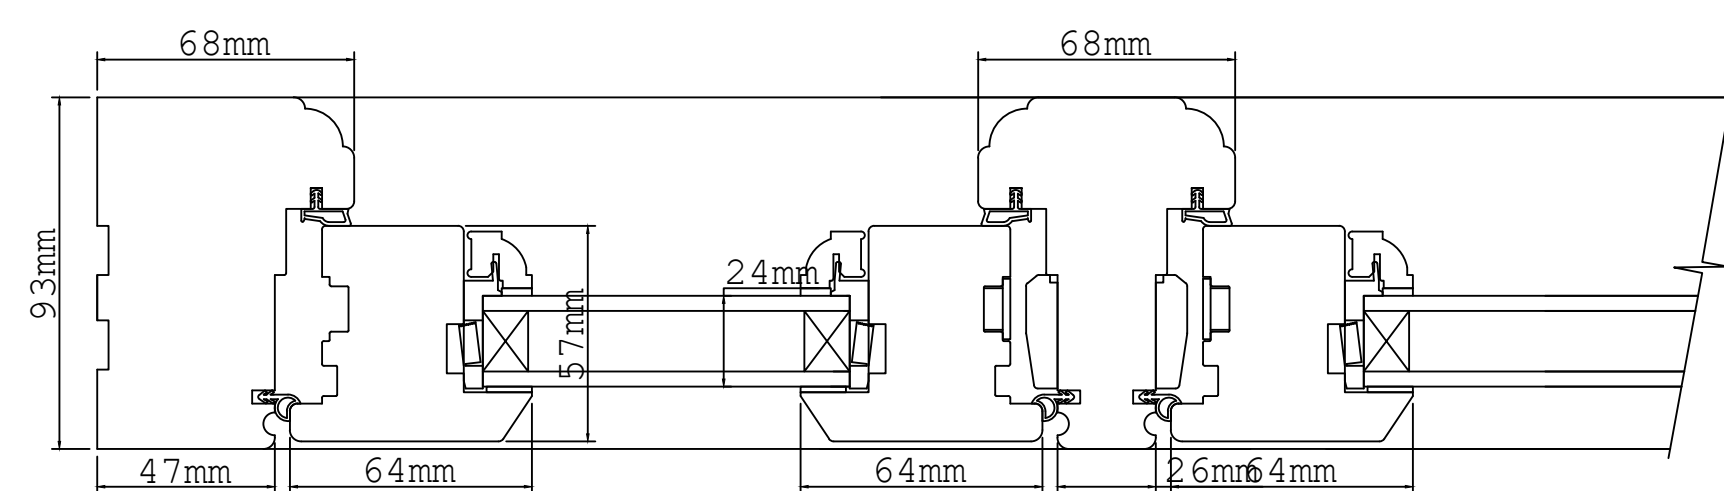

JAMB

Typical Jamb and Mullion Details

OPTIONAL PROFILES

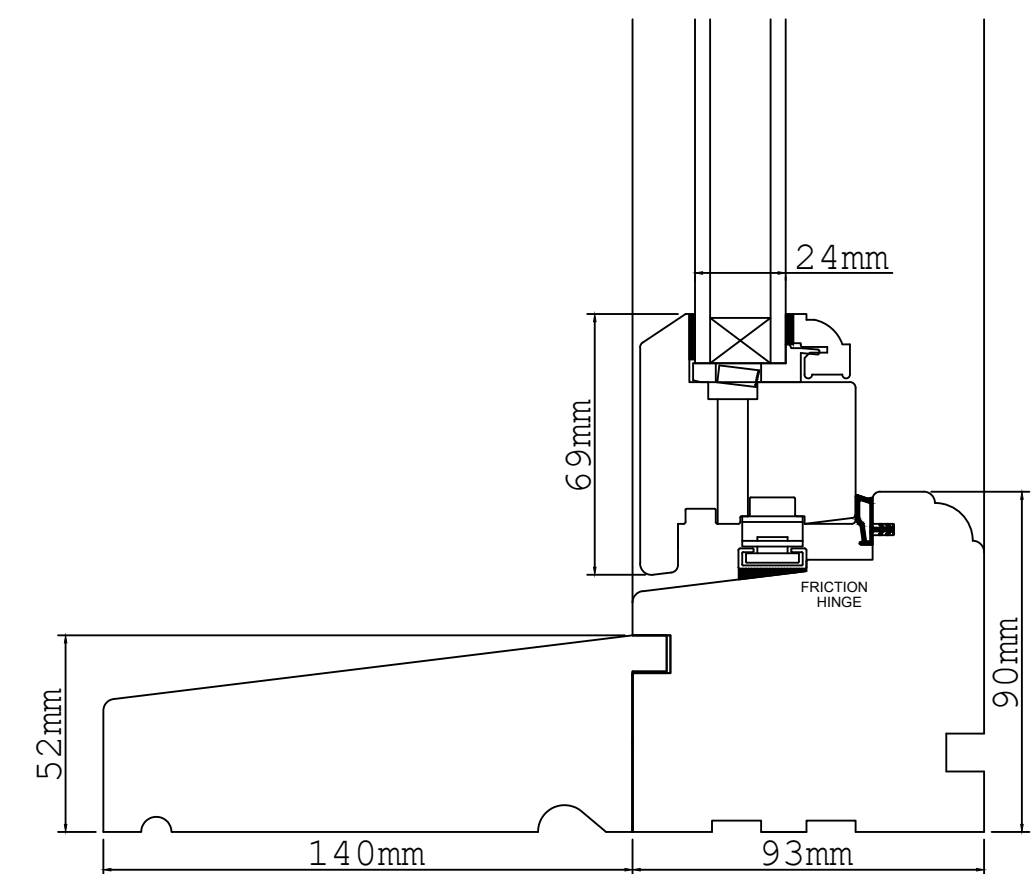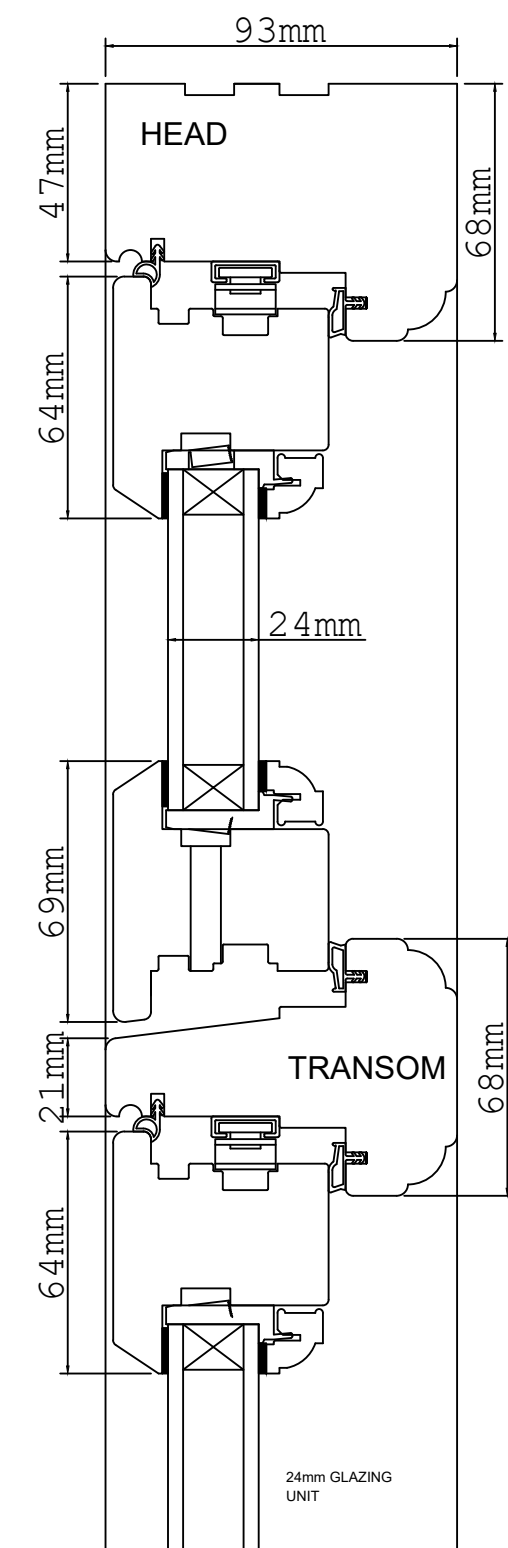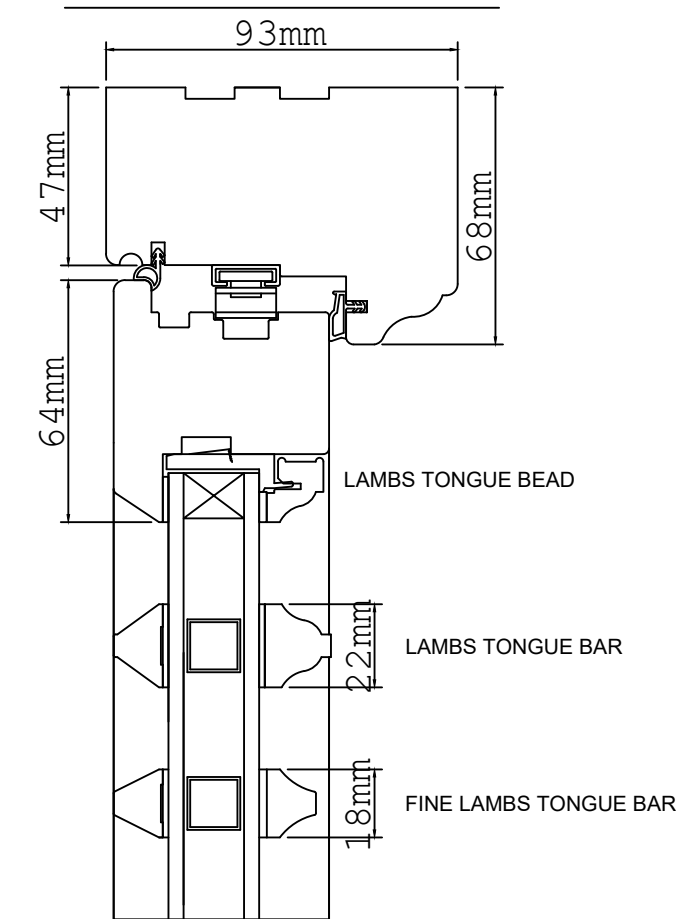

Typical Head, Transom and Cill Detail

Rev. No.	Date	Amendment	Initial
----------	------	-----------	---------



Cronin Development Consultancy Ltd
53 Springfield Crescent, Sutton Coldfield, West Mids B76 2SS
T: 0121 240 7730 / M: 07957 465624
Email: andy.cronin@cronindc.co.uk

Client:
Ms M Jacques
The Old Forge
Market Bosworth
Project:
Conversion of the Olde Forge
Park Street,
Market Bosworth
Drawing:
PLANNING
Proposed Window Details

Scale:	Drawn By:	Checked By:	Date:
1:2 @ A1	AJC	AJC	Apr '22
Job No:	CfJB Classification	Drawing No:	Rev. No:
21-013	(P-)	P-090	.
CAD Ref:	Planning_F.dwg		

This Drawing is a Copyright of CRONIN DEVELOPMENT CONSULTANCY LIMITED
Do Not Scale from this Drawing. Use figured dimensions ONLY. If in doubt ASK!
ALL dimensions to be checked on site before work commences.
ANY discrepancies are to be reported immediately.
This drawing to be read in conjunction with all Project and Consultants Performance Specifications,
Structural / Civil Engineers drawings / calculations, and any Specialist Sub-Contractors Designed
Element drawings.