


Legend

Whole Site Boundary

Investigation Areas

Further Ground Investigation Required

Site Investigation Completed 2017

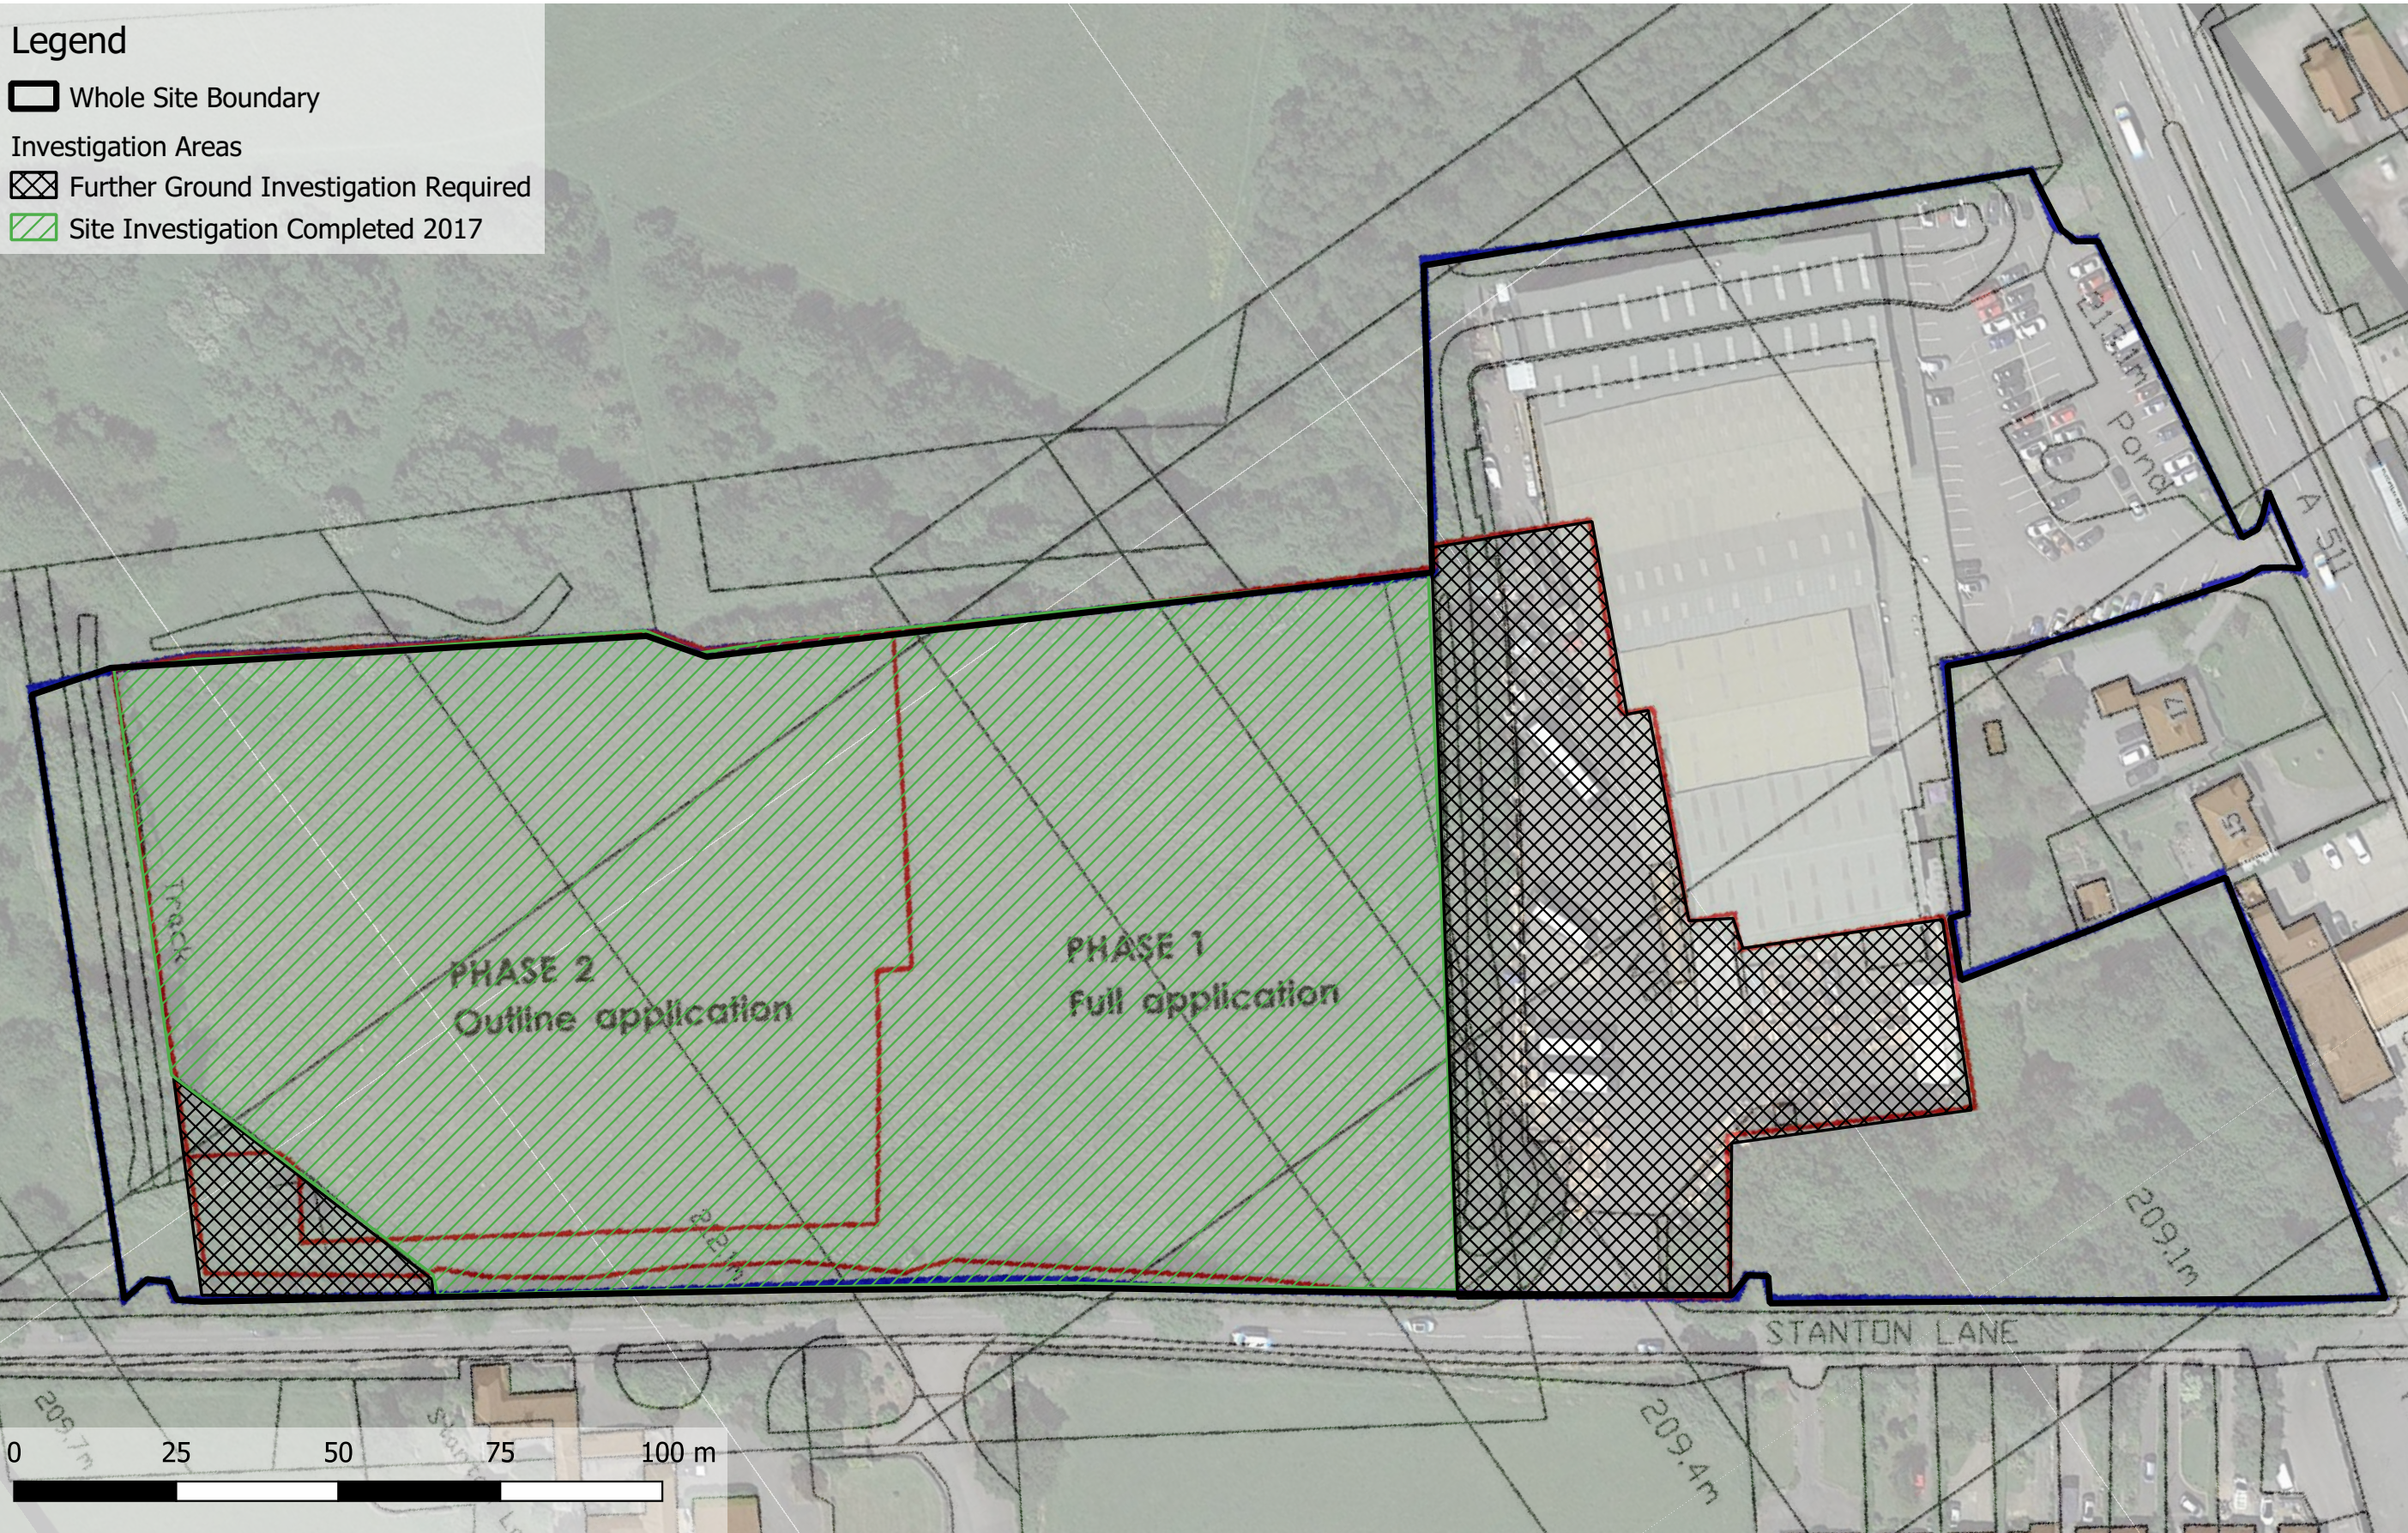

NOTES:

CLIENT:

Sutton Land Development Ltd

PROJECT:

Upton Steel, Stanton Lane, Stanton under Bardon

TITLE:

Investigation Phase Plan

PROJECT No:

P8079

DATE:

December 2023

DESIGN/DRAWN:

RDH

DRAWING NUMBER:

FINAL

ISSUE:

FINAL

© GRM Development Solutions Ltd © Crown Copyright. AL 100014100



GRM Development Solutions Ltd

Tel: 01283 551 249
mail@grm-uk.comwww.grm-uk.com