

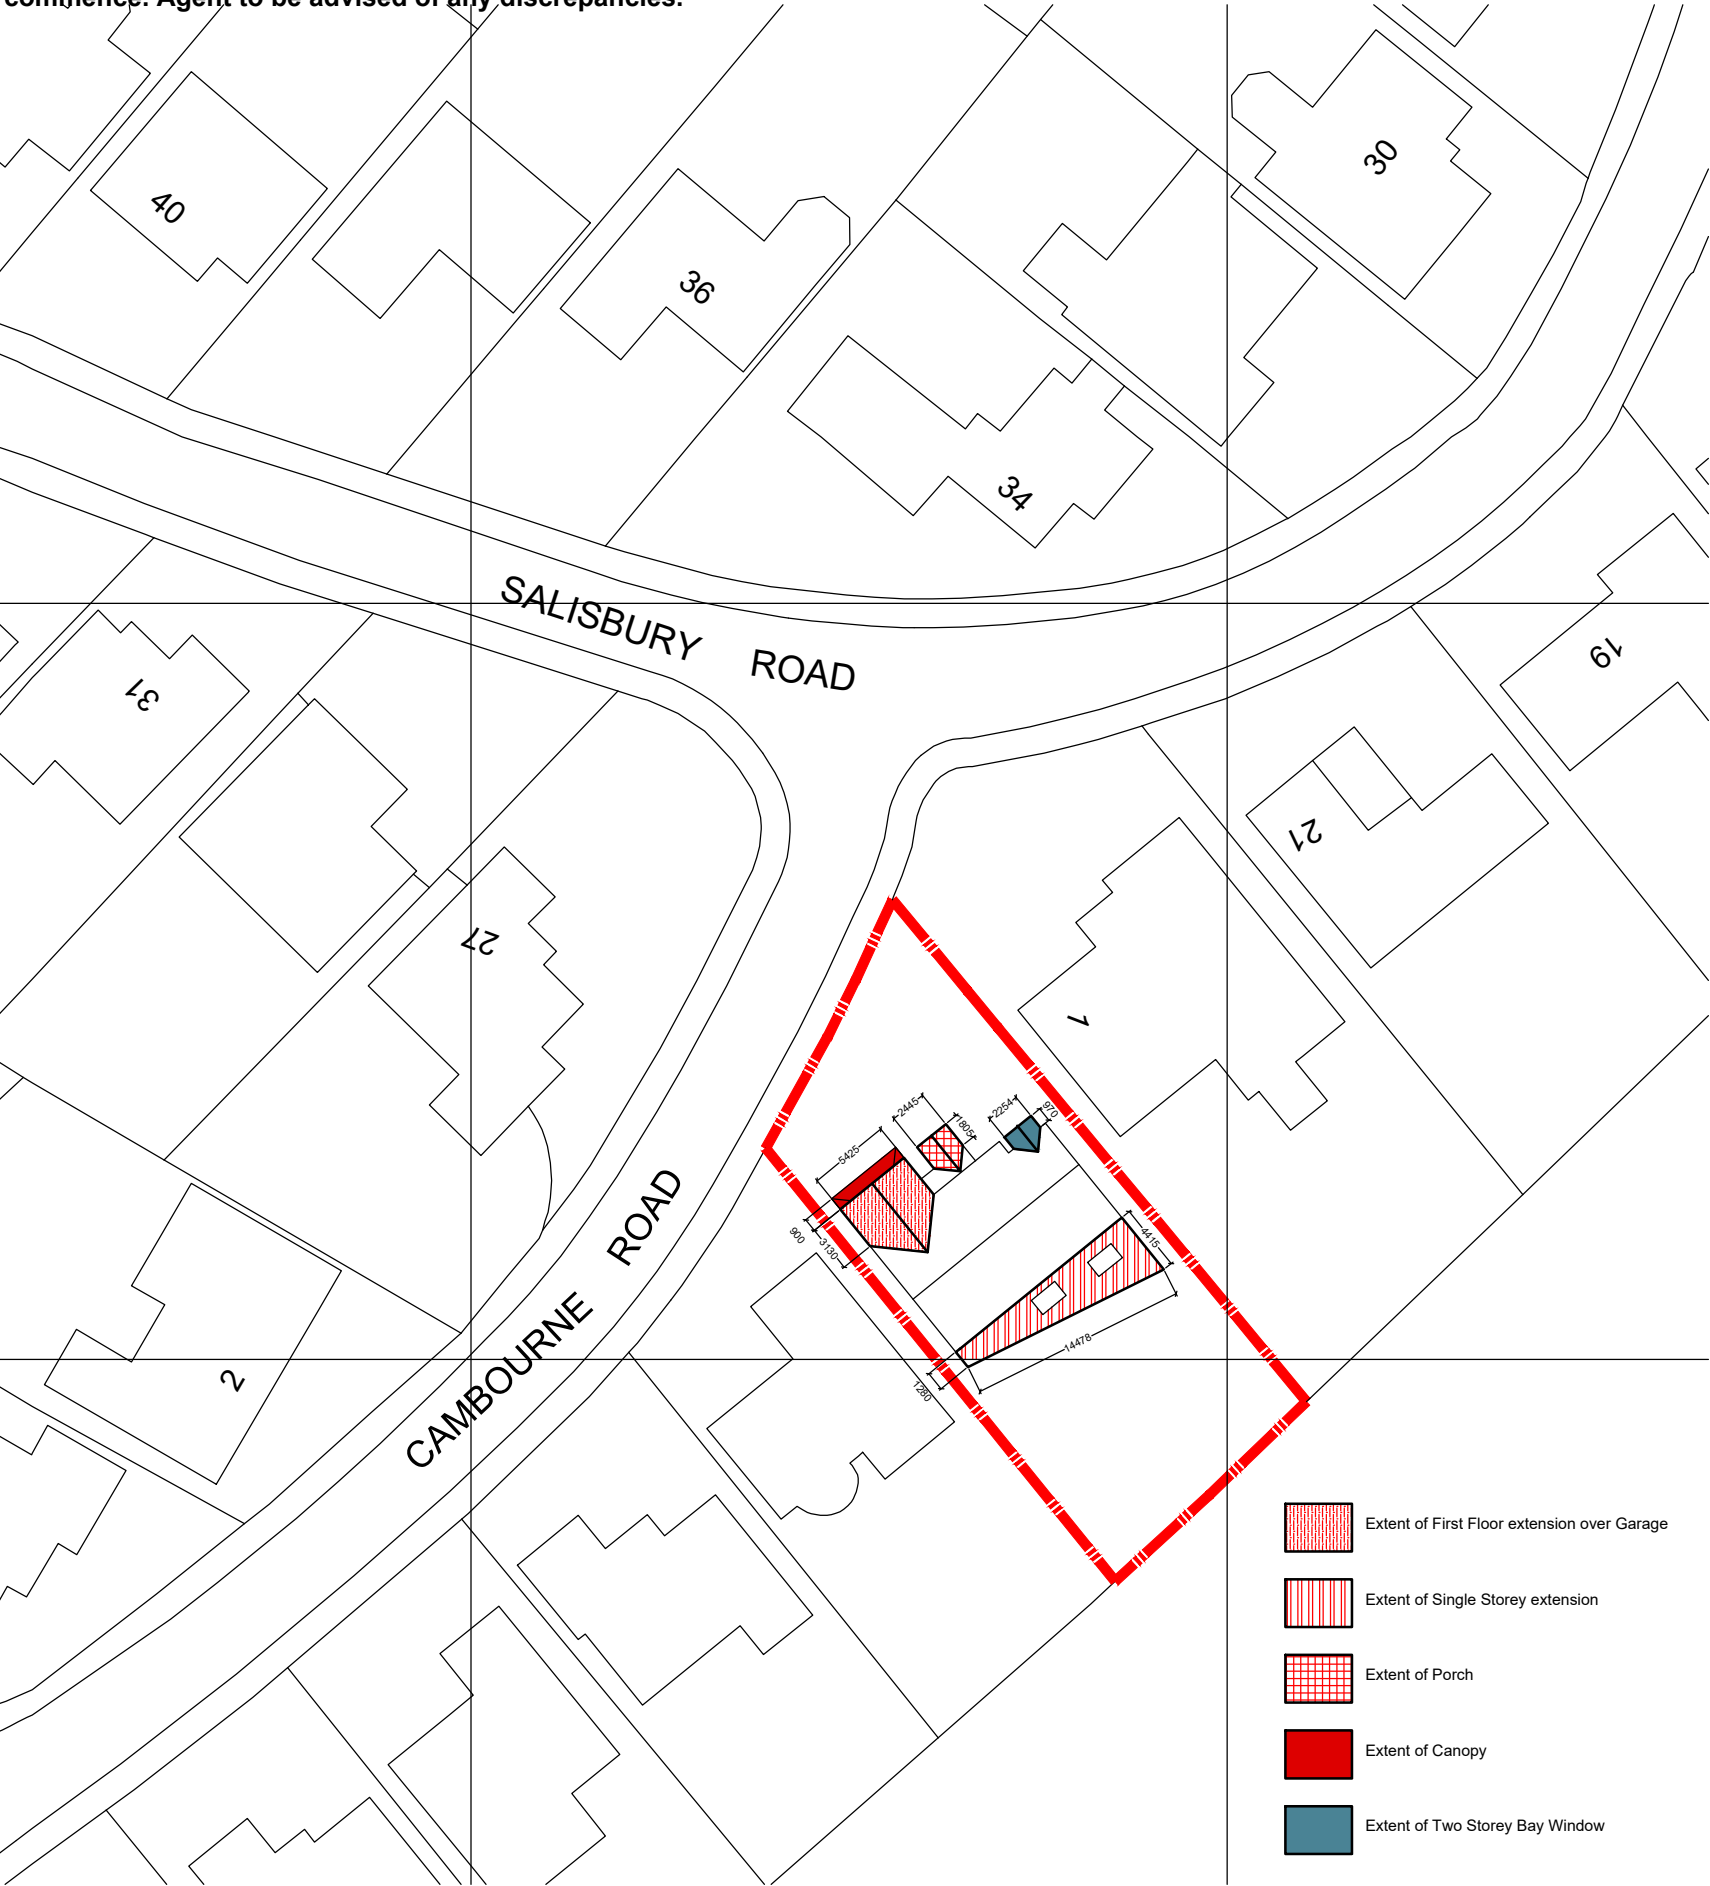


Drawings are for L.A. approval only and do not constitute construction drawings.
All dimensions to be checked on site before works commence. Agent to be advised of any discrepancies.

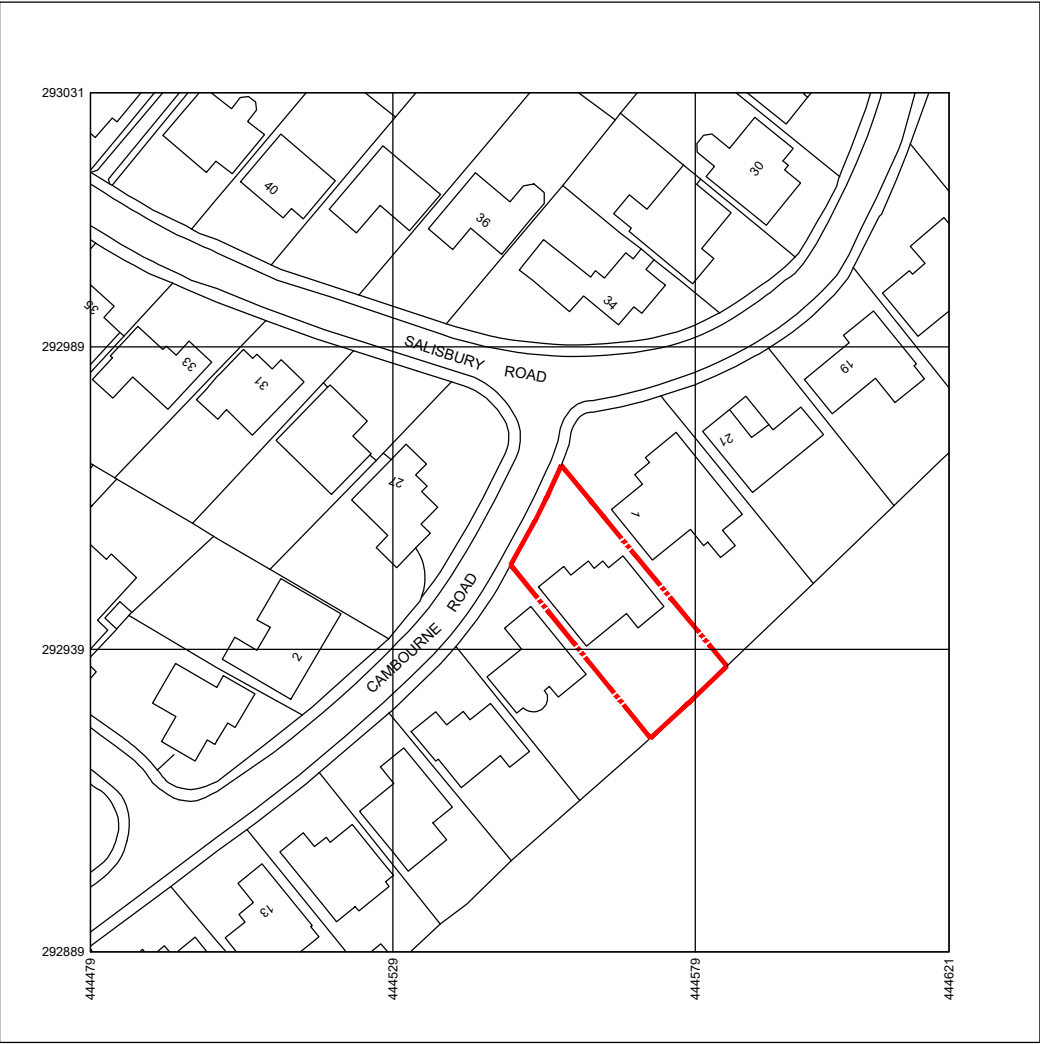

1:500 Location Plan
Site Location Plan

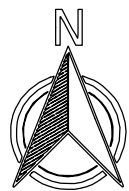

Produced on 02 August 2024 from the Ordnance Survey National Geographic Database and incorporating surveyed revision available at this date.
This map shows the area bounded by 444479 292889,444621 292889,444621 293031,444479 293031,444479 292889
Crown copyright and database rights 2024 OS 100054135. Supplied by copia ltd trading as UKPlanningMaps.com a licensed Ordnance Survey partner (OS 100054135).
Data licence expires 02 August 2025. Unique plan reference: v20/1132497/1523700



1:1250 Site Location Plan



Drawing Status:	PLANNING	
Revision Notes:		
Client:	Mr & Mrs Forster-Smith	
Project:	3 Cambourne Road, Burbage. LE10 2BG	
Drawing Title:	Site Location Plan	
Drawing Number:	Forster-Smith-003	Revision: -
Scale:	1:1250:500@A3	Date: August 2024
Drawn By:	lgb	Checked By: lgb