


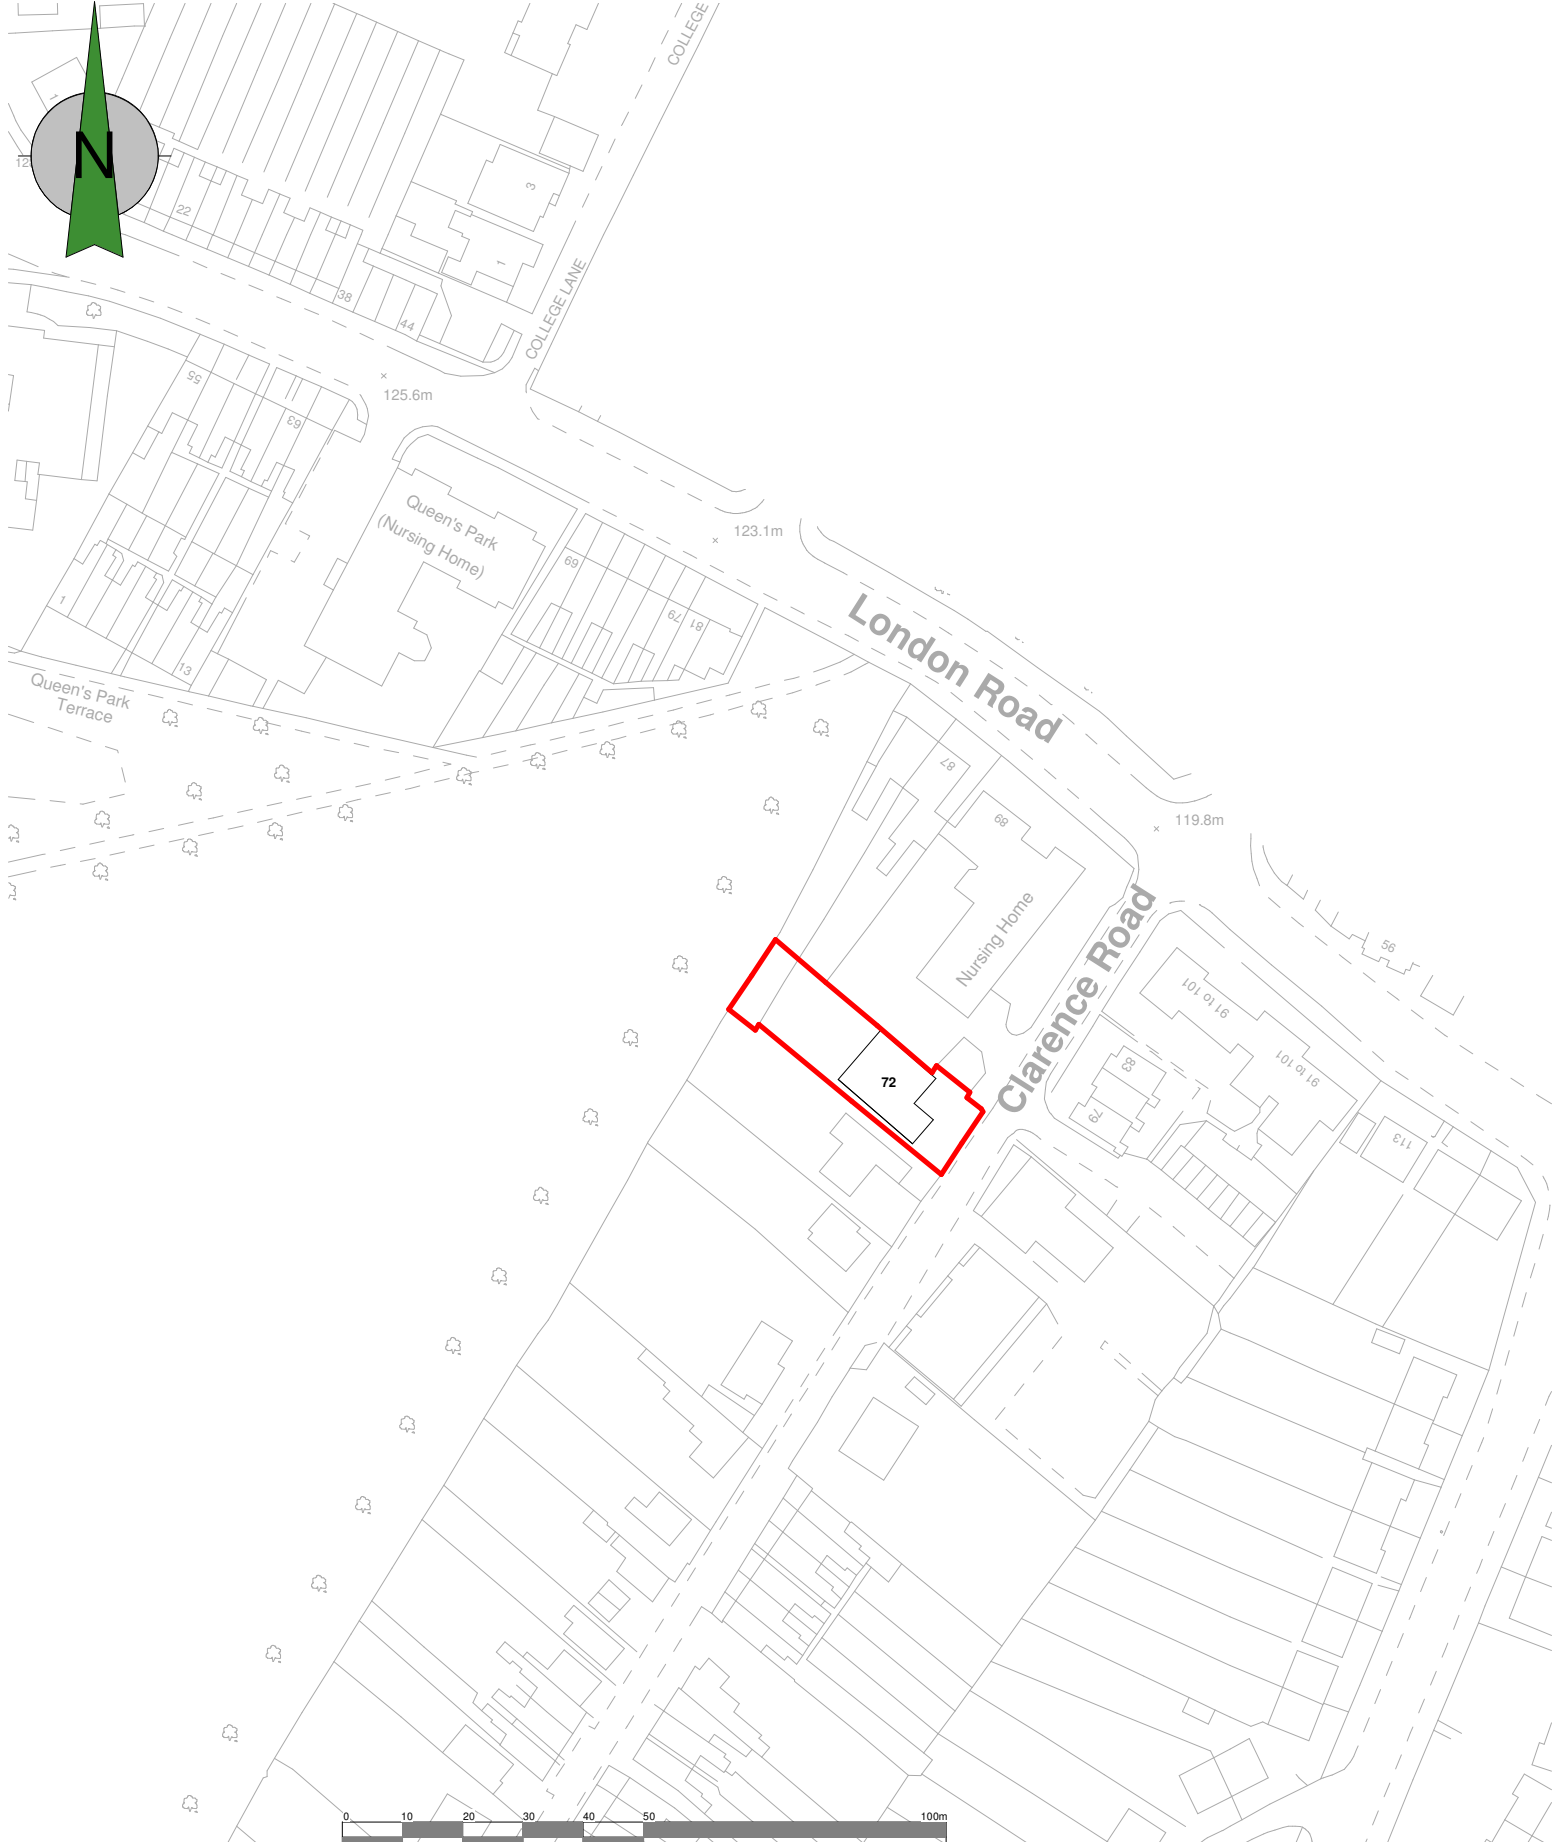

Client Mr. Pope		
Project Proposed Exts & Alts 72 Clarence Road Hinckley	Scale 1:1250	Job No. 19/51
	Date May 2019	
Drawing Location Plan	Author SB	Sheet A4



19 Station Road
Hinckley
Leicestershire
LE10 1AW

Tel: 01455 635 665
Fax: 01455 618 971
www.hayward-architects.co.uk