
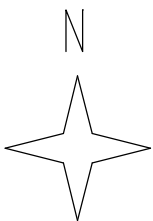


Stanfords VectorMap

17 Beryl Avenue, Hinckley, LE10 0ES

REF:0730267

Plan No 1620/BP REV-A

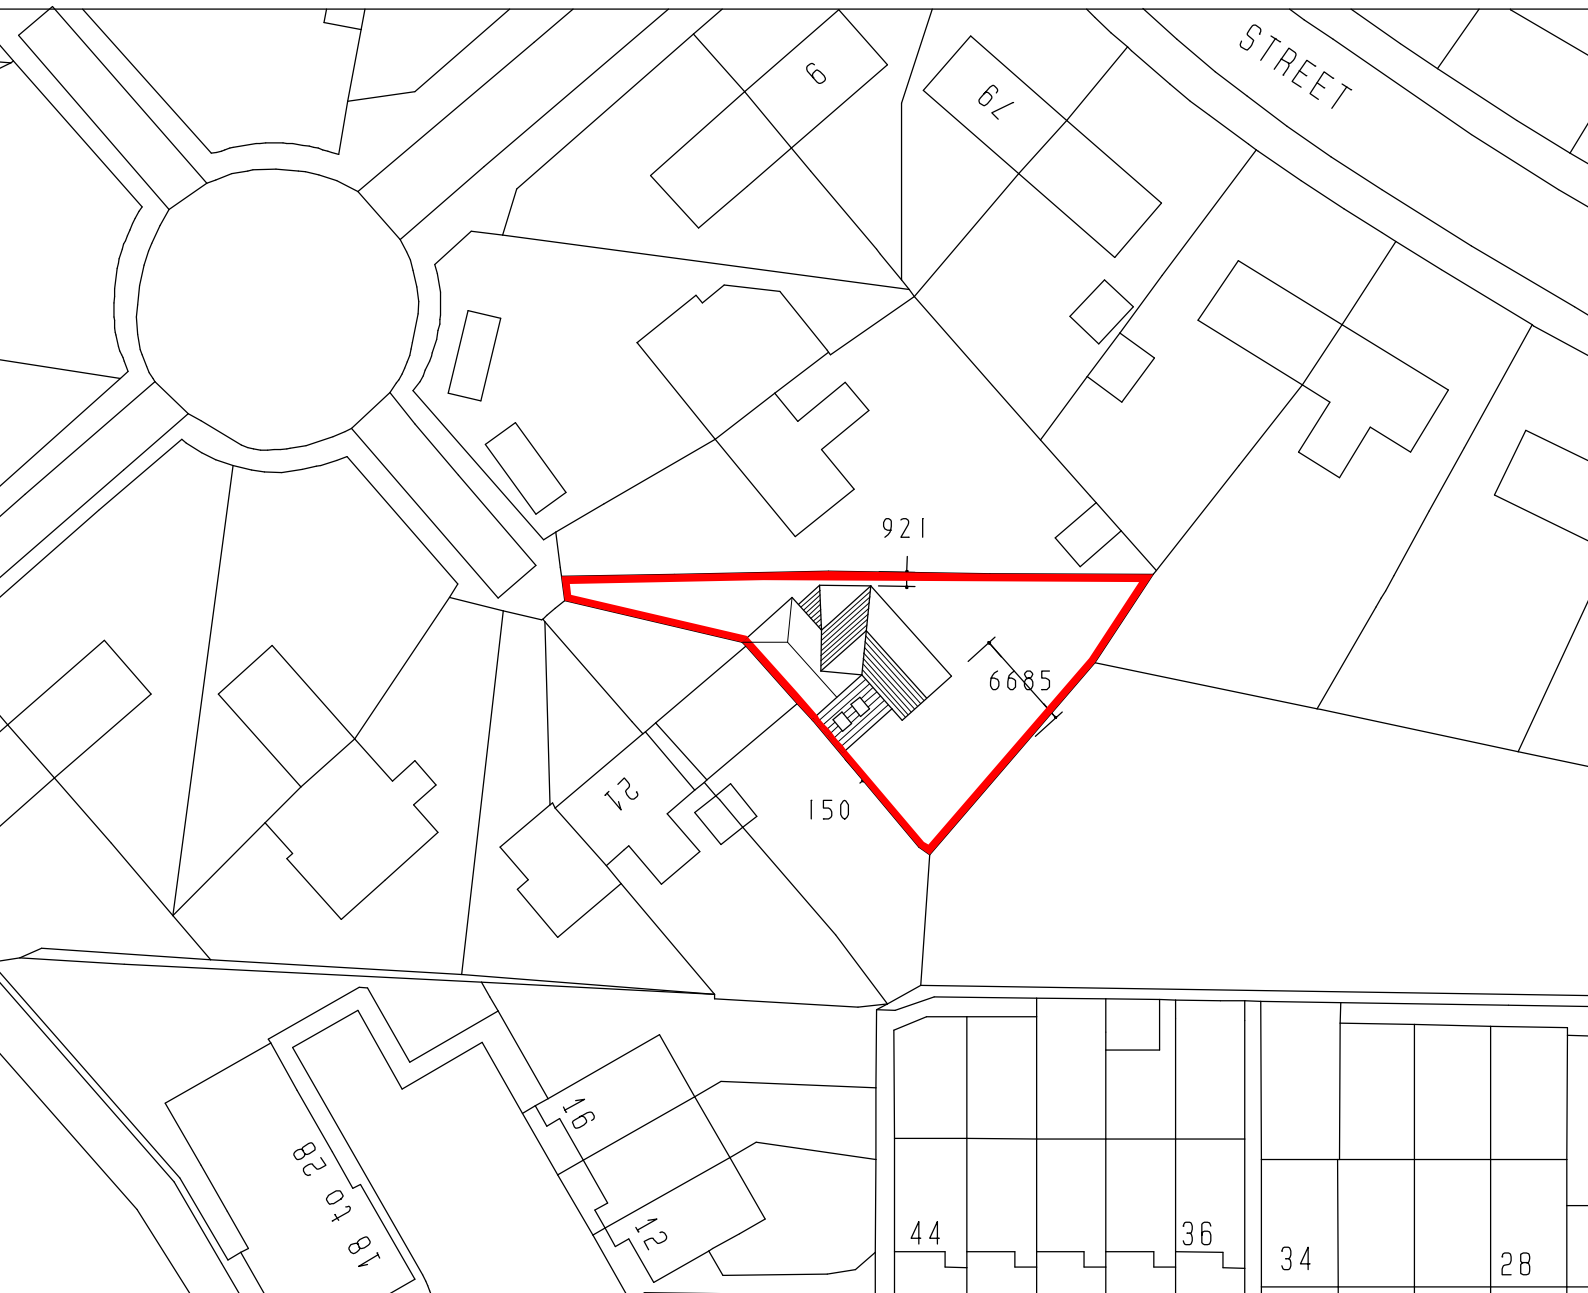

Scale, 1:500
Sheet, A4



© Crown Copyright and database rights 2022 OS 100035409
Reproduction in whole or in part is prohibited
without the prior permission of Ordnance Survey.