


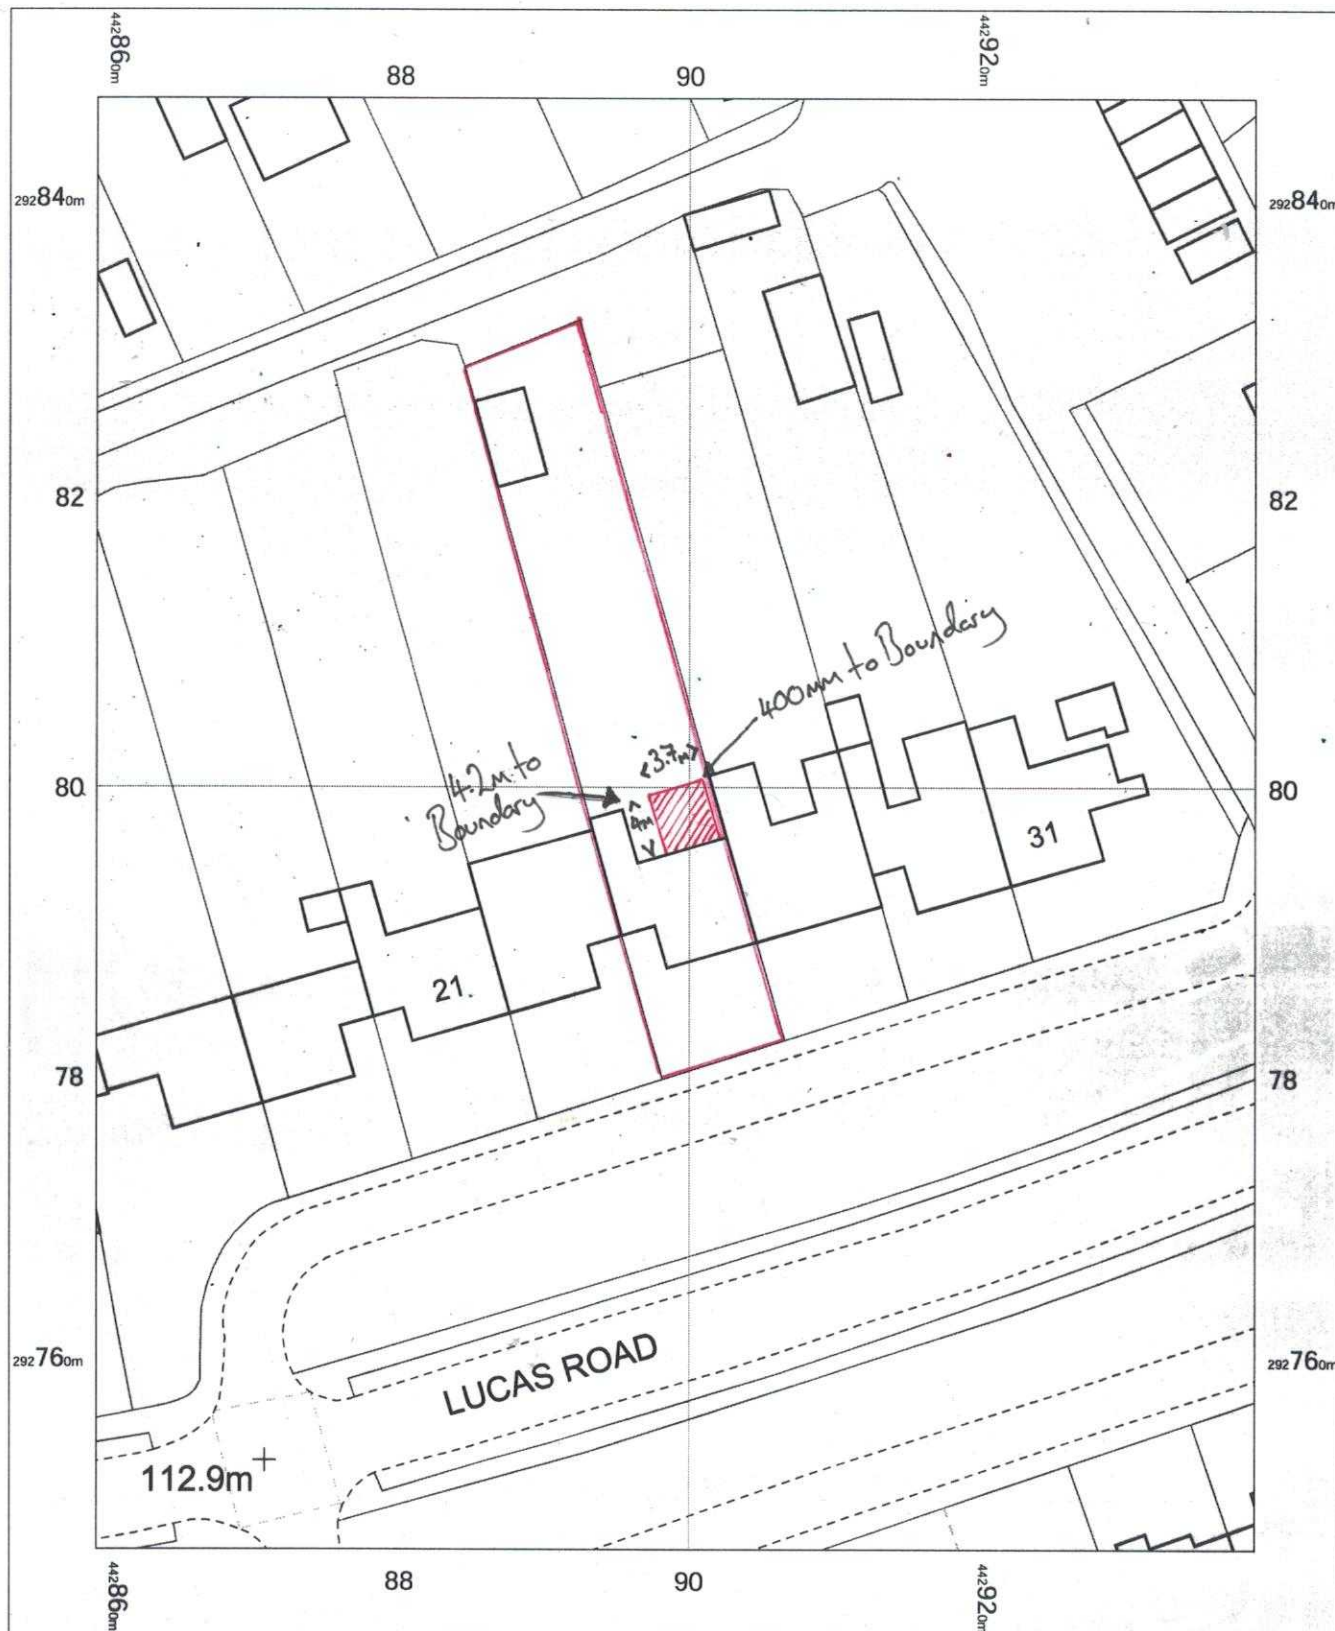

25 Lucas Road
Burbage
Hinckley
LE10 2LZ

OS MasterMap 1250/2500/10000 scale
Tuesday, November 7, 2023, ID: JEW-01134488
maps.johnewright.com

1:500 scale print at A4, Centre: 442899 E, 292797 N

©Crown Copyright Ordnance Survey. Licence no. AC0000805567



johnewright

maps@johnewright.com
tel: 0115 950 6633