


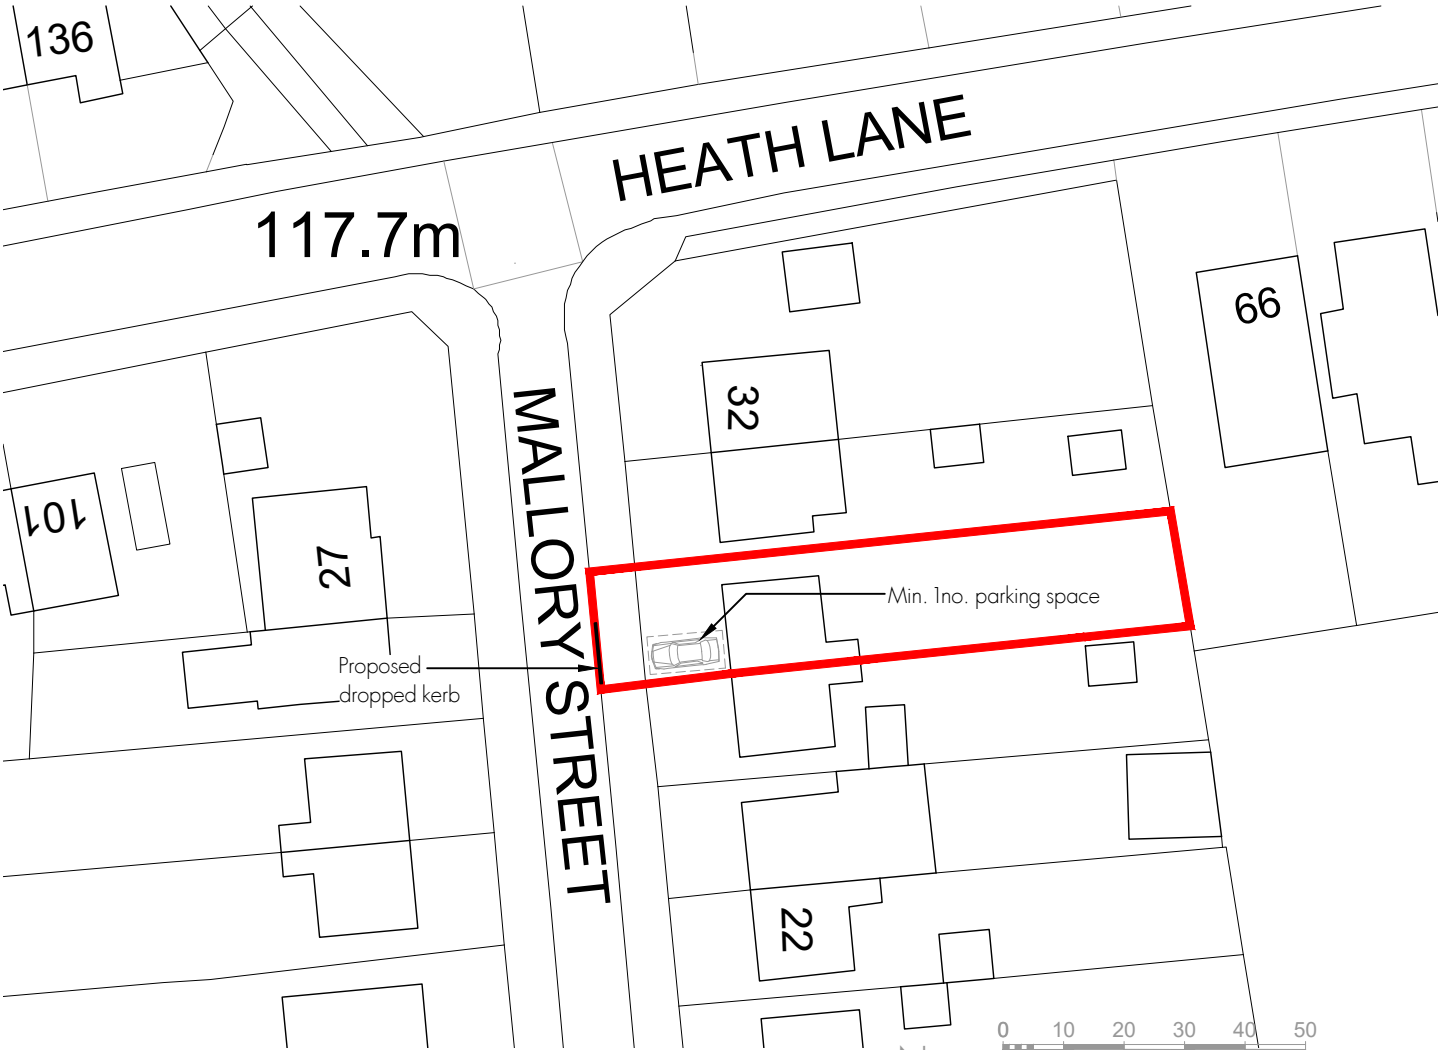


Block Plan – Scale 1:500



0 10 20 30 40 50
Scale 1:1250 - Metres

0 5 10 15 20 25
Scale 1:500 - Metres

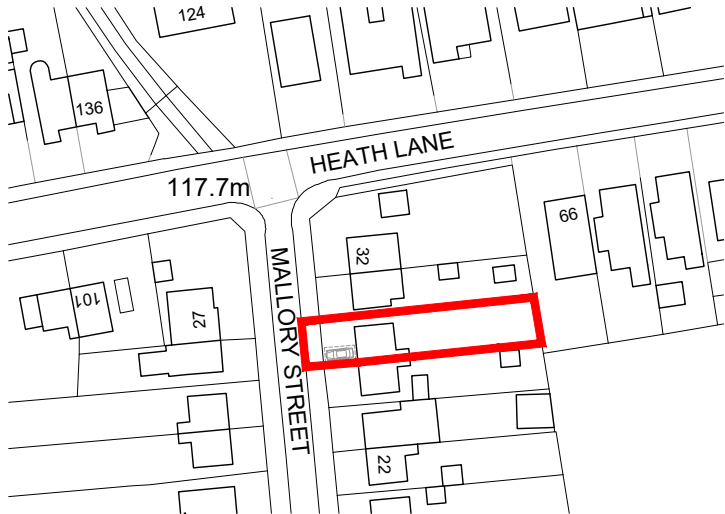

Ordnance Survey, (c) Crown Copyright 2024. All rights reserved. Licence number 100022432

Site Location Plan – Scale 1:1250

 **RM James**
Architectural Design and Technology

0116 286 6370
enquiries@rmjames.co.uk
www.rmjames.co.uk



CLIENT HBBC		
PROJECT 28 Mallory Street, Hinckley Dropped Kerb Application		
DRAWING Site Location Plan Block Plan		
SCALE as noted @ A4	DATE July 2024	
STATUS PLANNING		
PROJECT No 19/313	DRAWING No 19/313 MS01	REVISION A