




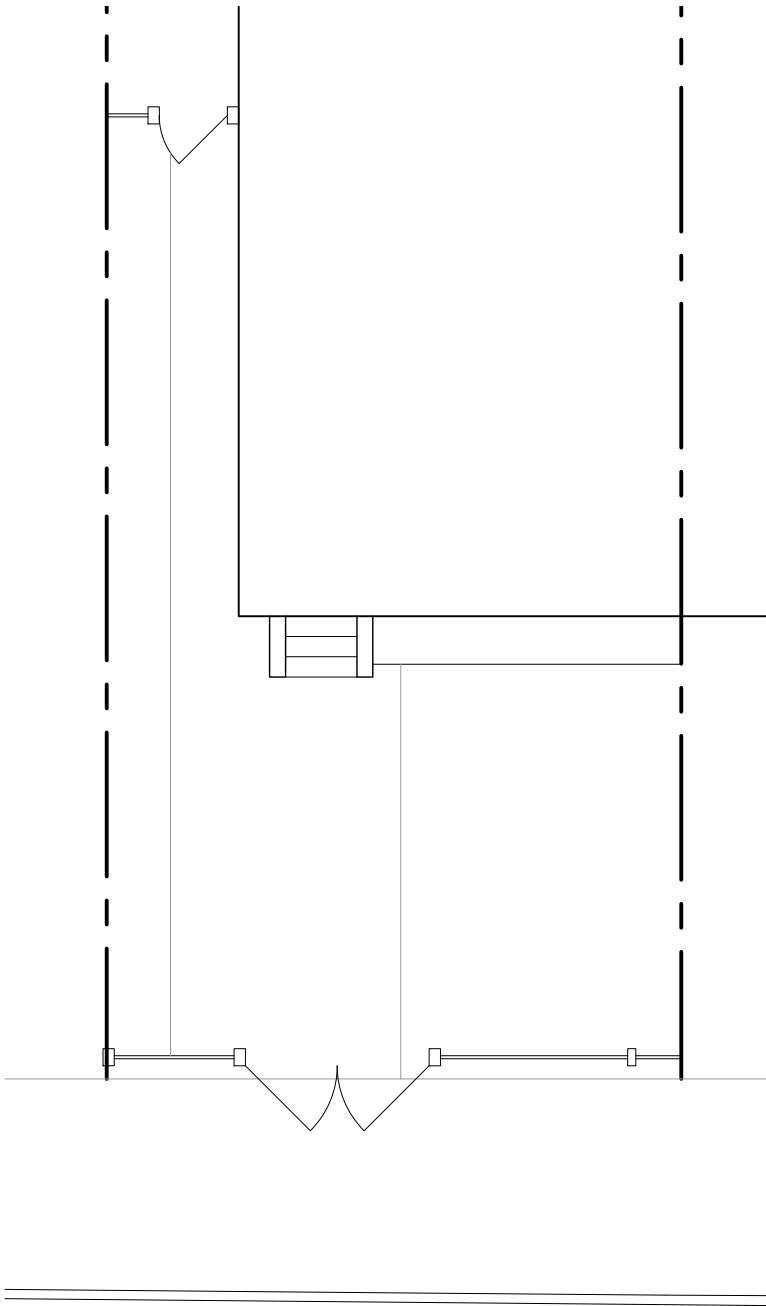


Existing Plan

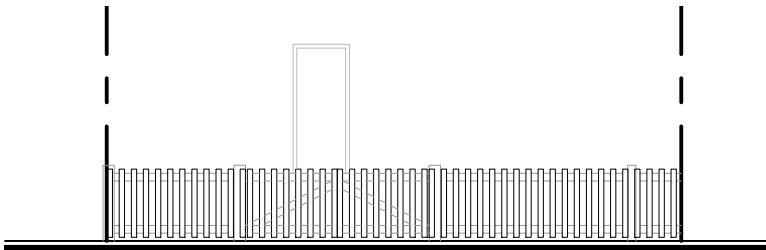


Existing Elevation

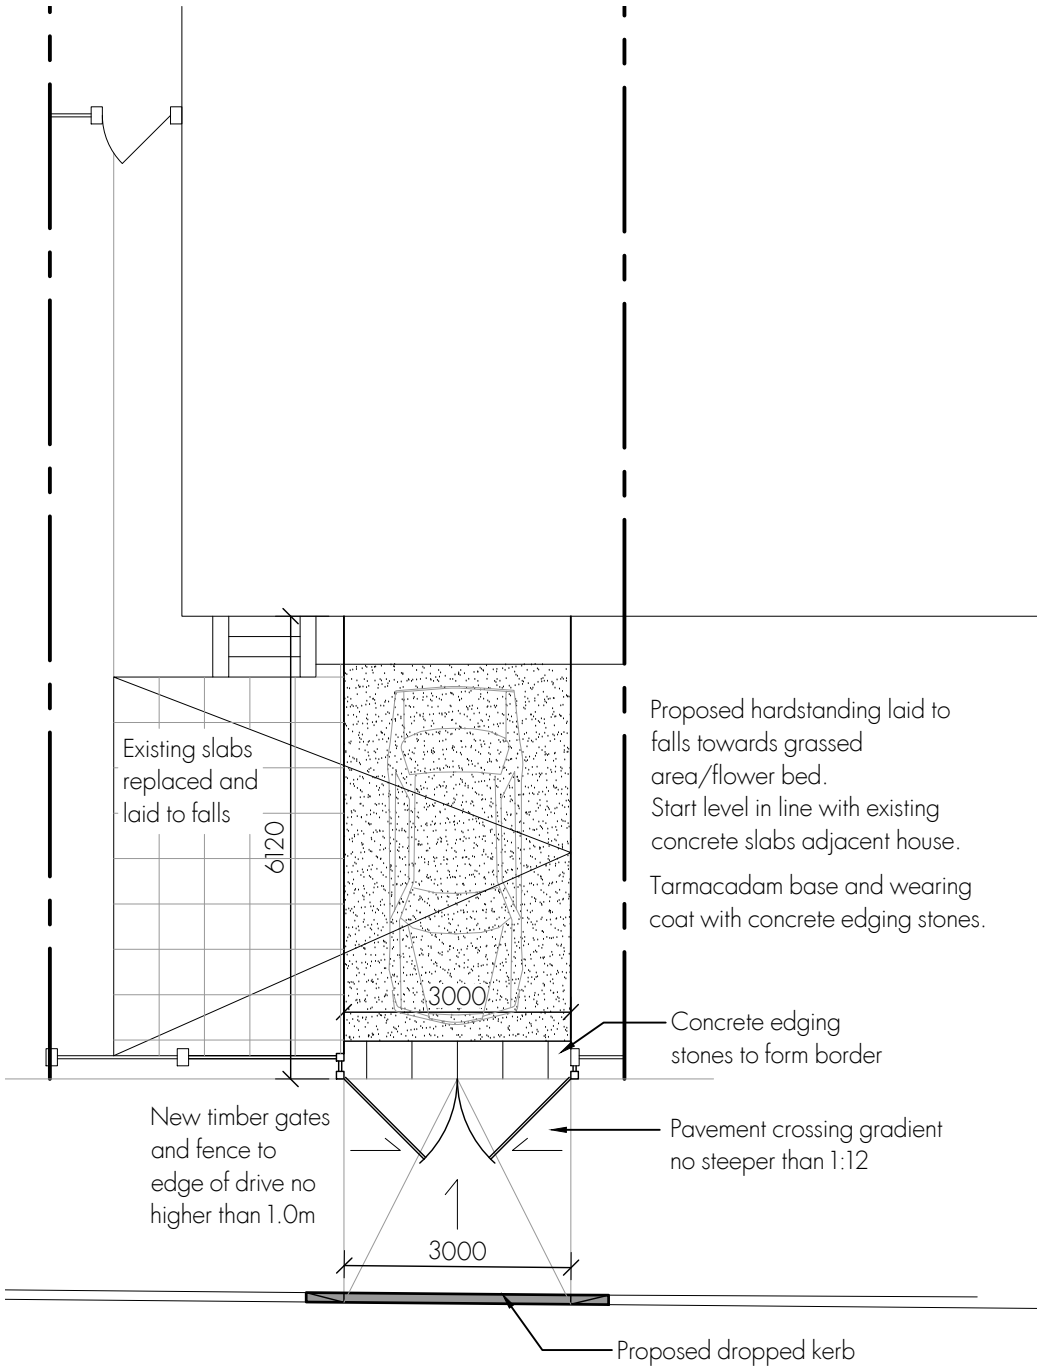

Proposed Plan

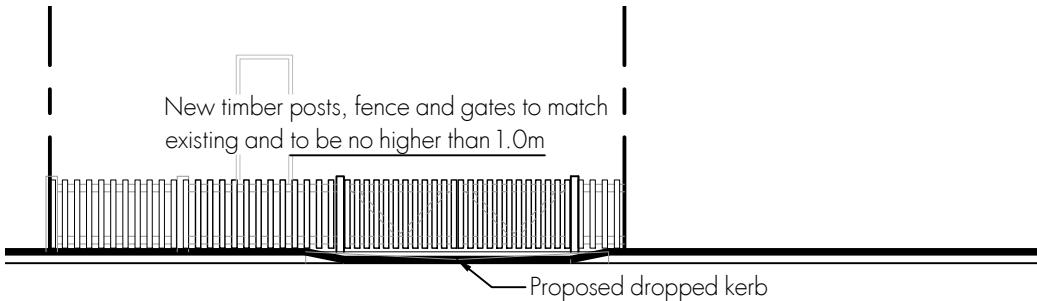

Proposed Elevation

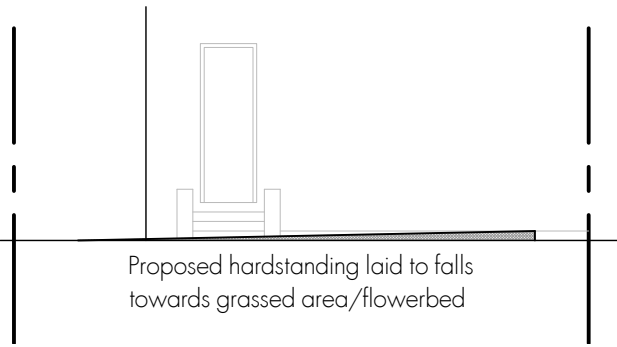

Proposed House Elevation

DISCLAIMER NOTES
DRAWING SUBJECT TO FOLLOWING CONDITIONS:

- SITE LEVEL SURVEY
- CONFIRMATION OF LEGAL BOUNDARY & EASEMENTS
- GROUND INVESTIGATION BY OTHERS
- STATUTORY AUTHORITY SERVICES INVESTIGATION
- PLANNING AUTHORITY COMMENTS/APPROVAL
- HIGHWAY AUTHORITY COMMENTS/APPROVAL
- CONSERVATION OFFICER COMMENTS/APPROVAL
- BUILDING CONTROL OFFICER COMMENTS/APPROVAL
- FLOOD RISK ASSESSMENT
- PARTY WALL ACT 1996

 **RM James**
Architectural Design and Technology

0116 286 6370
enquiries@rmjames.co.uk
www.rmjames.co.uk



CLIENT Lightbulb Charnwood		
SERVICE USER		
OCCUPATIONAL THERAPIST		
DATE		
PROJECT 28 Mallory Street, Hinckley Dropped Kerb Application		
DRAWING Existing and Proposed Drive Plan and Elevations		
SCALE 1:100 @ A3		DATE July 2024
STATUS PLANNING		
PROJECT No 19/313	DRAWING No 19/313 MS02	REVISION A