



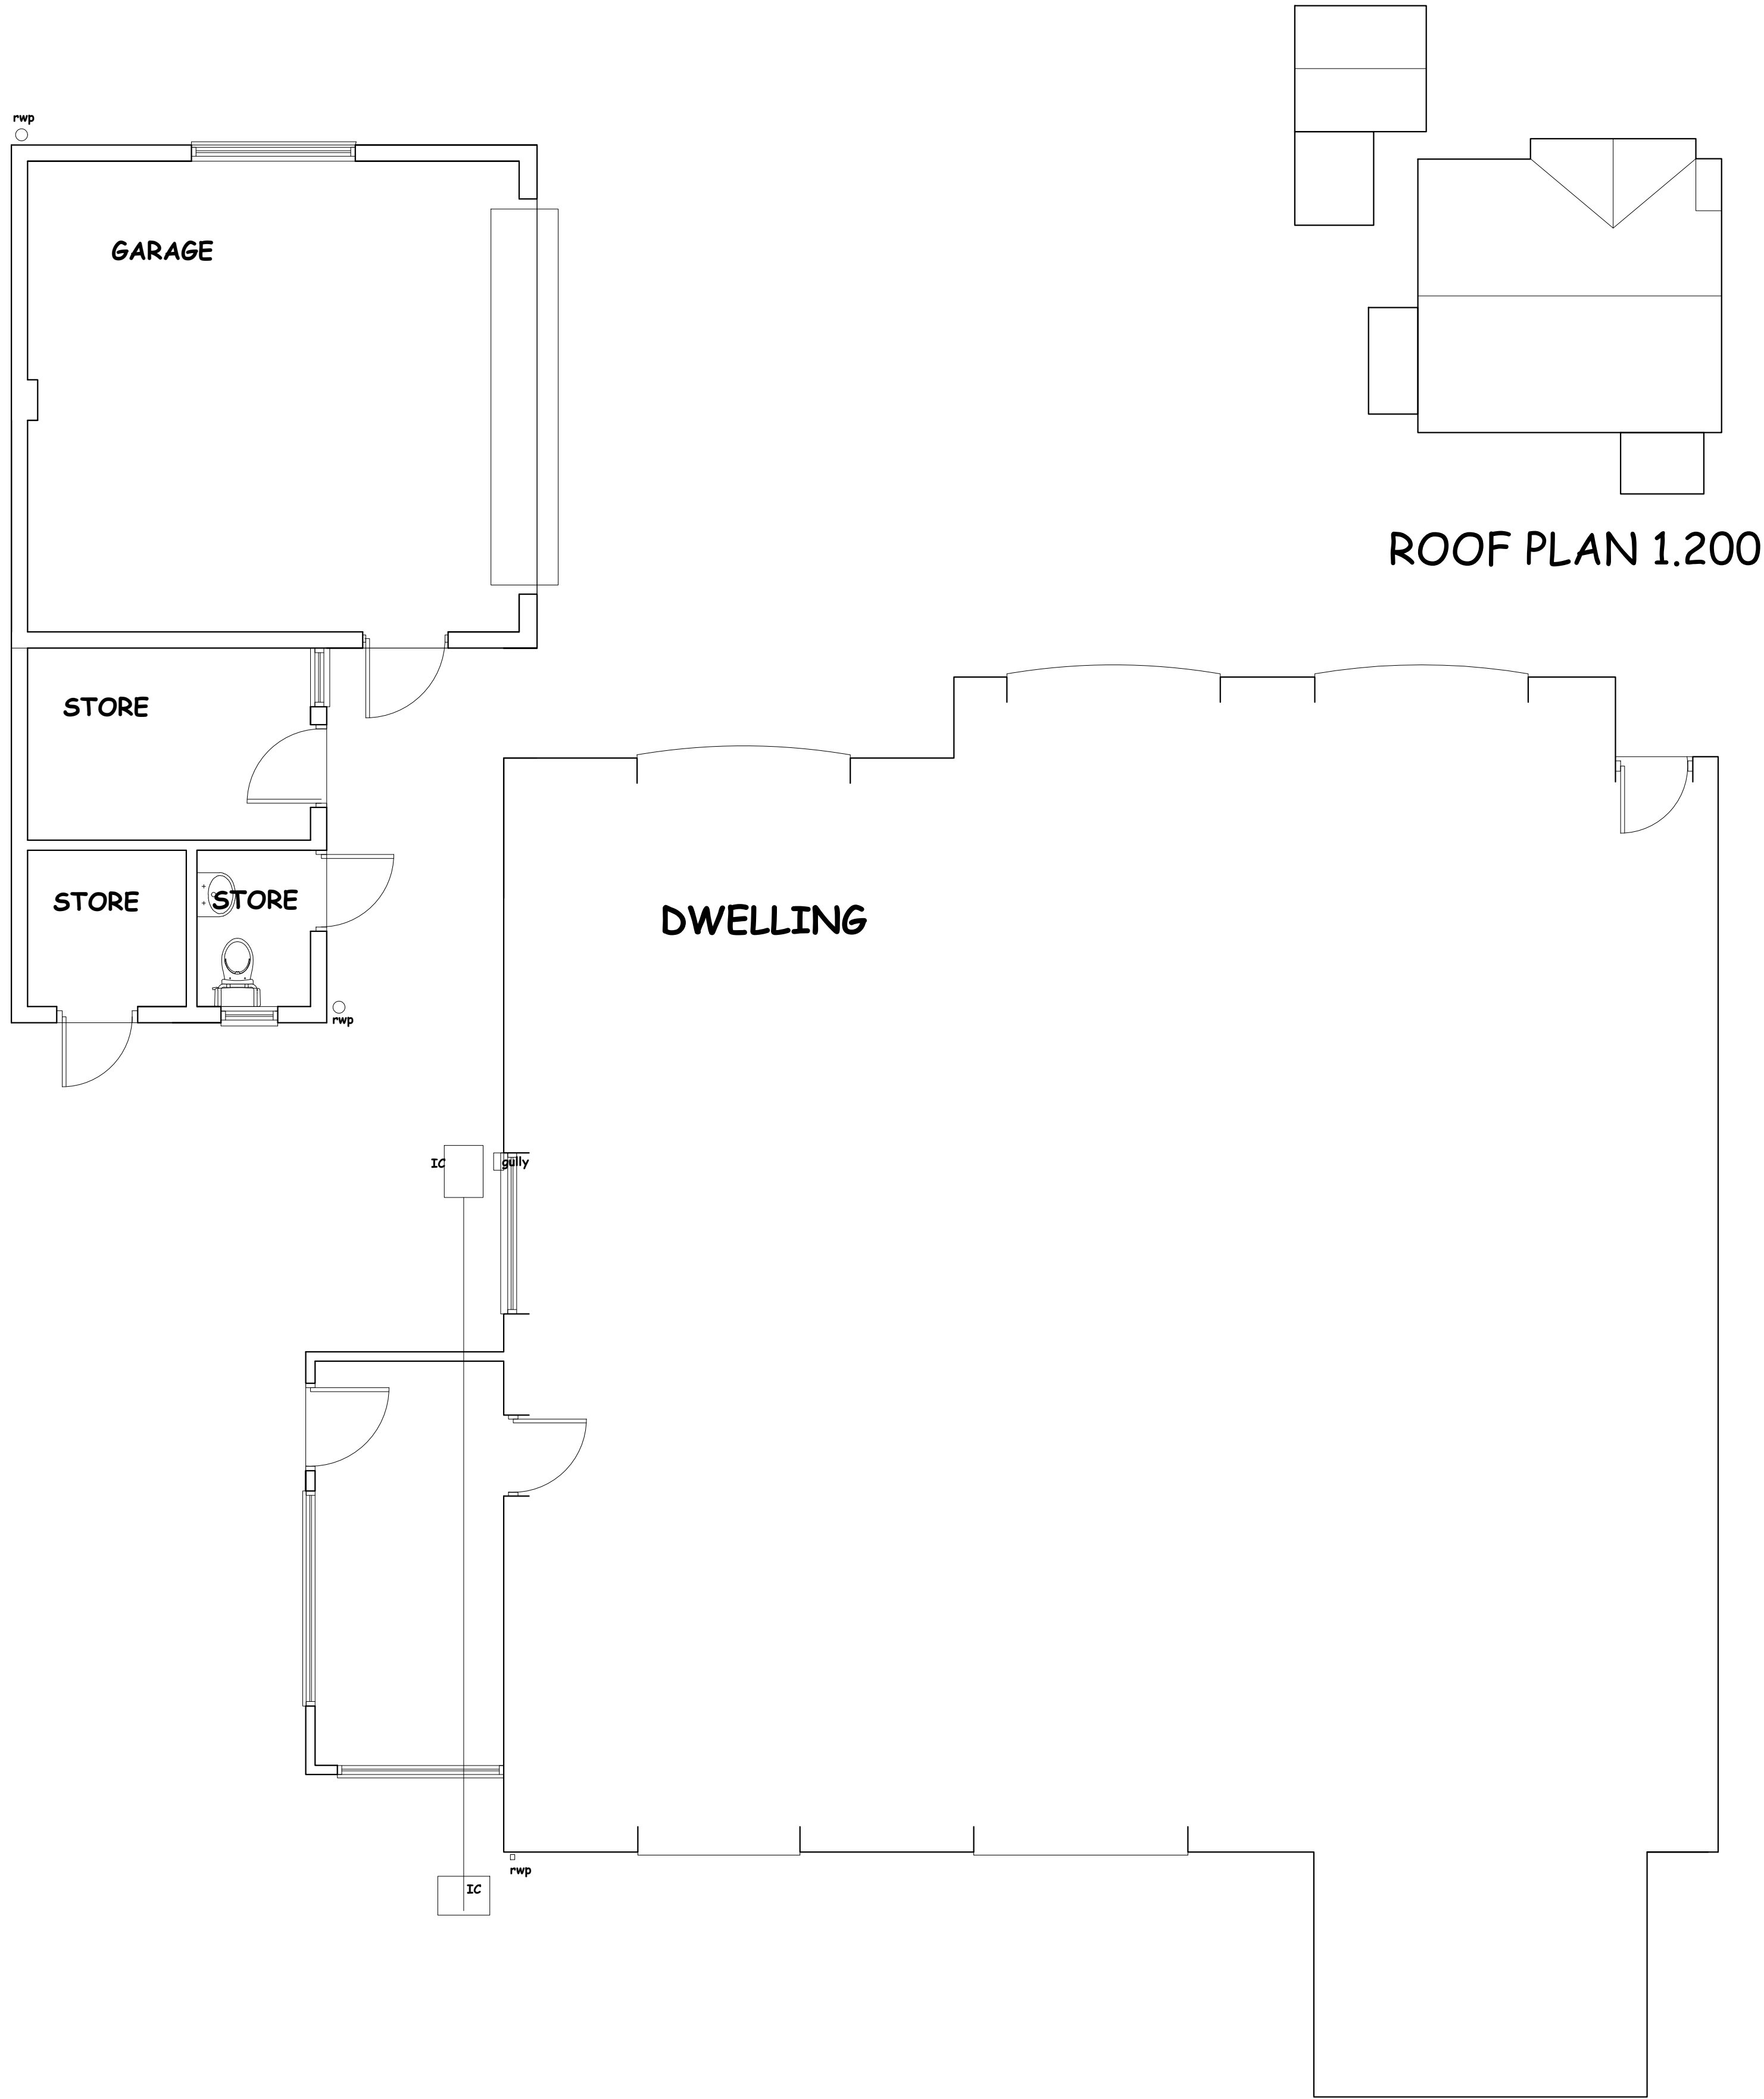


GROUND FLOOR PLAN

0 1 2 3 4

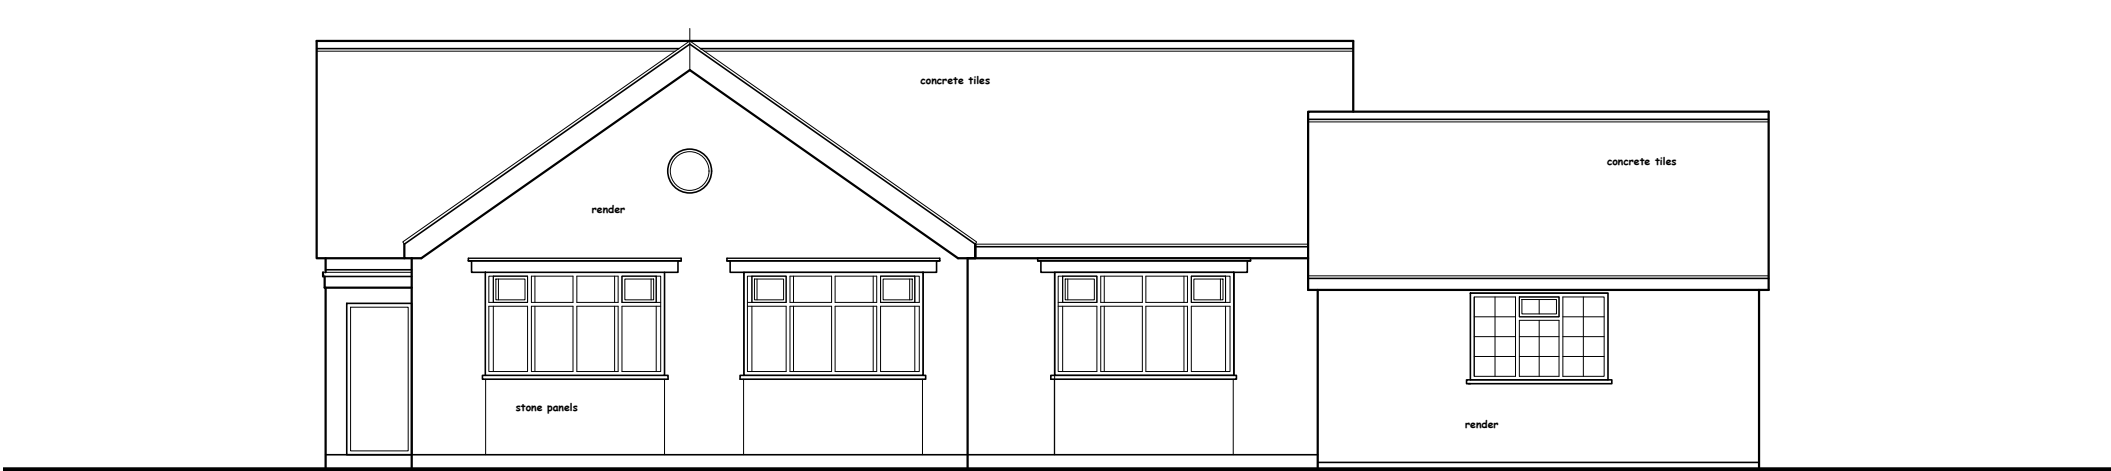


FRONT ELEVATION

0 1 2 3 4

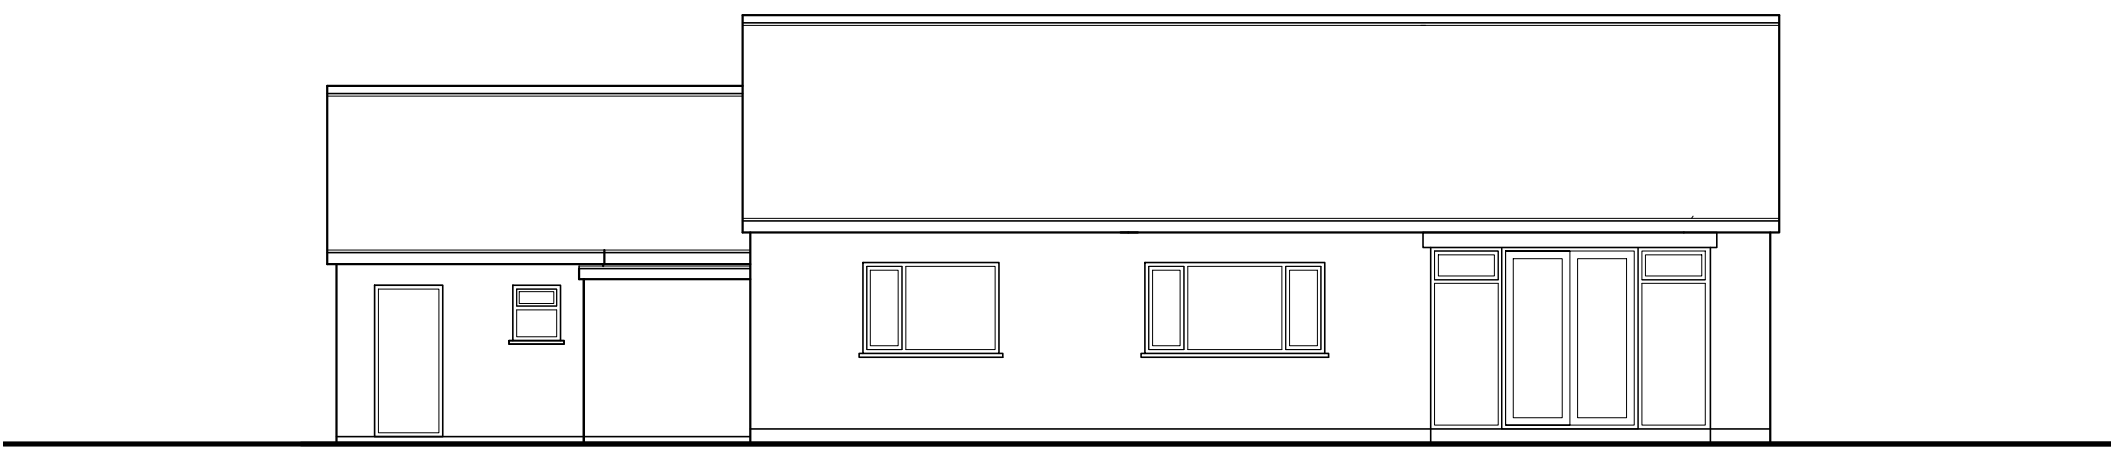


REAR ELEVATION

0 1 2 3 4

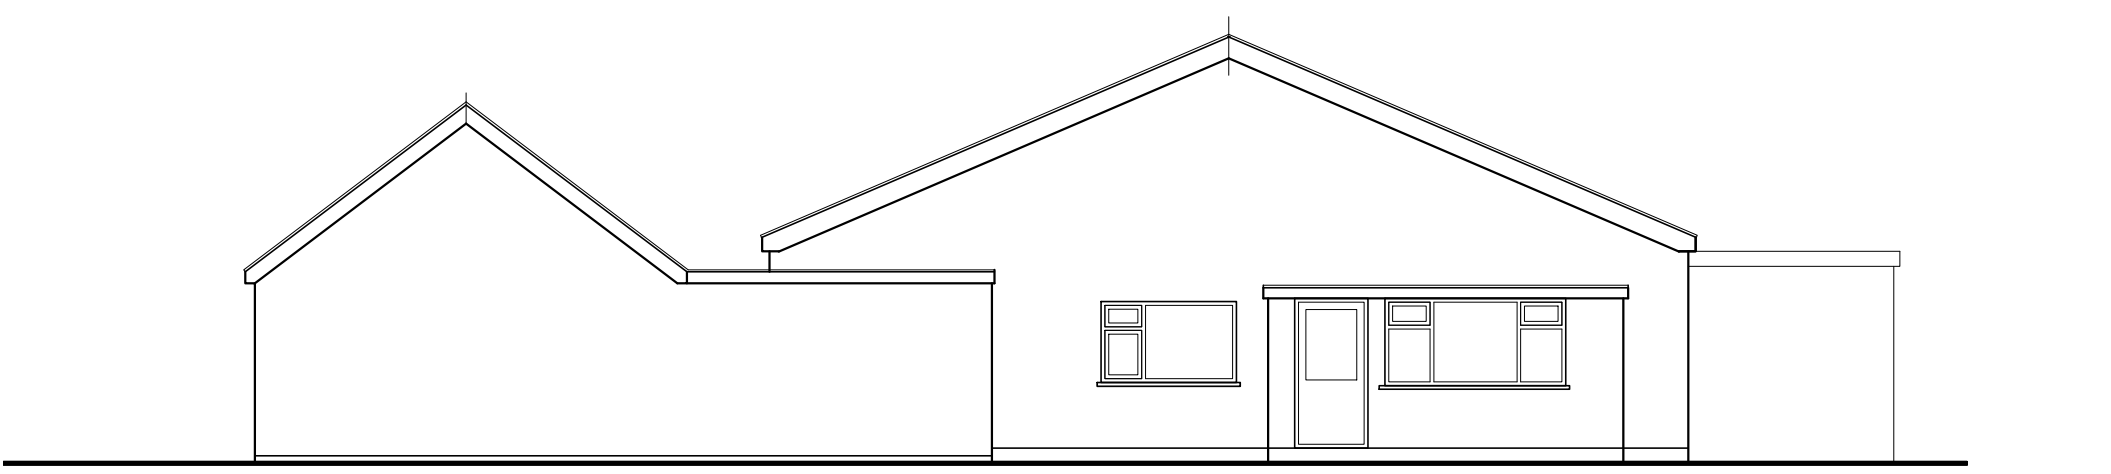

SIDE ELEVATION


0 1 2 3 4

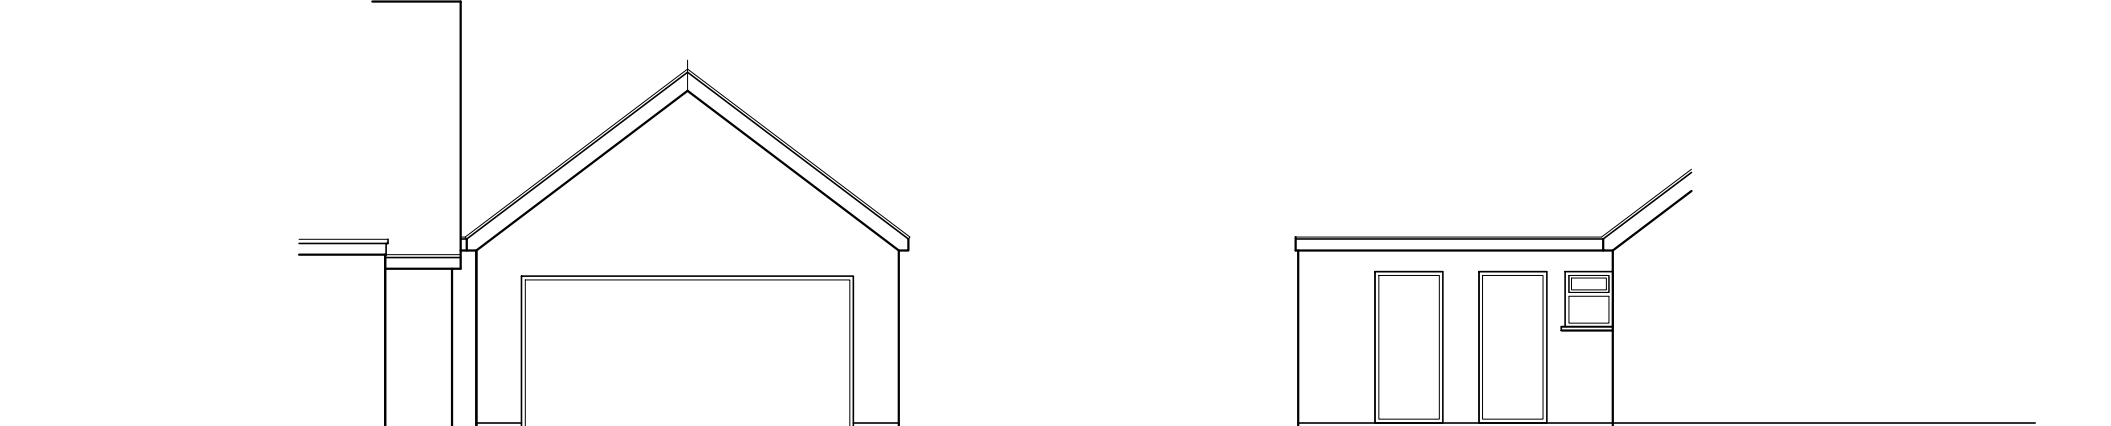

SIDE ELEVATION - FRONTAGE

0 1 2 3 4

SIDE ELEVATION - INTERNAL

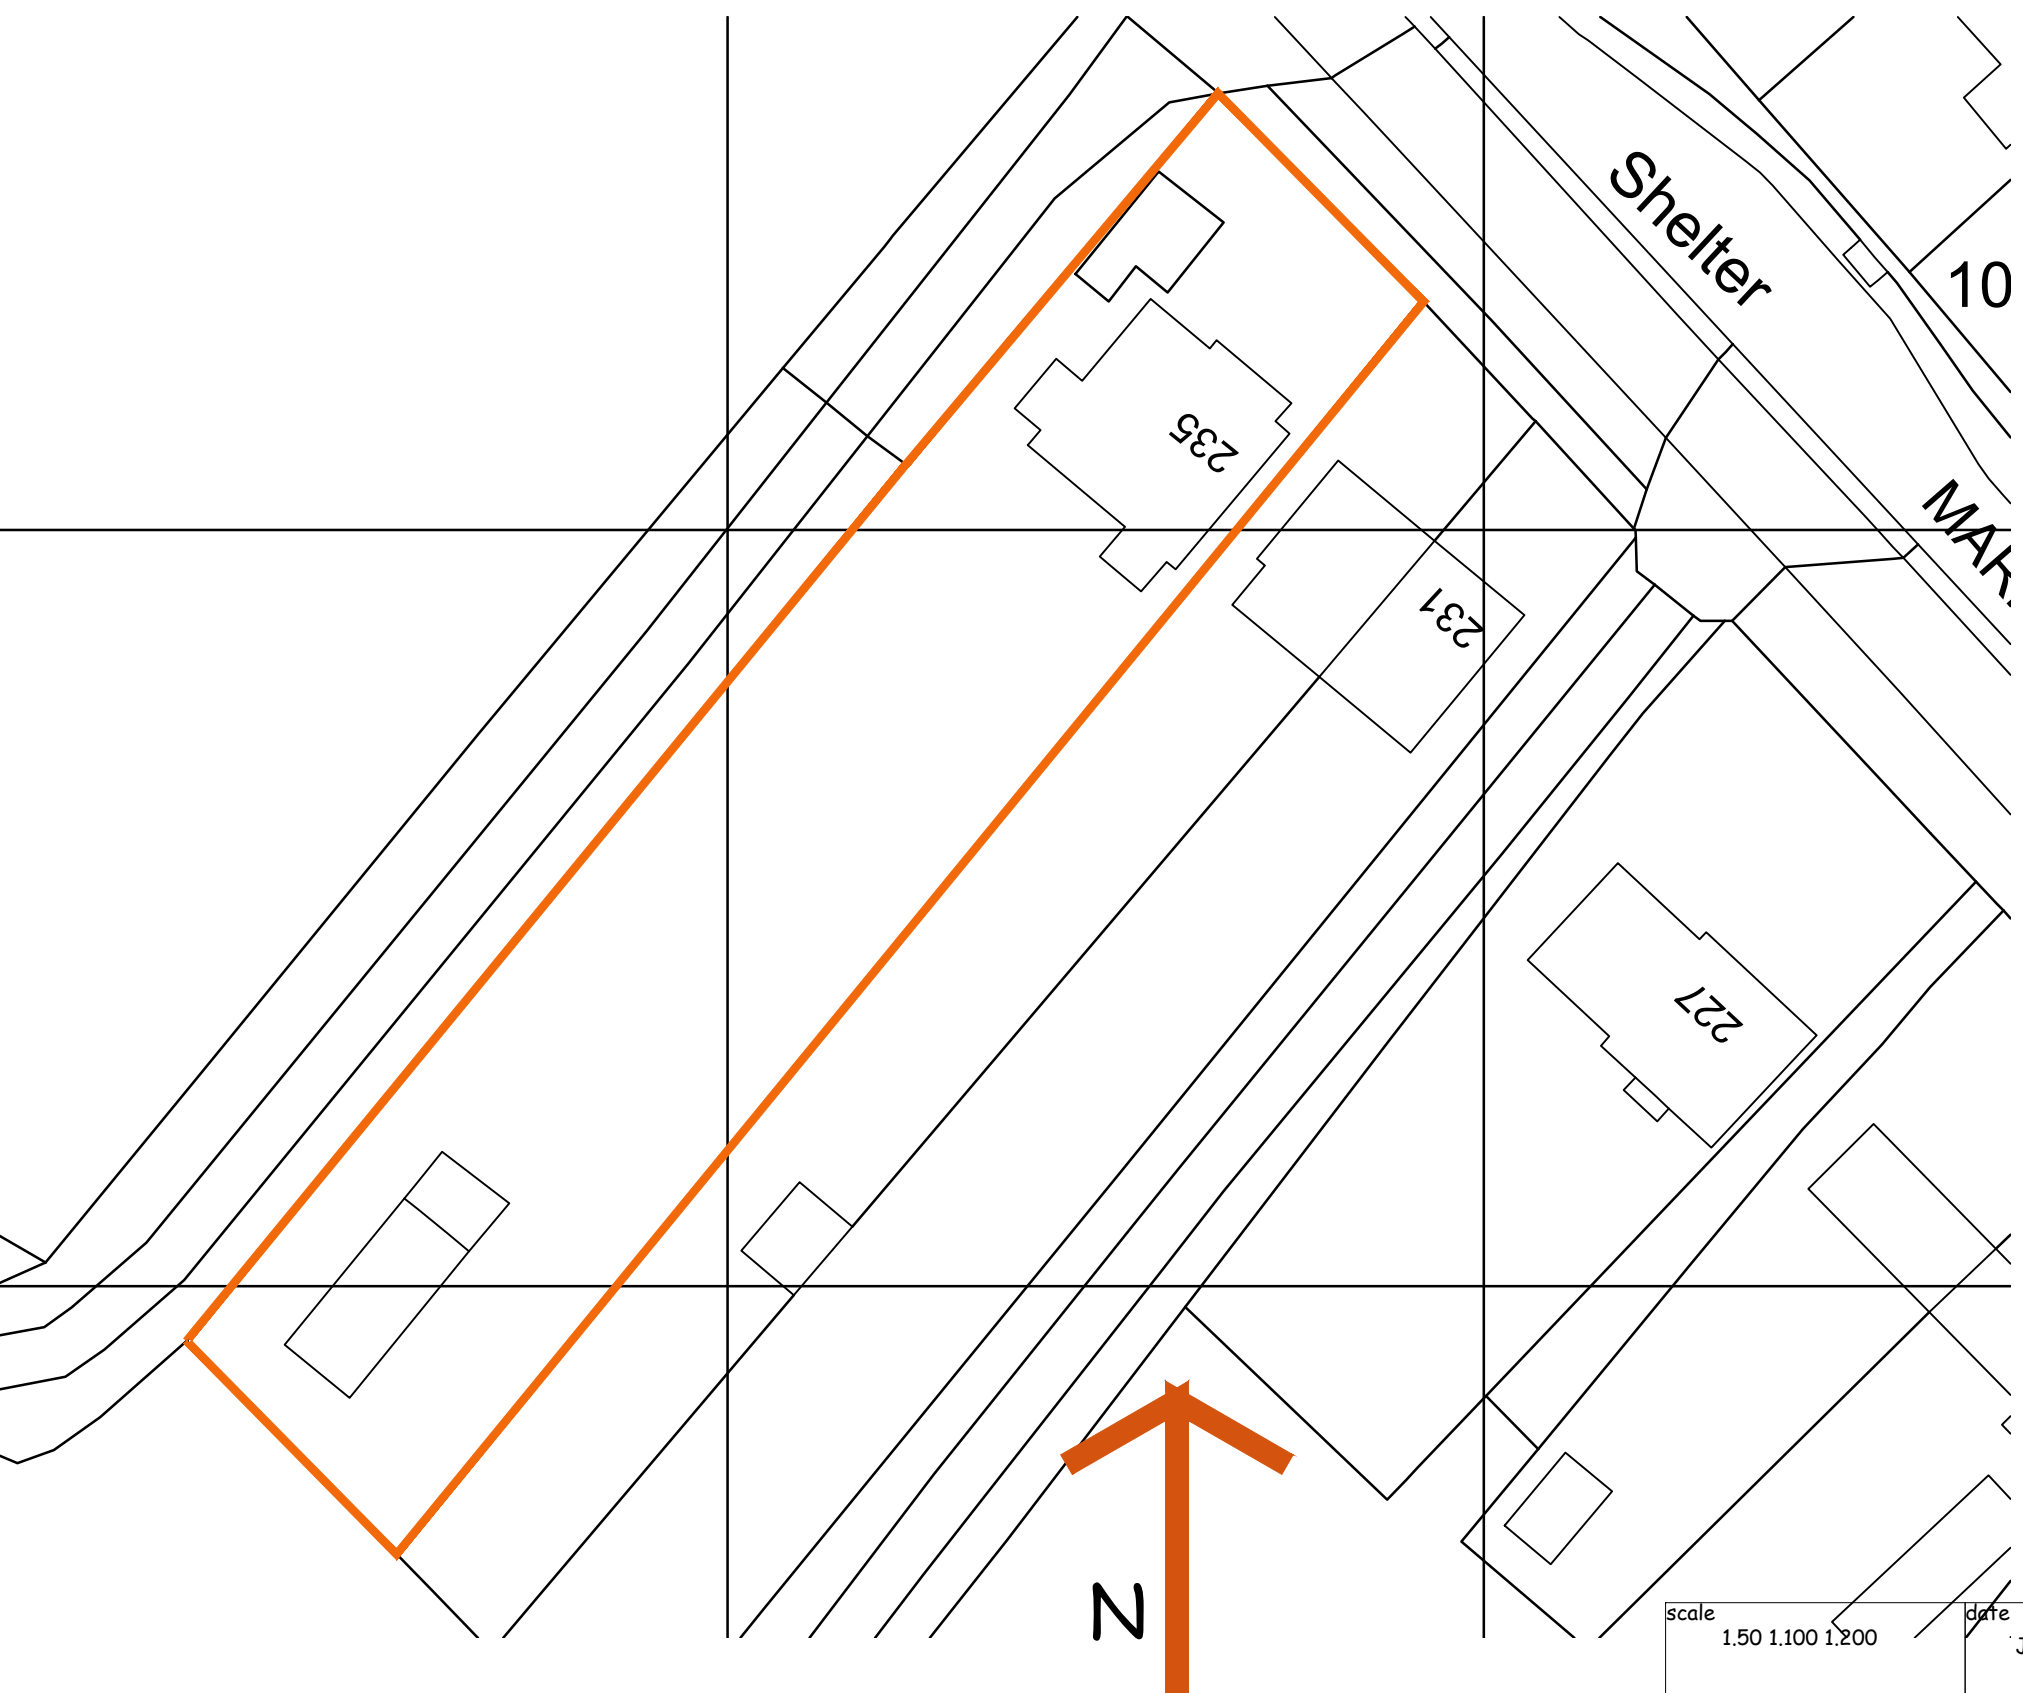

NIGEL DUTTON
49 FALCON ROAD, ANSTEY, LE7 7FY
TEL: 07760 160572
0116 2365663
nigel.dutton88@gmail.com A1

this drawing is the copyright of NIGEL DUTTON
and should not be reproduced without permission.

client
MR M HAMILL

project
235 MARKFIELD ROAD GROBY
LE6 0FT

title
EXISTING

scale
1:50 1:100 1:200

date
JUNE 24

drwg. no
ND/24/145/01

rev