


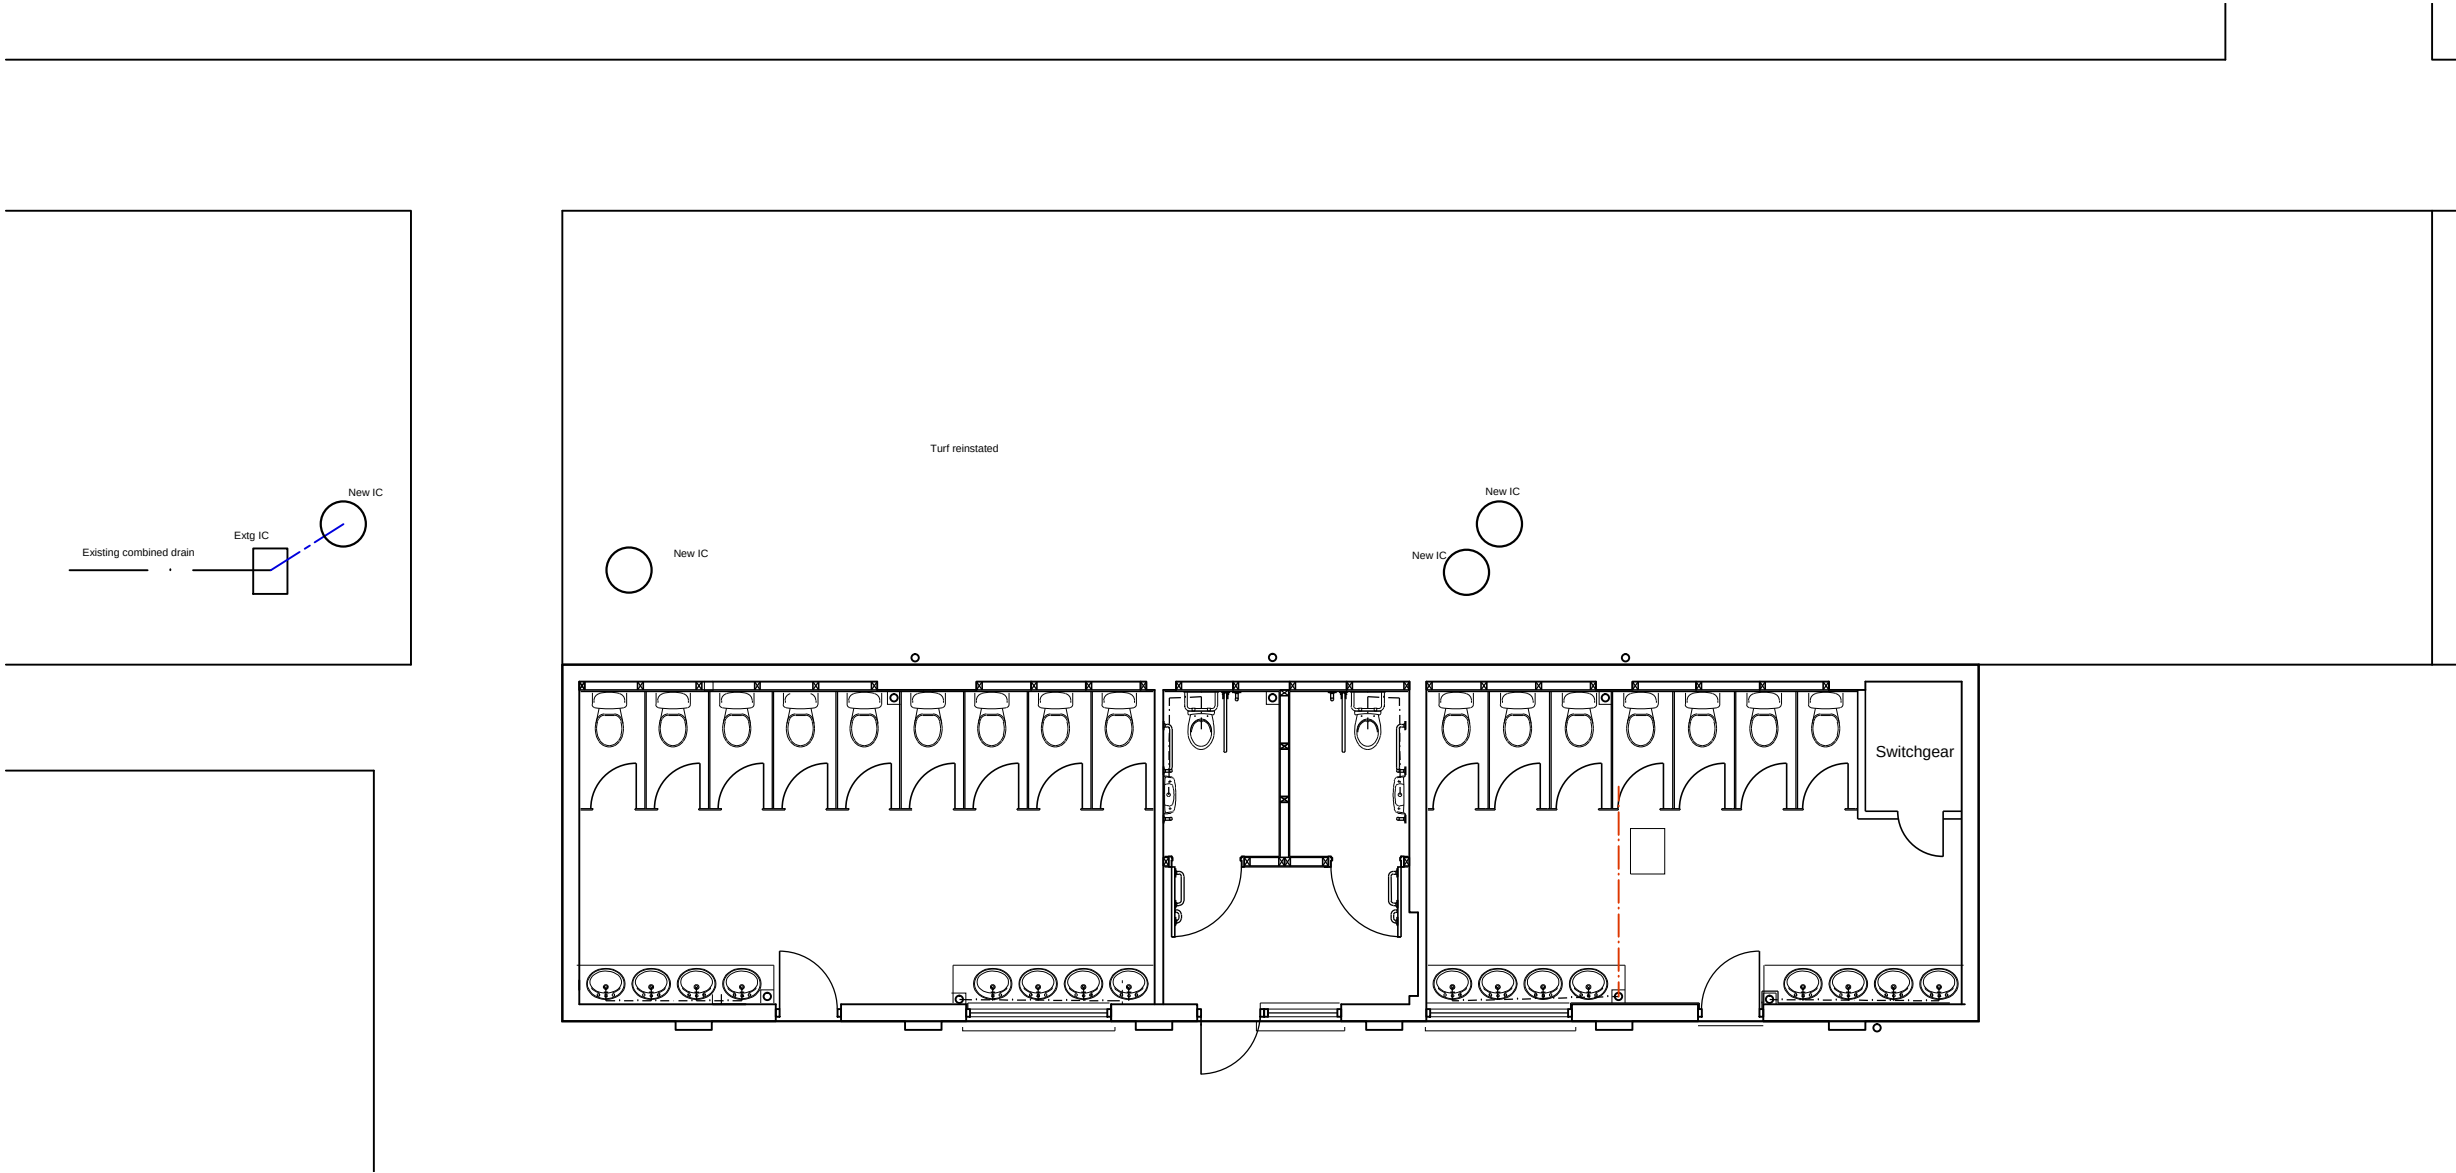

Plan scale 1/100

Alterations to Toilet Block
Dixie Grammer School
6 Station Road
Market Bosworth

Landscaping Plan

drg. no.	rev.
H114(90)03	.

scale	date	©	ref
as stated @ A3	June '24		mac / tmc

MAC
Design consultants

5 Geddington Close
Wigston
Leicester LE18 3QU
tel 07739663249
collins.knighton@btinternet.com