
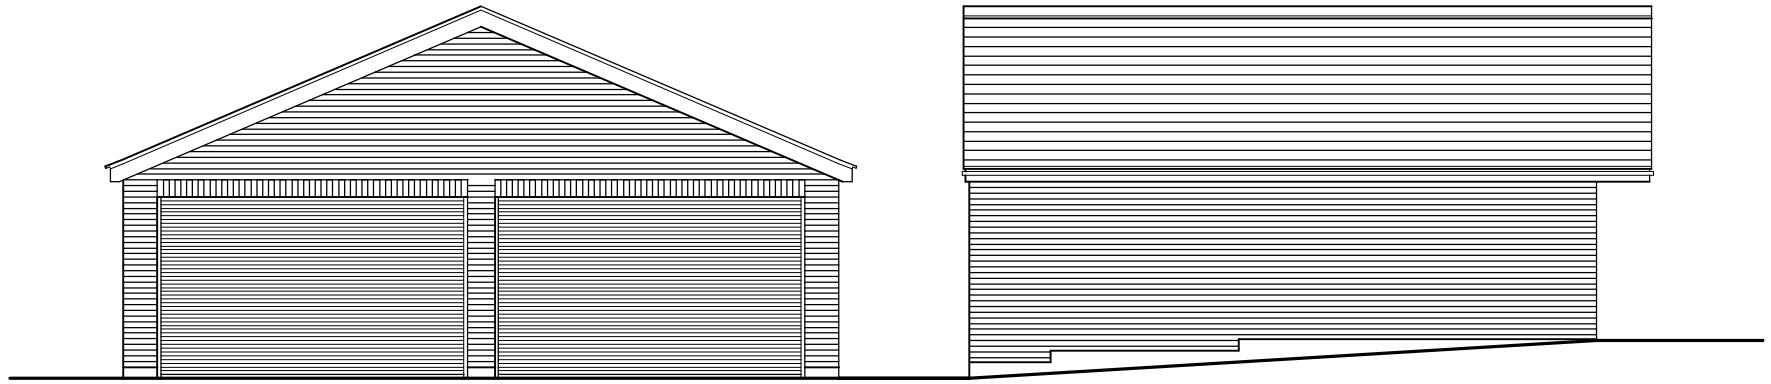



Front Elevation

Side Elevation

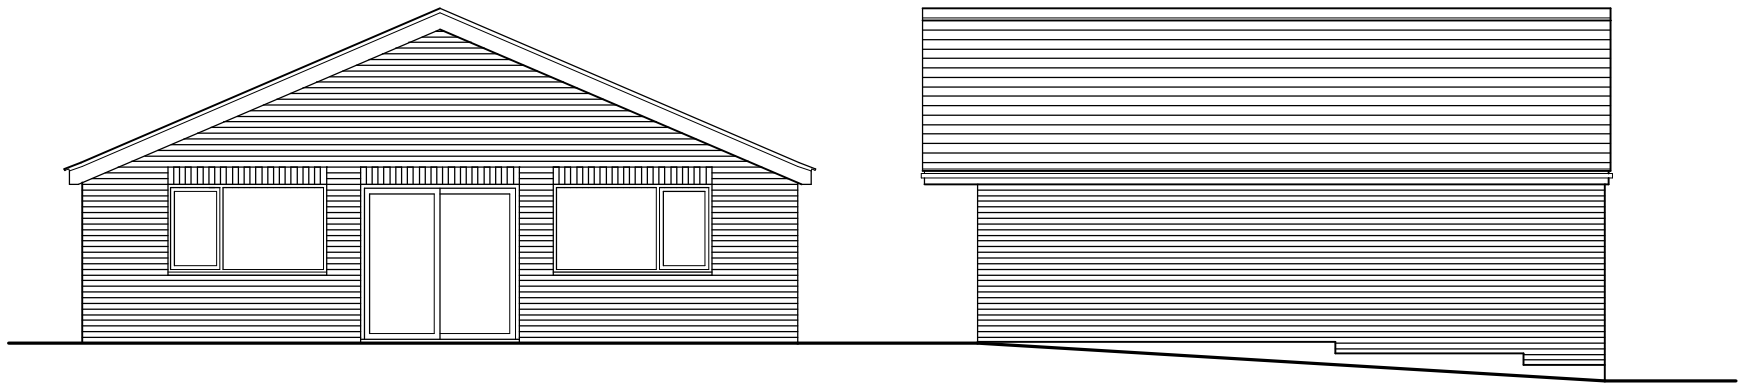

Rear Elevation

Side Elevation

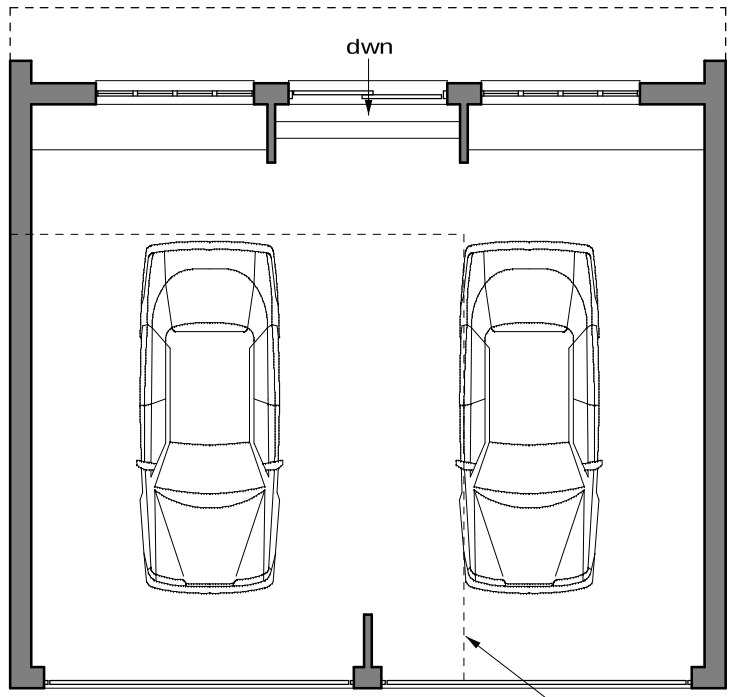

Floor Plan

approx line of existing garage

S A V A G E H A Y W A R D

A R C H I T E C T S

19 Station Rd Hinckley, Leicstershire, LE10 1AW, 01455 635665, FAX- 01455 618971

Client	Nick Harmer		Drawing	Garage Sketch Scheme Two
Project	Extensions & Alterations 25 Atkins Way Burbage	Auth JEH	Date JAN 2008	Drawing No 06A
		Scale 1 : 100	Job No 07 / 210	

THIS DRAWING IS THE COPYRIGHT OF SAVAGE HAYWARD REPRODUCTION IN ANY FORM OF WHOLE OR PART IS FORBIDDEN WITHOUT PRIOR WRITTEN PERMISSION OF THE COPYRIGHT HOLDER DO NOT SCALE FROM DRAWING AND ONLY FIGURE DIMENSIONS ARE TO BE USED