

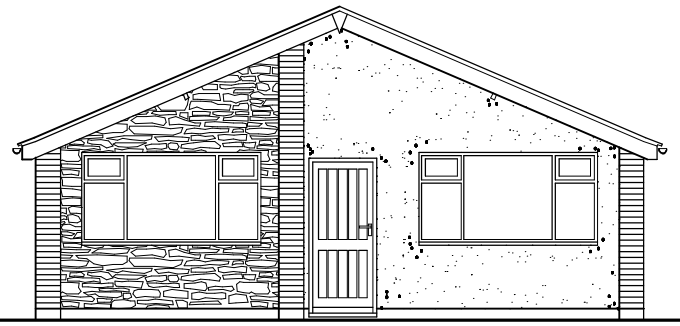


Atkins Way Elevation

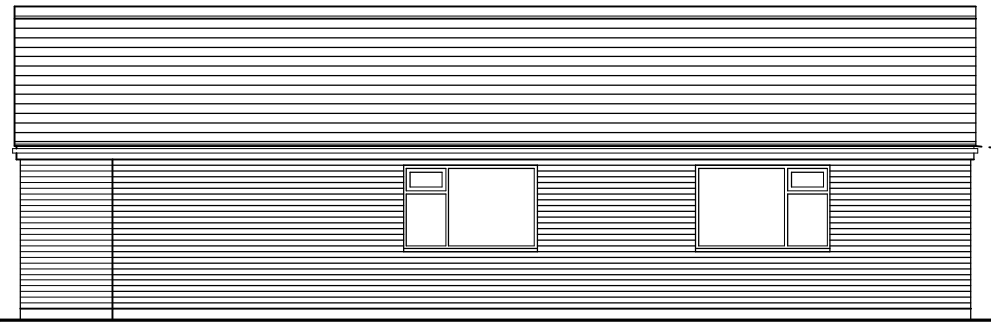

Side Elevation

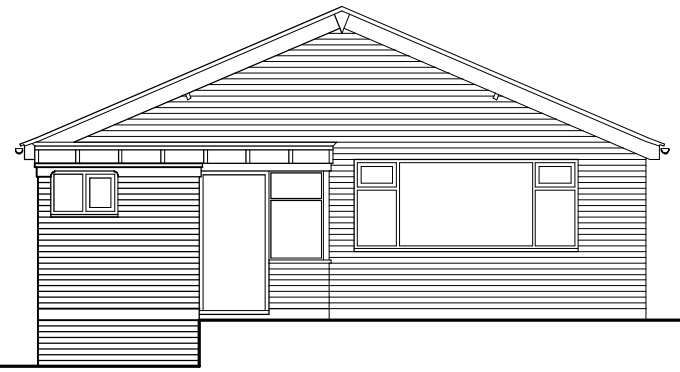


Rear Elevation

indicative outline of utility



Floor Plan

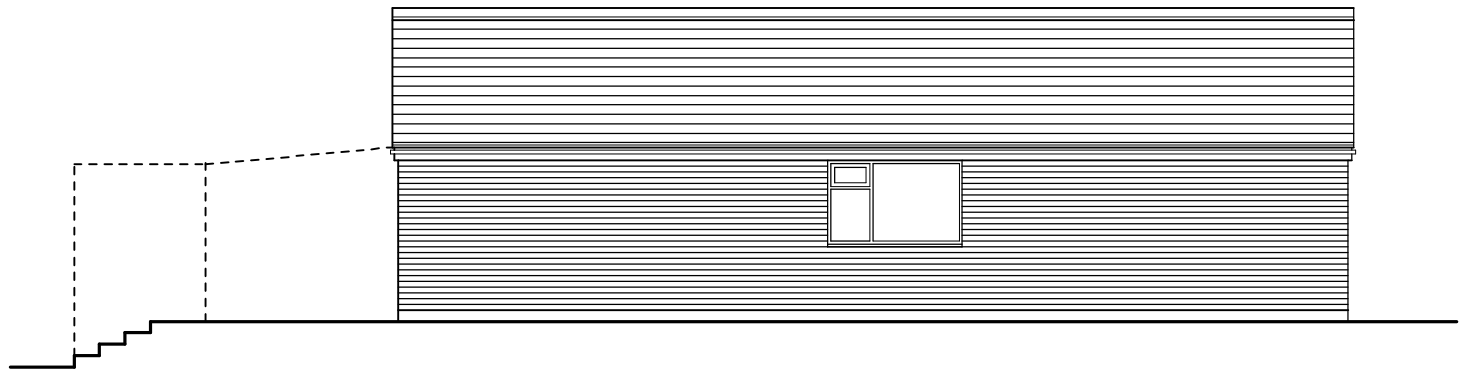

Side Elevation

S A V A G E H A Y W A R D

A R C H I T E C T S

19 Station Rd Hinckley, Leicstershire, LE10 1AW, 01455 635665, FAX- 01455 618971

Client	Mr Nick Harmer		Drawing	Survey Drawing
Project	Extensions & Alterations 25 Atkins Way Burbage	Auth JEH	Date Dec 2007	Drawing No 01
		Scale 1 : 100	Job No 07 / 210	

THIS DRAWING IS THE COPYRIGHT OF SAVAGE HAYWARD REPRODUCTION IN ANY FORM OF WHOLE OR PART IS FORBIDDEN WITHOUT PRIOR WRITTEN PERMISSION OF THE COPYRIGHT HOLDER DO NOT SCALE FROM DRAWING AND ONLY FIGURE DIMENSIONS ARE TO BE USED