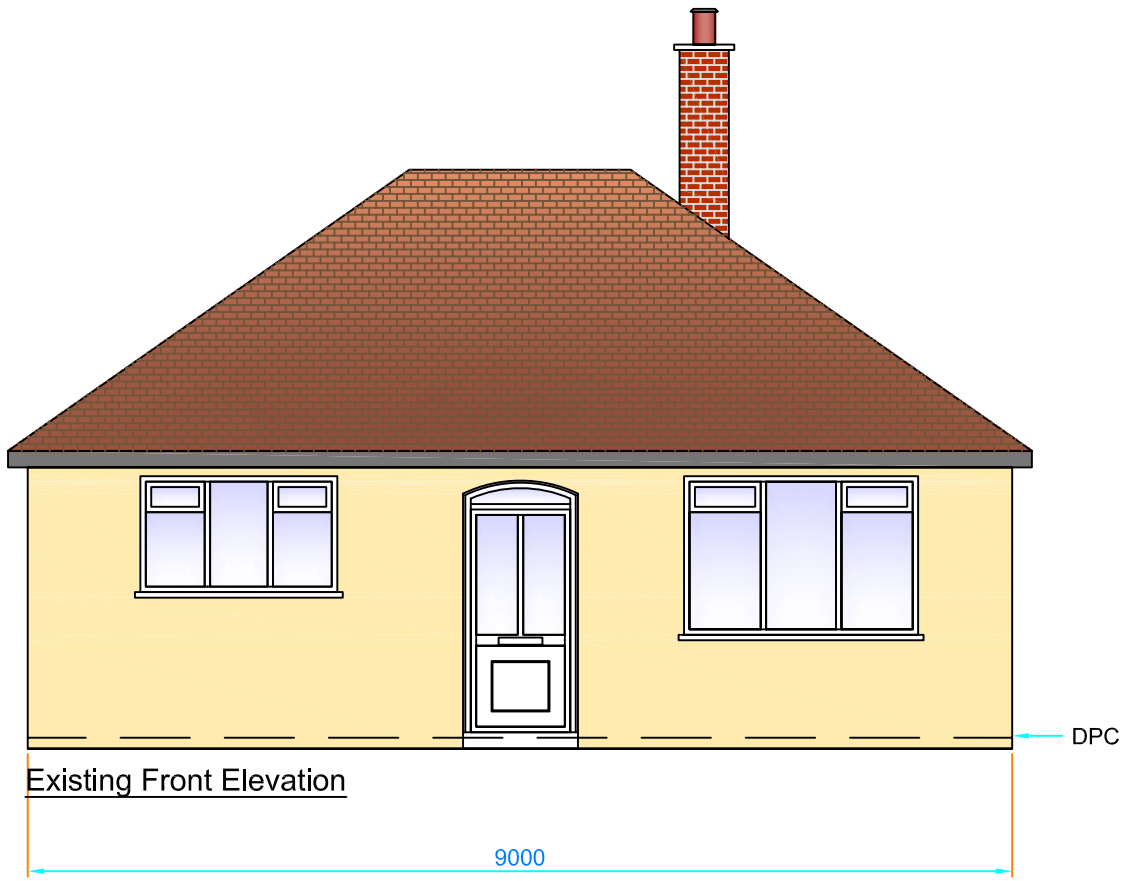

Existing Front Elevation

9000

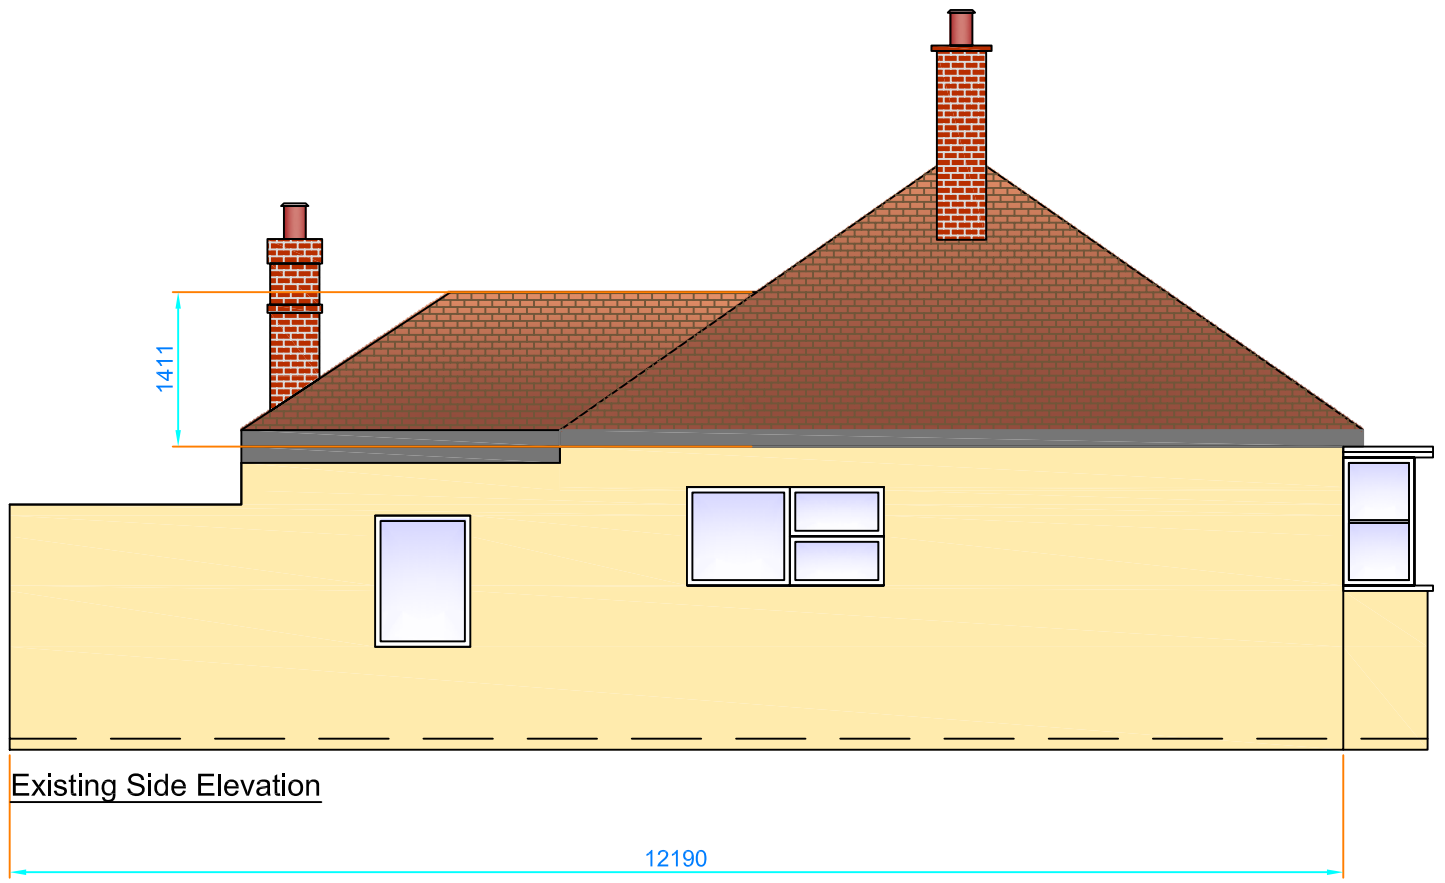

Existing Side Elevation

12190

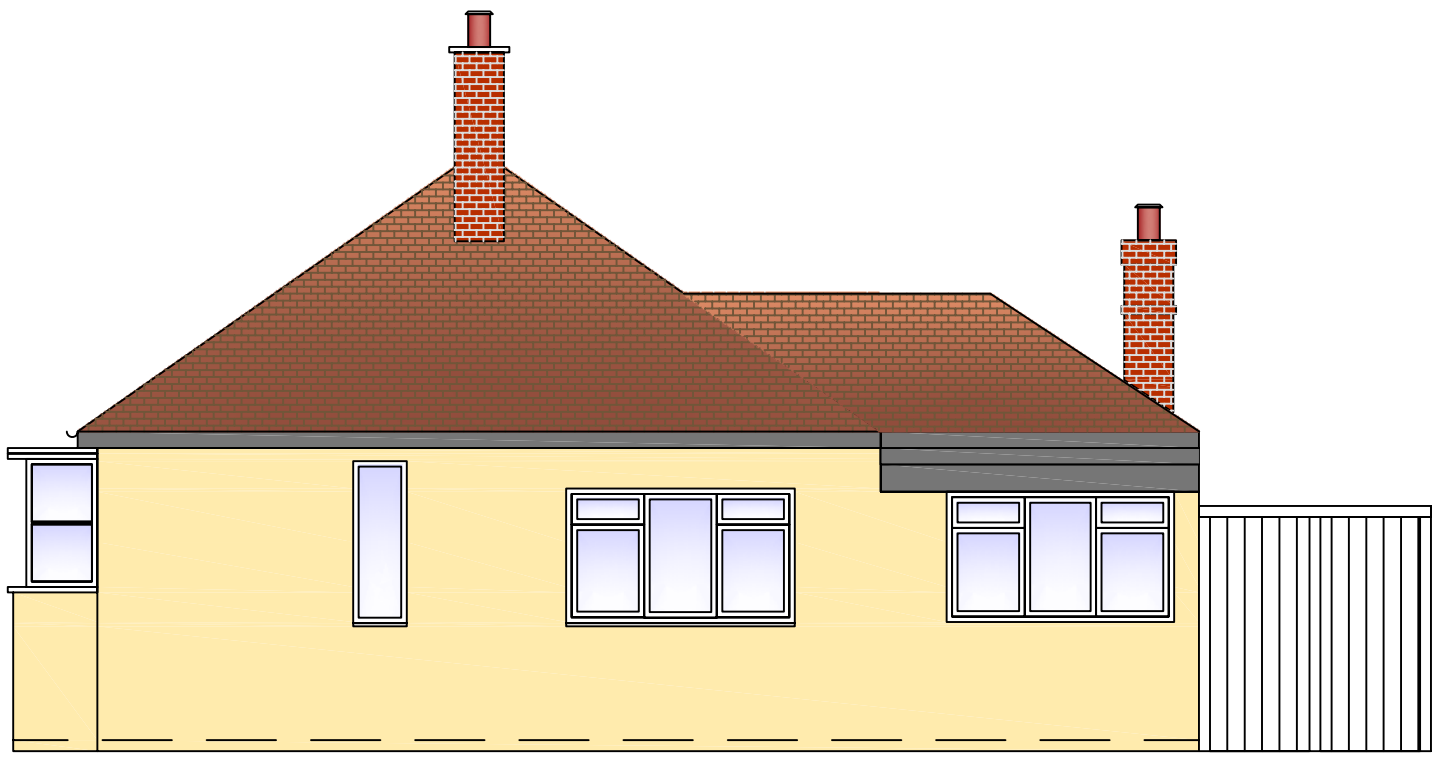

Existing Side Elevation

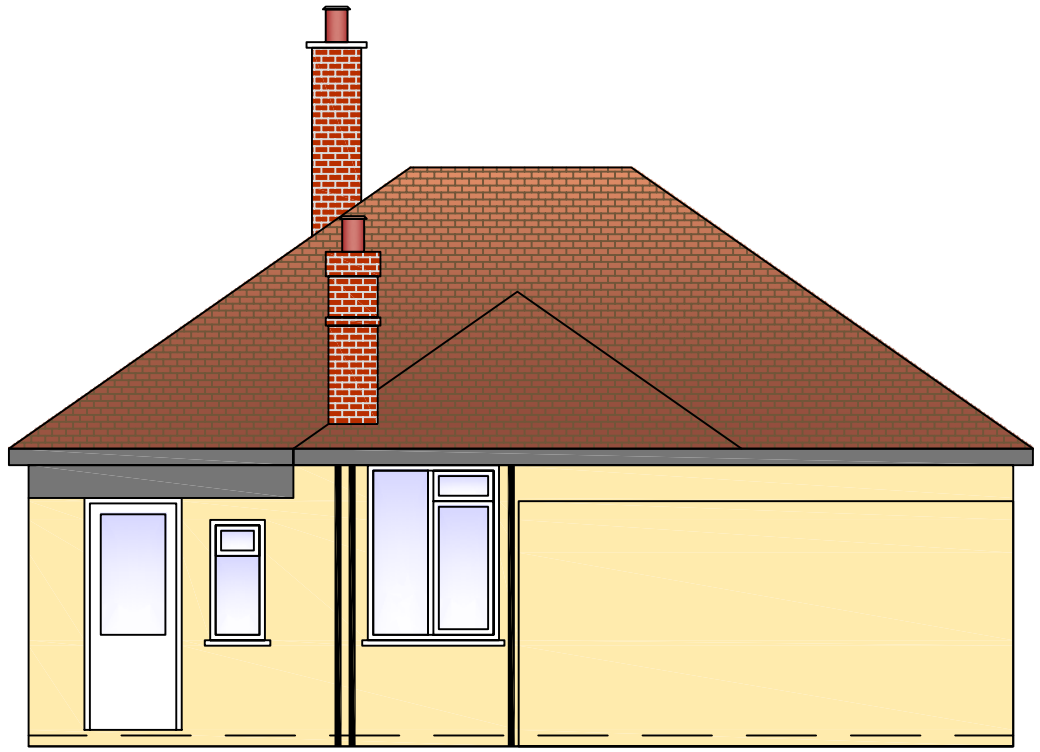

Existing Rear Elevation

Notes

PLANNING

Revisions

Client

Mr D Waring

Project

35 Wykin Lane
Stoke Golding
Nuneaton
Warwickshire CV13 6HN

Drawing

Existing Elevations

Job No.	DWG No.		
03/08	03.08.001		
Scale	Date	Drawn	Checked
A2@1:50	7/07/08	LFE	IPM