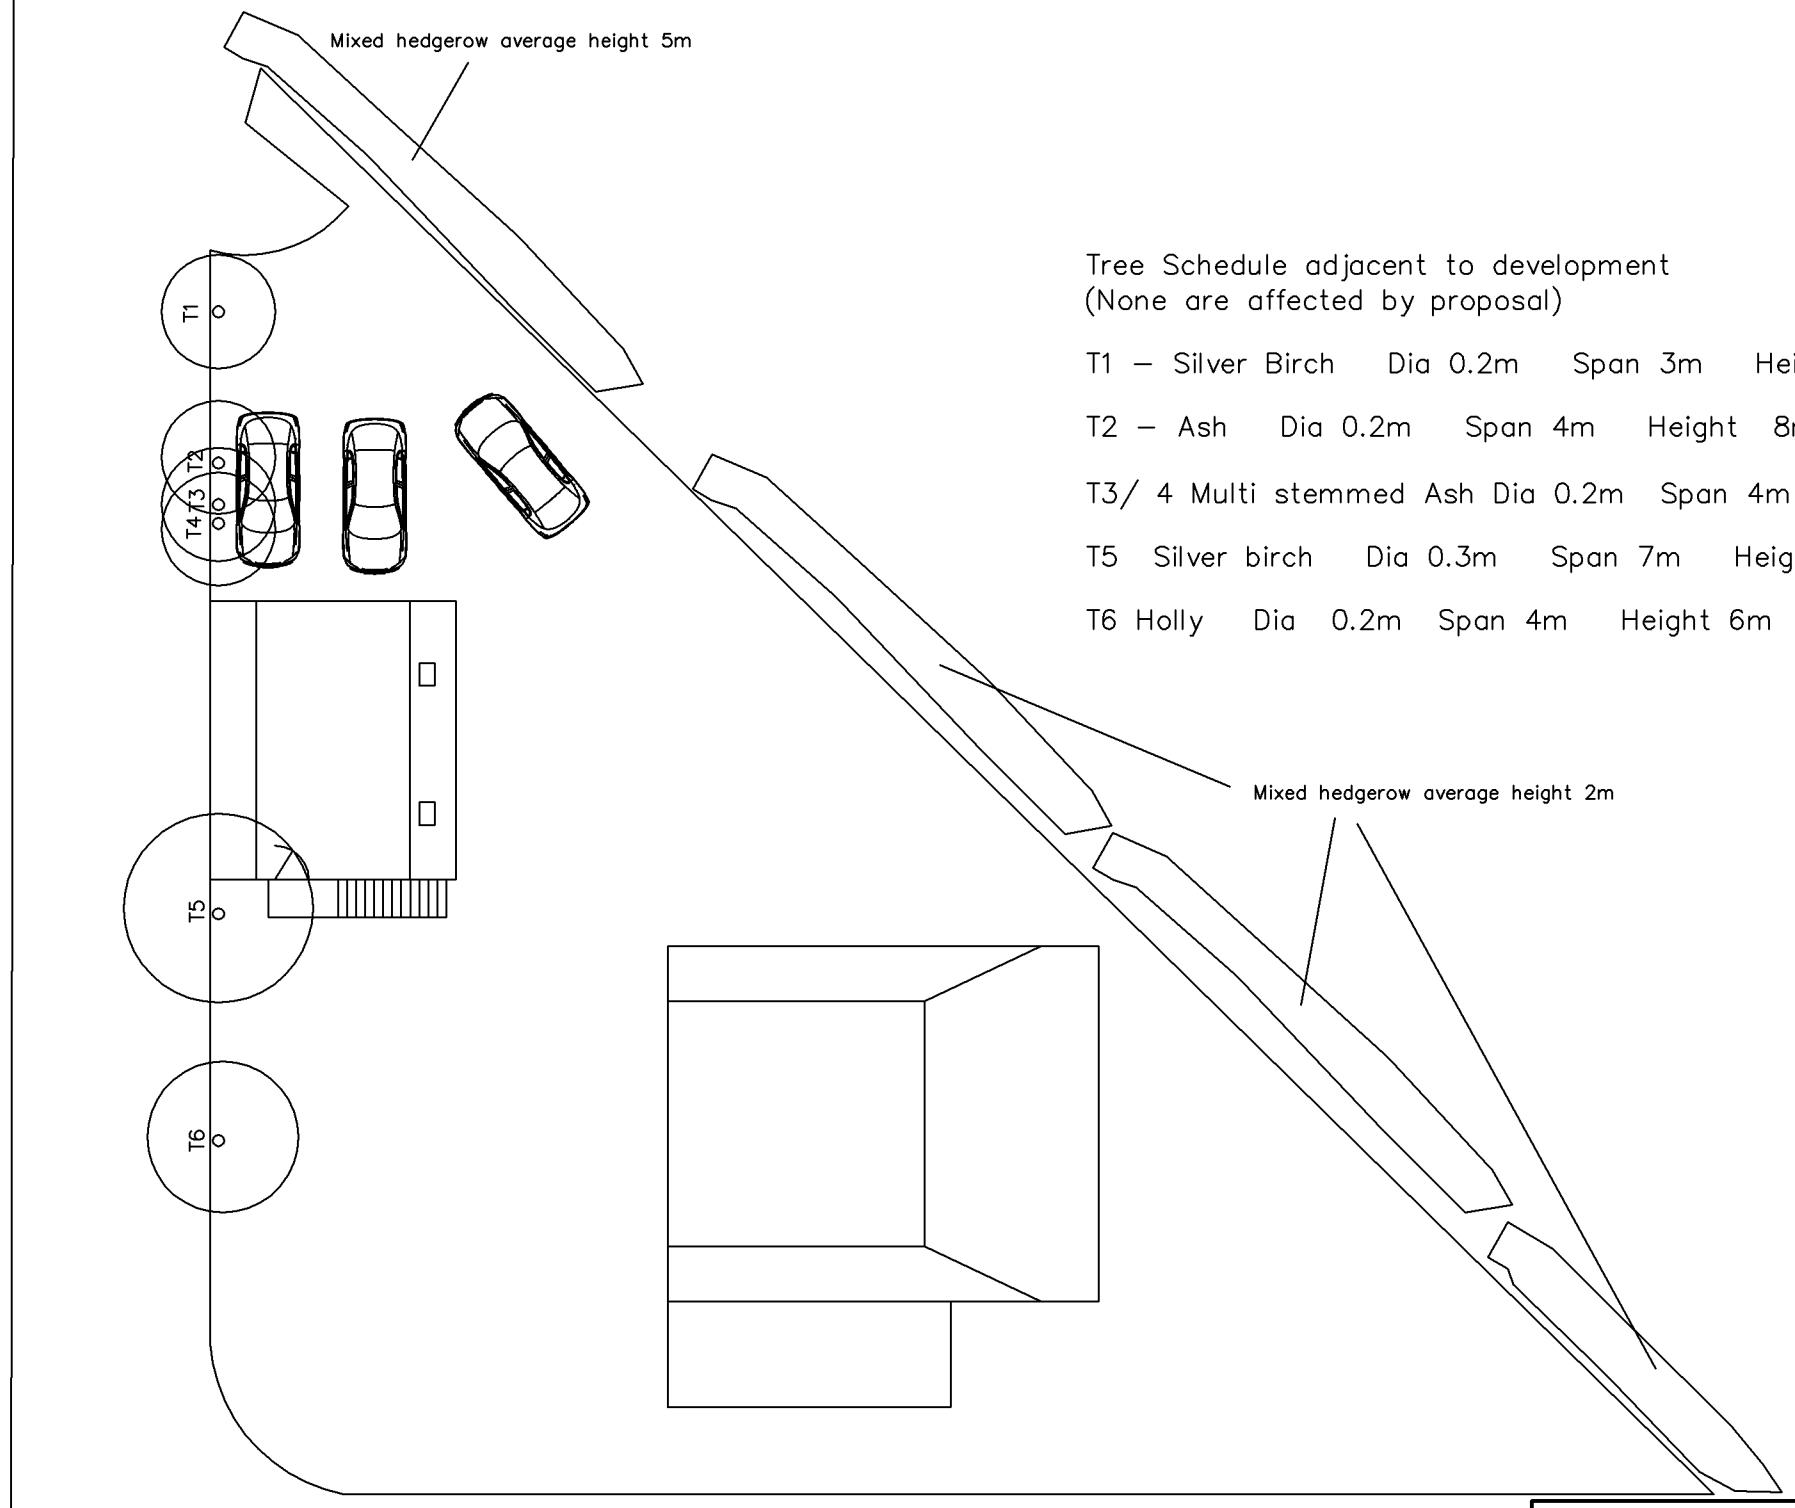

Tree Schedule adjacent to development
(None are affected by proposal)

T1 – Silver Birch Dia 0.2m Span 3m Height 8m

T2 – Ash Dia 0.2m Span 4m Height 8m

T3/ 4 Multi stemmed Ash Dia 0.2m Span 4m Height 8m

T5 Silver birch Dia 0.3m Span 7m Height 9m

T6 Holly Dia 0.2m Span 4m Height 6m

1:200

White House, Barton Road, Congerstone
Trees and parking provision

Willow Projects
The Maltings, Main Street, Congerstone
Nuneaton, Warks. CV13 6LZ
01827 880850 mail@willowprojects.co.uk

26 July 2008	Status – for approval
Scale 1:200 @ A3	
Version 1.0	