

EXTENSION MATERIALS
roof - red
double roman
'redland'
brick-to match existing.
all to LA approval

scale 1: 100 0 1 2 3 A3
METRES

DEVELOPMENT SERVICES
31 JUL 2008
RECEIVED

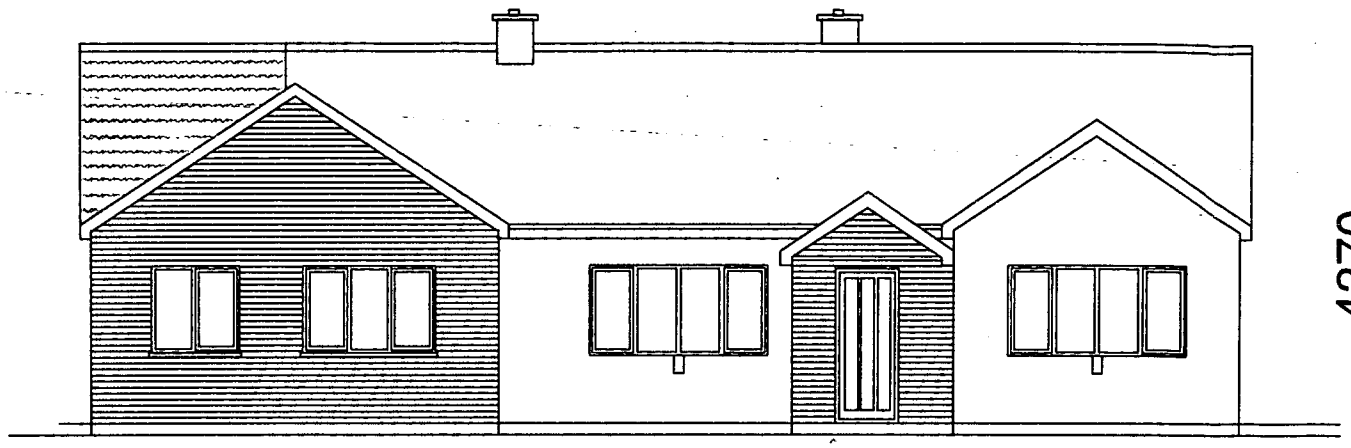


PROPOSED front elevn.
(west)

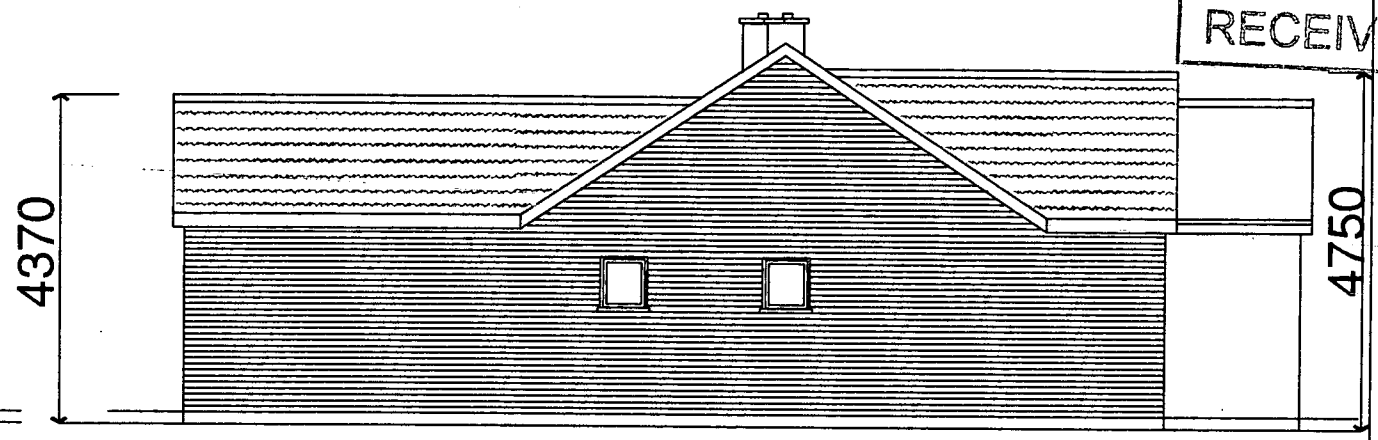


PROPOSED end elevn.
(north)

PLAN AHEAD
TECHNICAL SERVICES
01159 326075

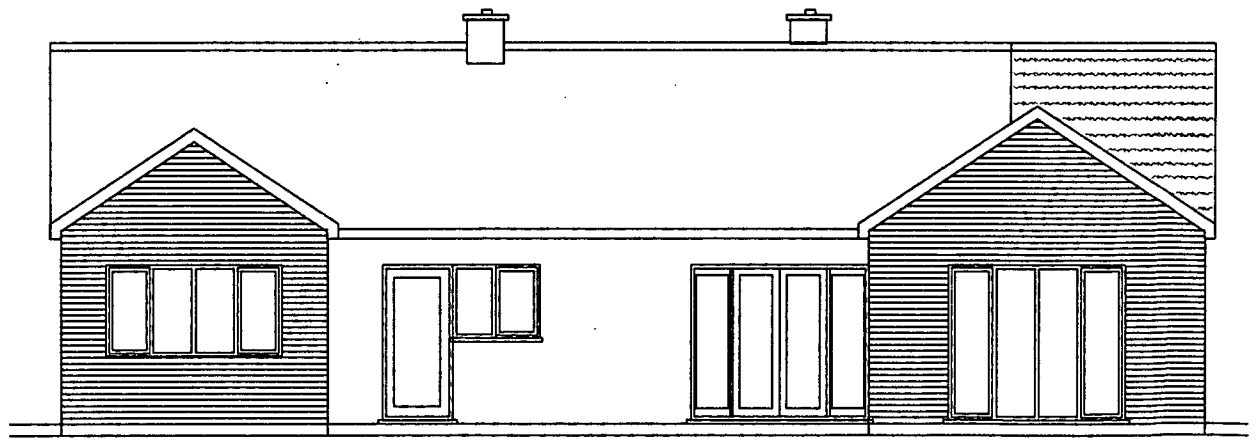

PROPOSED rear elevn.
(east)

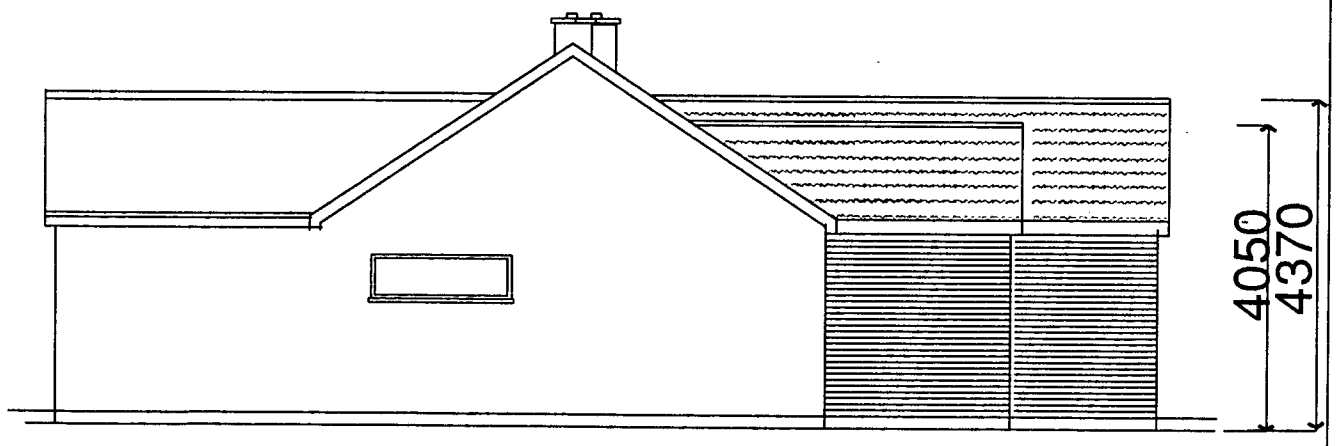

PROPOSED end elevn.
passageway (south)

BUNGALOW EXTENSIONS

14 RIBBLESDALE AVE.,HINCKLEY

PROPOSED ELEVATIONS

drg no JG 100-03