

scale 1: 100 METRES A3

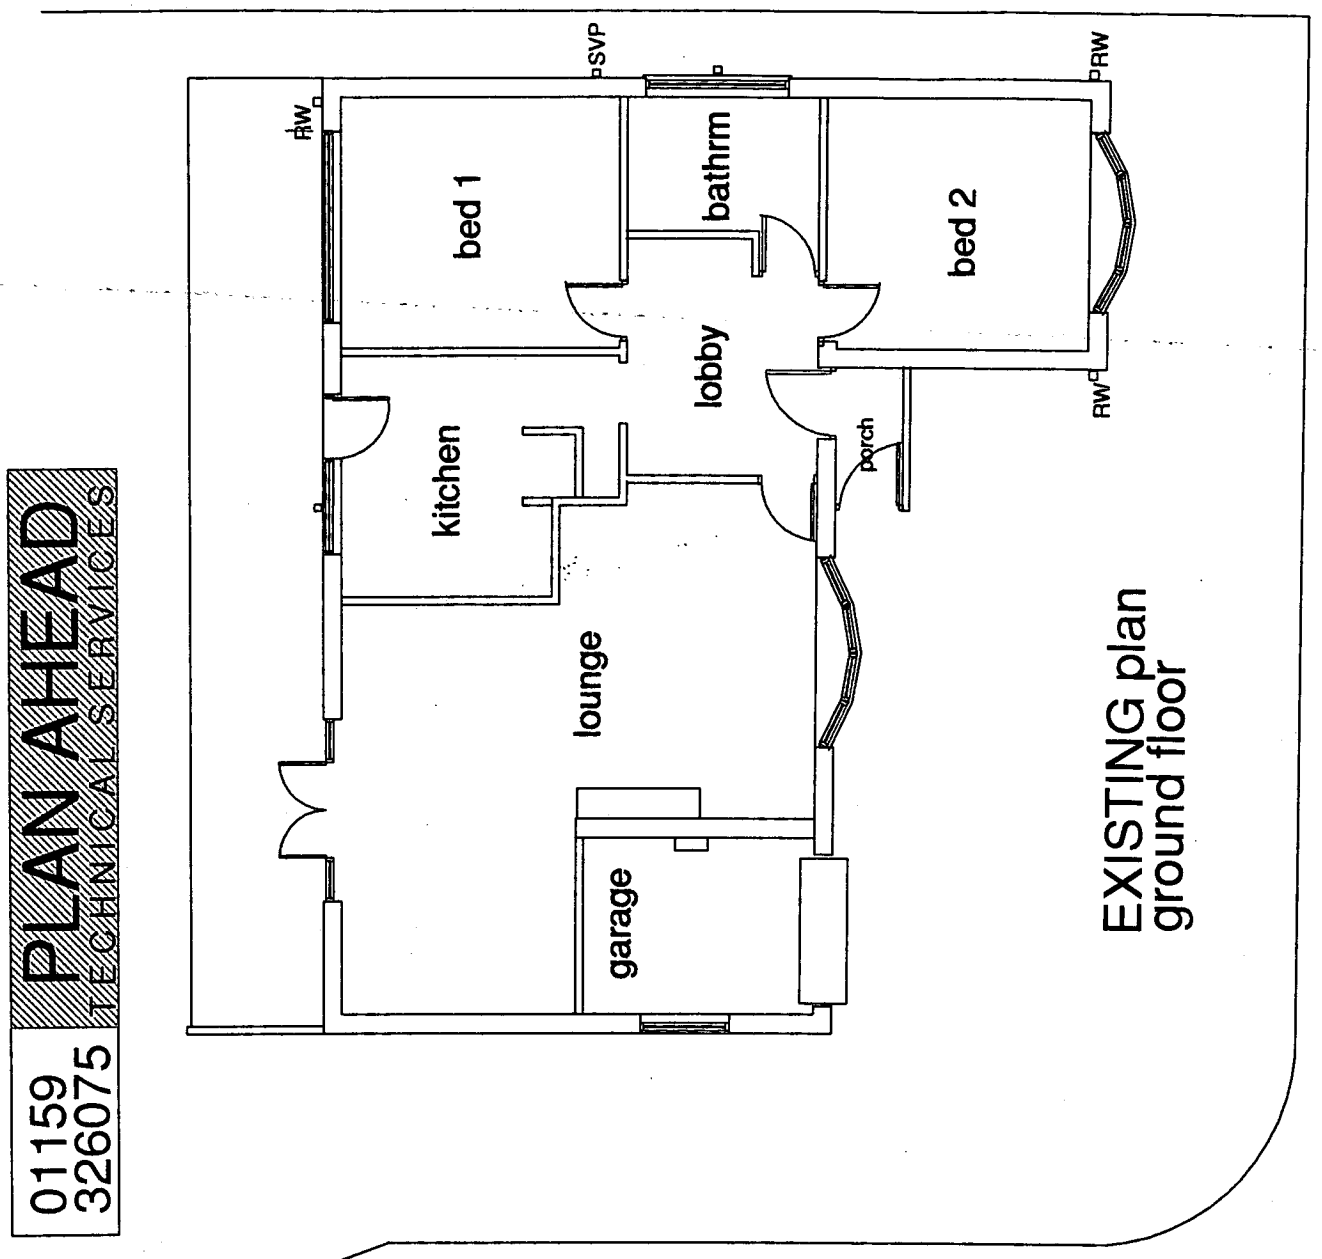

EXISTING plan
ground floor

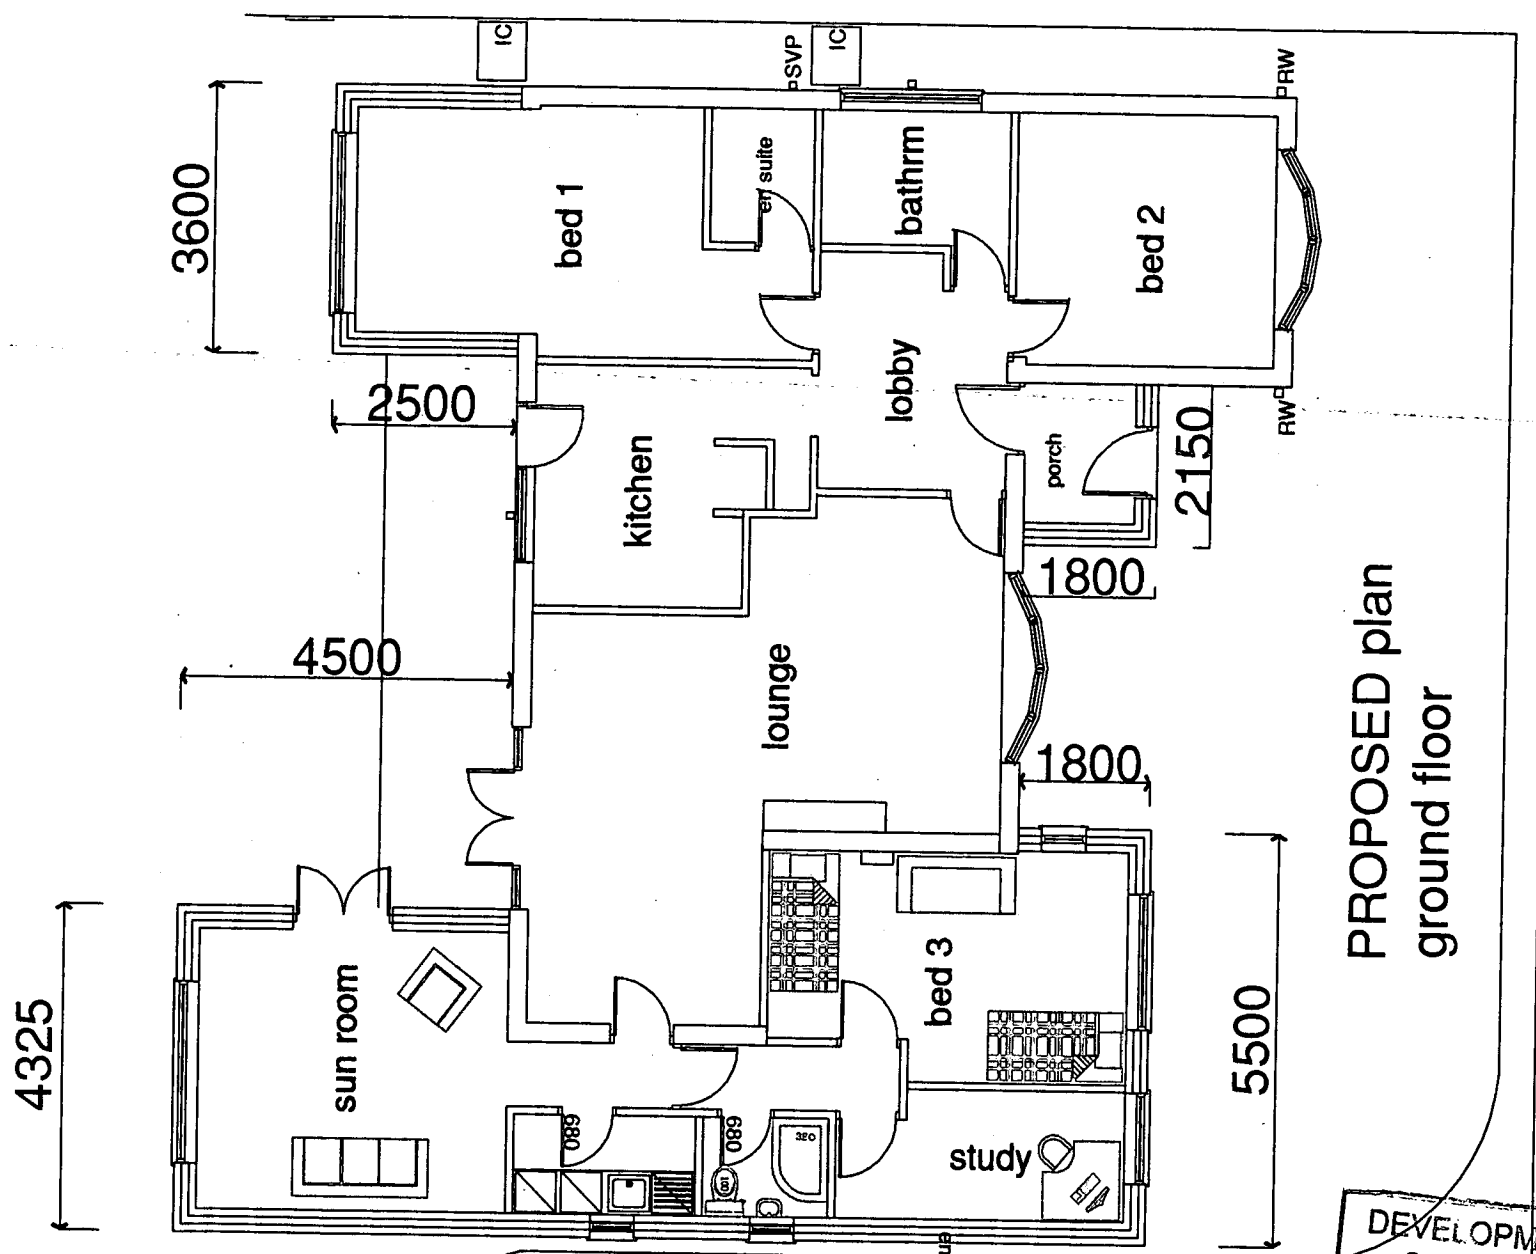

PROPOSED plan
ground floor

DEVELOPMENT SERVICES
28 JUL 2008
RECEIVED

N

PLAN TECHNICAL SERVICES
01159 326075

BUNGALOW EXTENSIONS
14 RIBBLESDALE AVE.,HINCKLEY

PLANS

drg no JG 100-04