




South-east Elevation as Proposed



North-east Elevation as Proposed




South-east Elevation as Existing

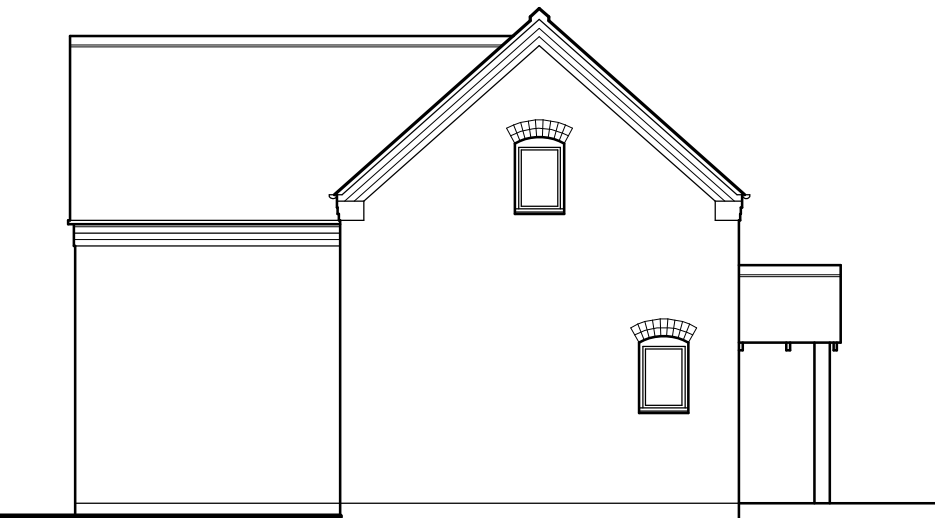


North-east Elevation as Existing


- NOTES:
1. This drawing remains the Copyright of GBa&e
 2. All dimensions to be checked on site by Contractor
 3. All dimensions in millimetres unless otherwise stated
 4. Do not scale copies of this drawing
 5. Any discrepancies in information should be reported to GBa&e for advice before proceeding
 6. All timber to be treated with preservative to BS 8417:2011 +A1:2014 prior to use and made good thereafter
 7. This plan must be read in strict conjunction with other plans in this set, Structural Engineer's and specialists' details
 8. All work shall be carried out in a good and workmanlike manner and with proper care and skill
 9. All goods and materials shall be of good quality and reasonably fit for their intended purpose
 10. All proprietary products to be fixed/installed in strict accordance with manufacturer's recommended methods
 11. PROTECTED SPECIES
- Bats, nesting birds, great-crested newts and certain other species are protected by Law. It is therefore essential that, if any such species are discovered, during, or before, the construction process the works are suspended and the local office of Natural England contacted for advice

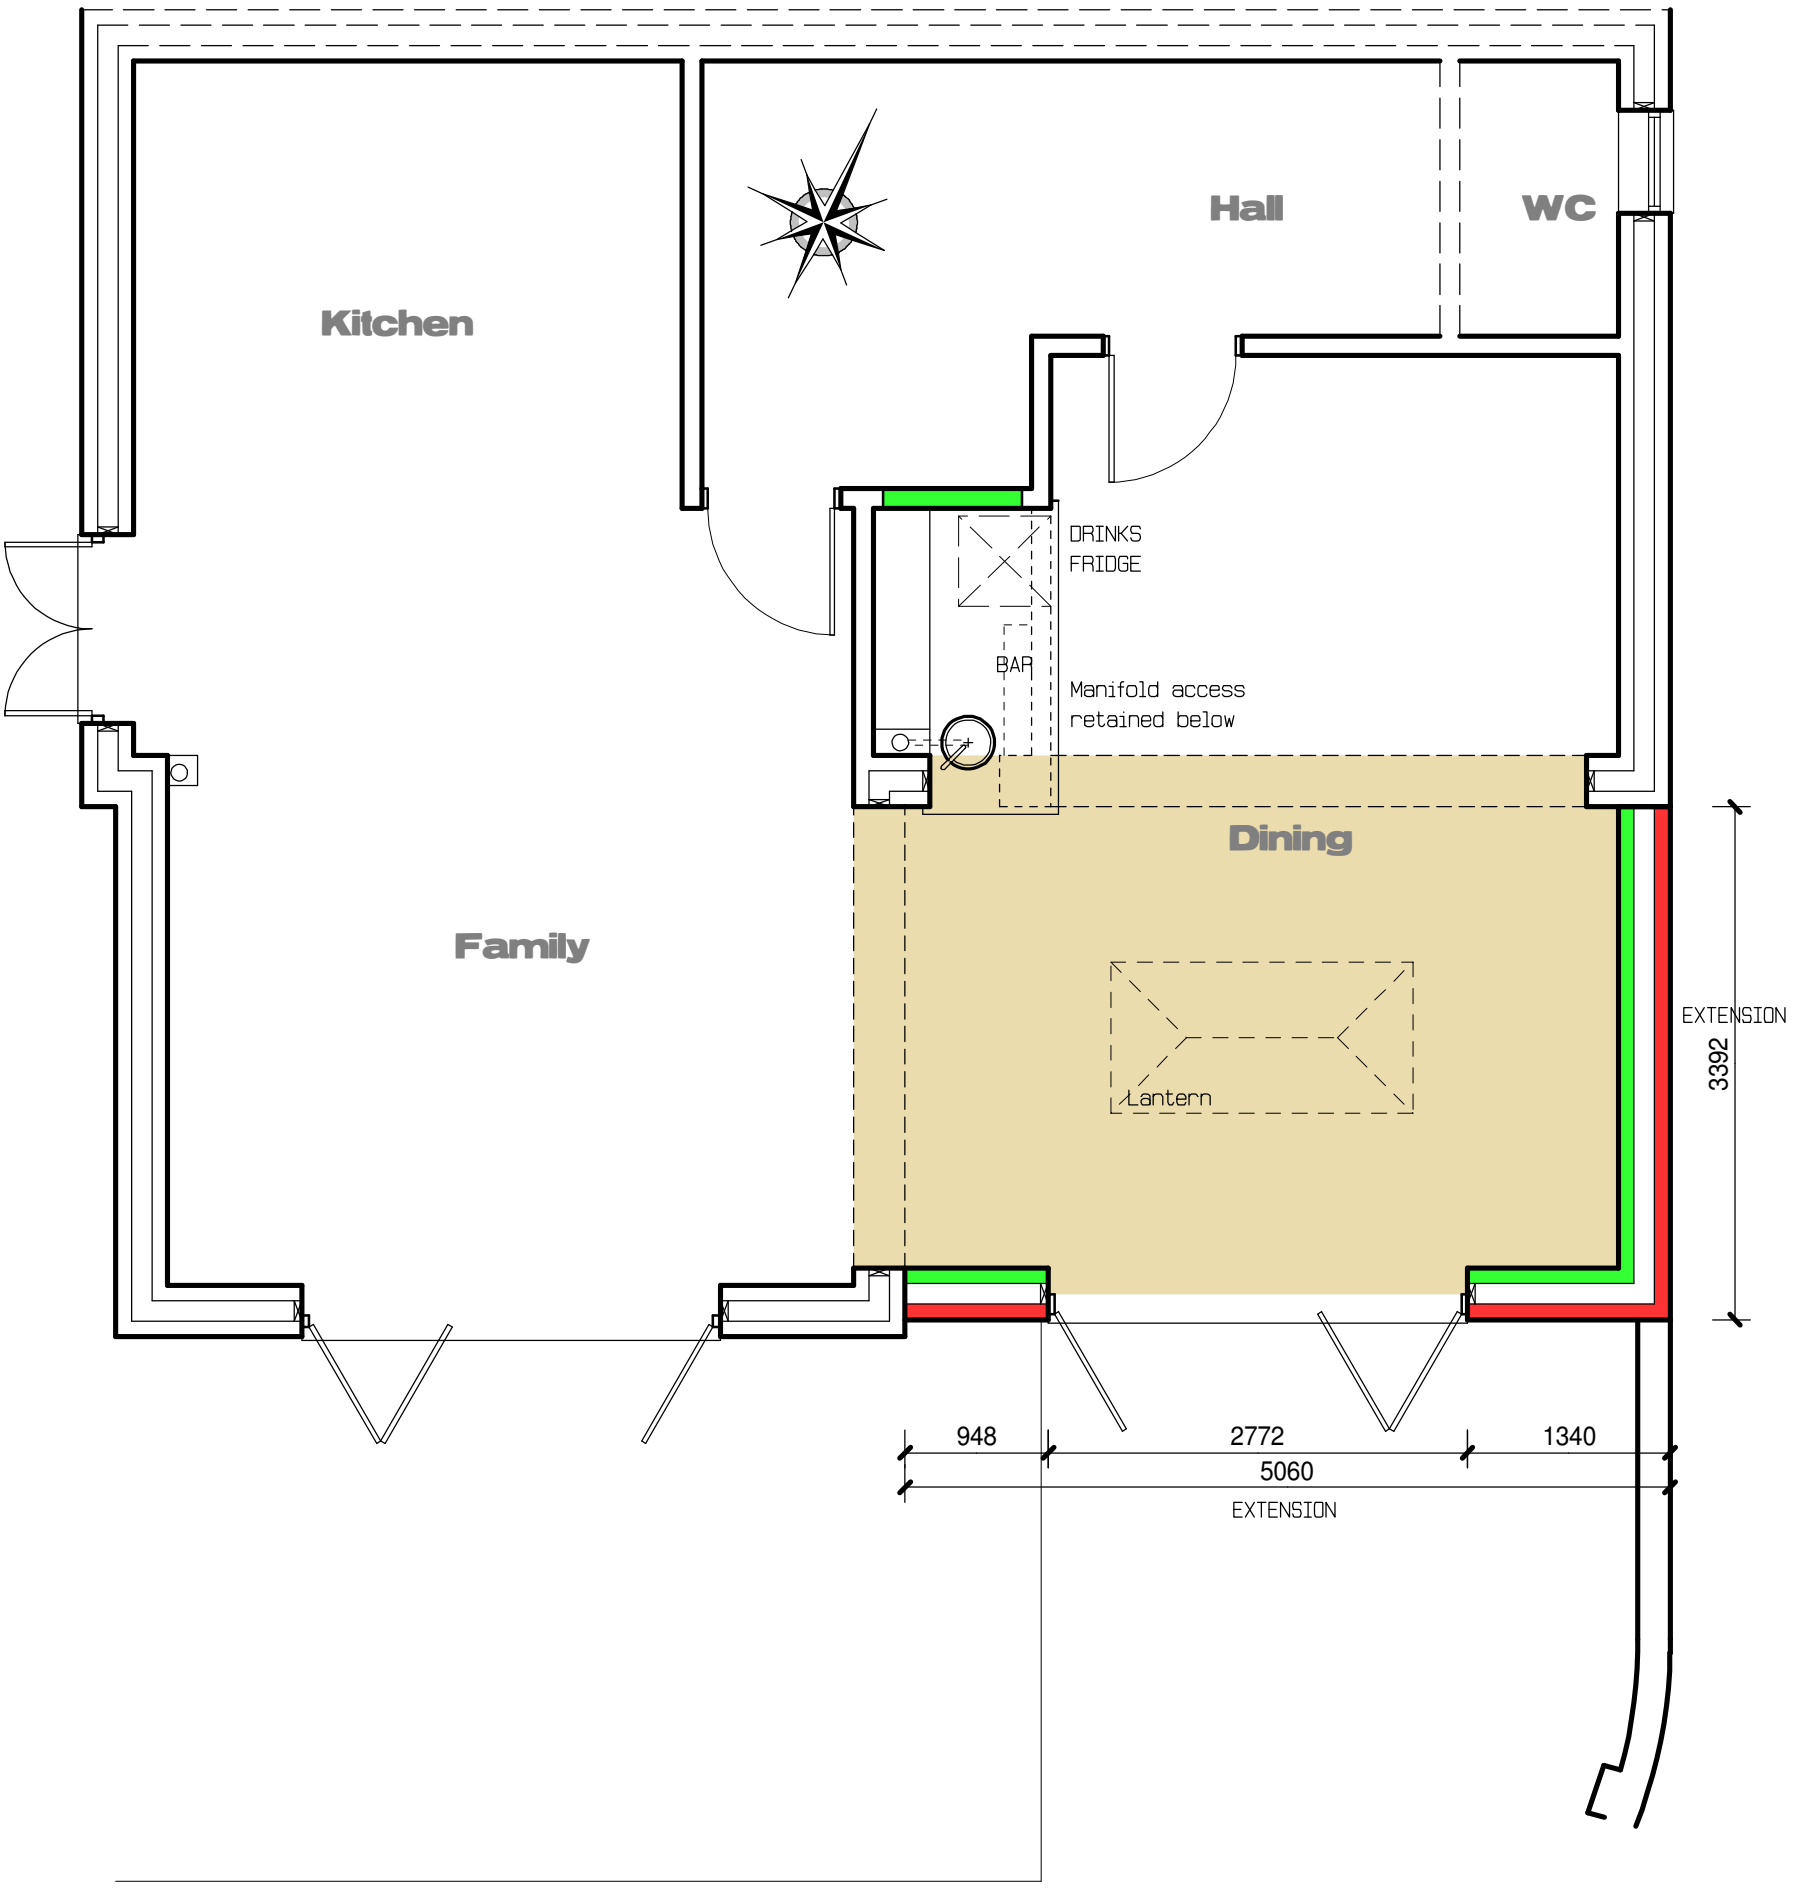

Ground Floor Plan as Proposed

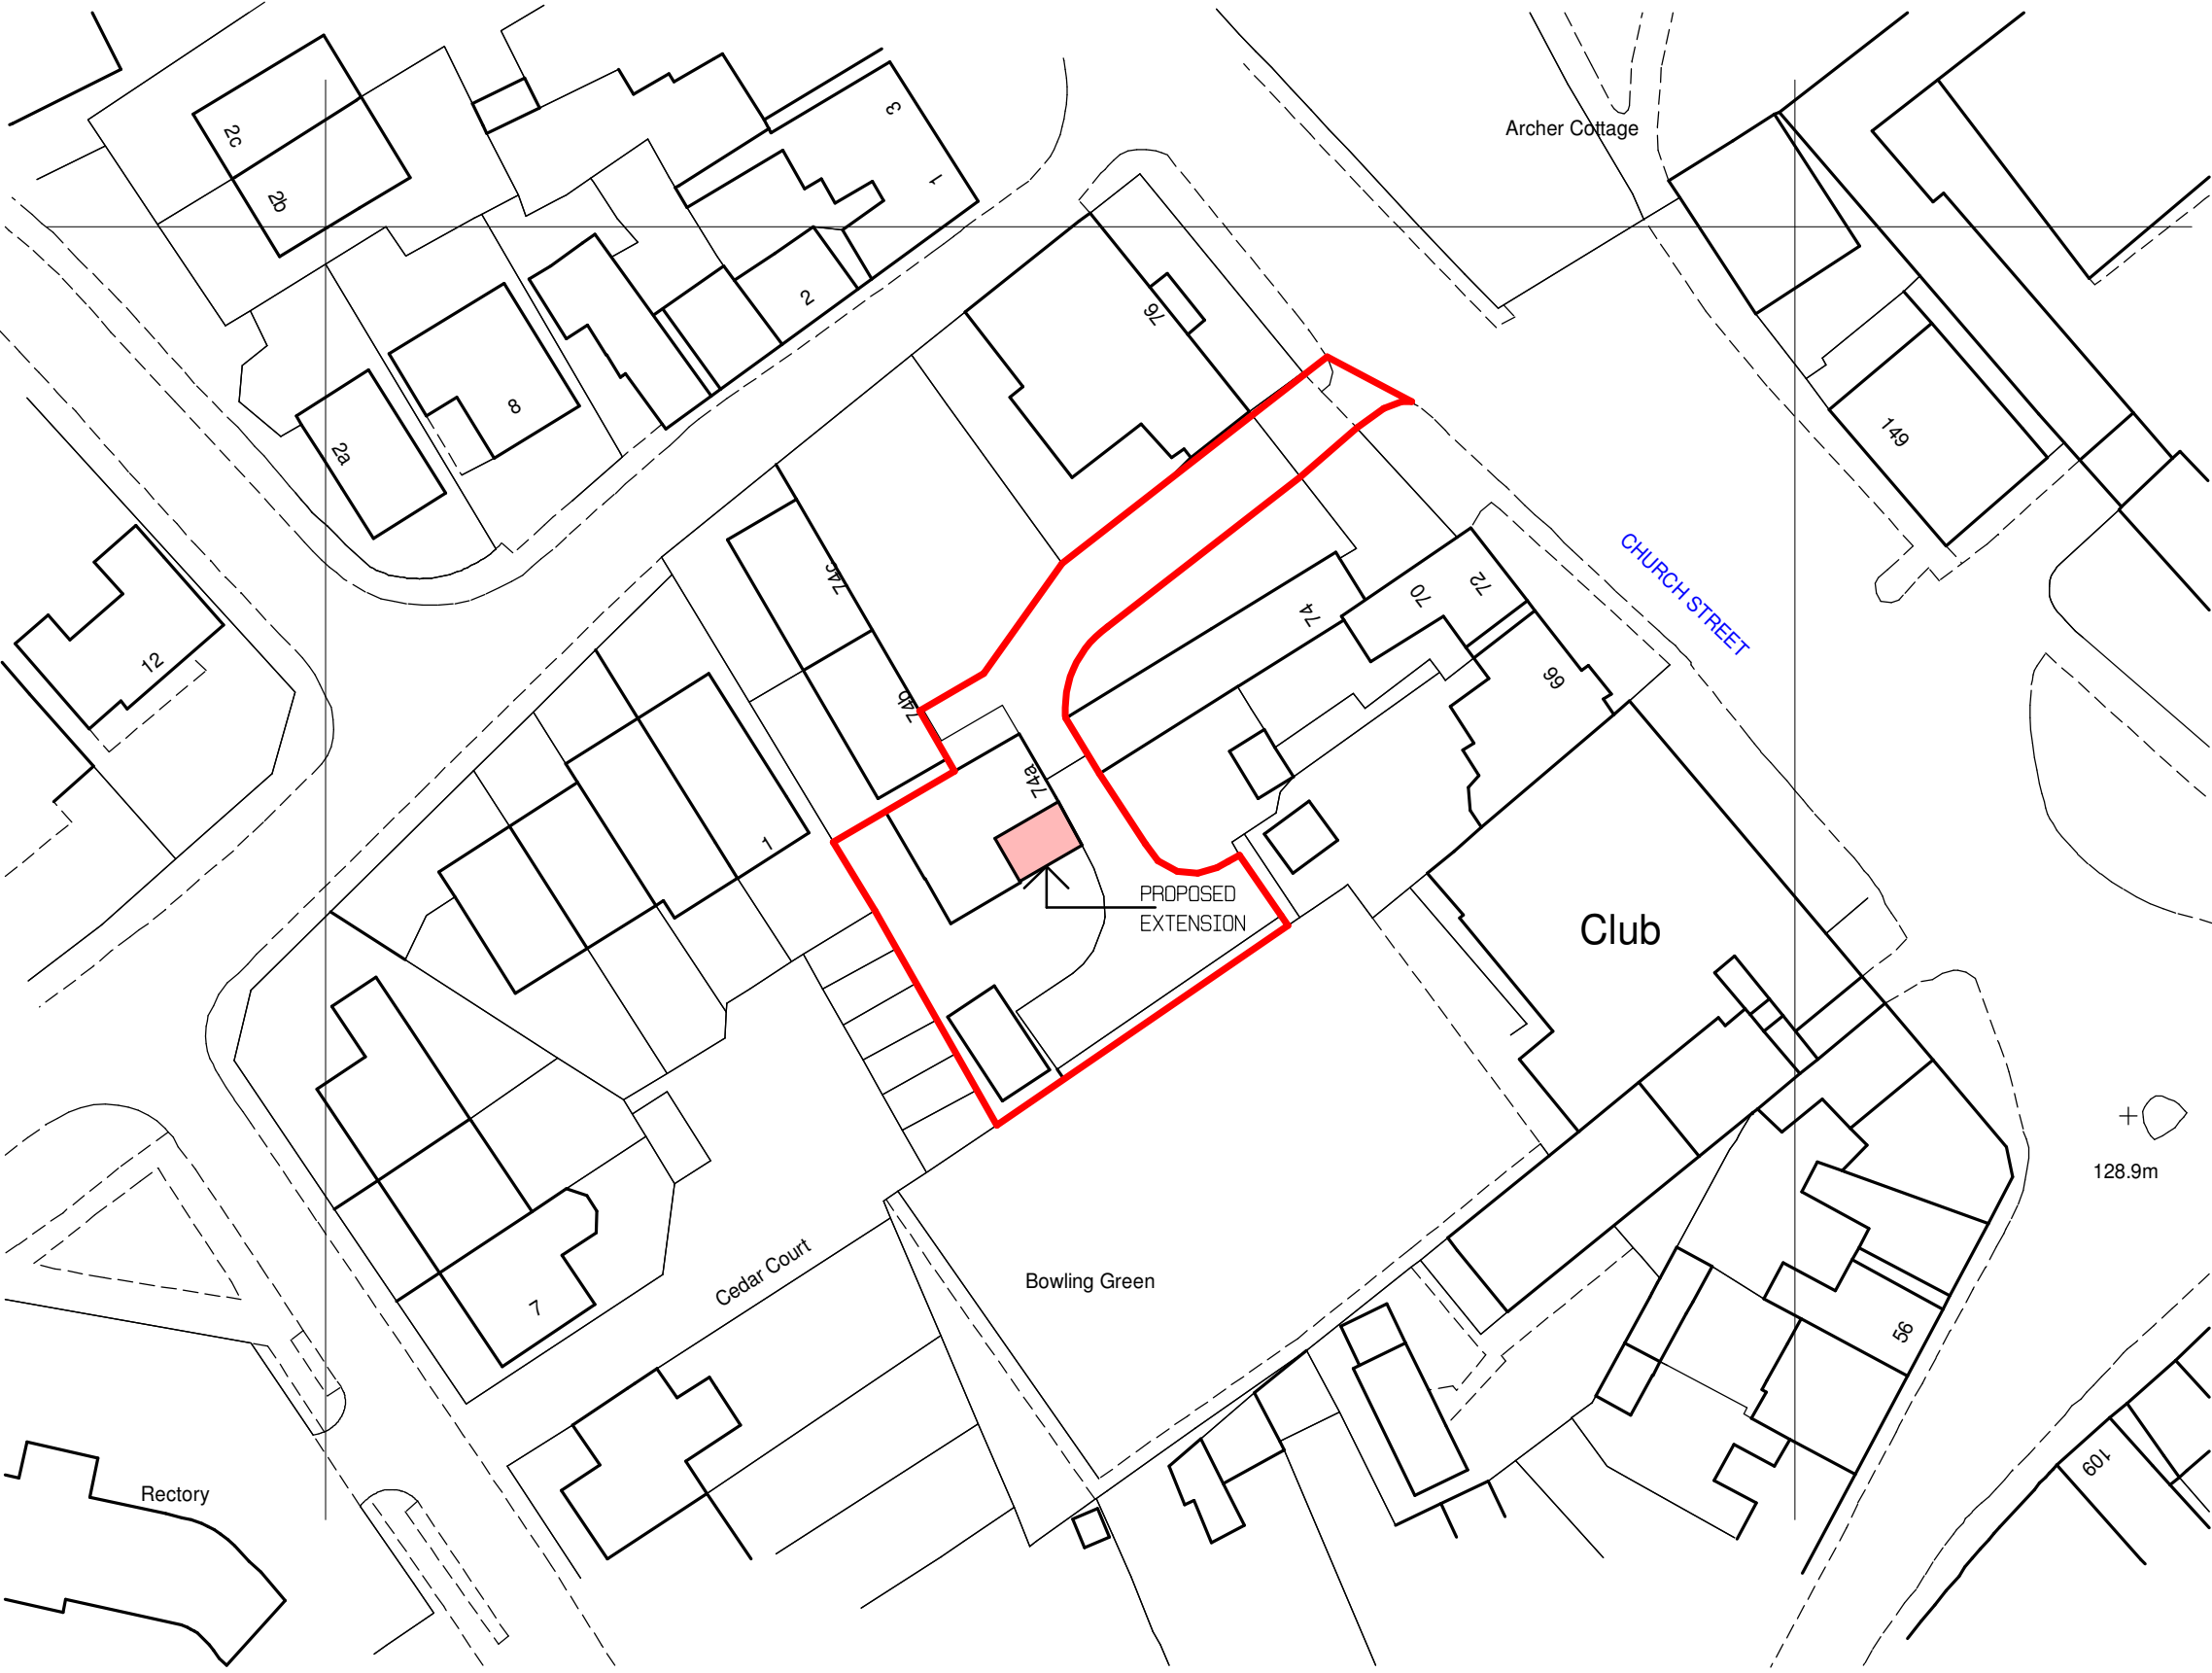


Block Plan as Proposed

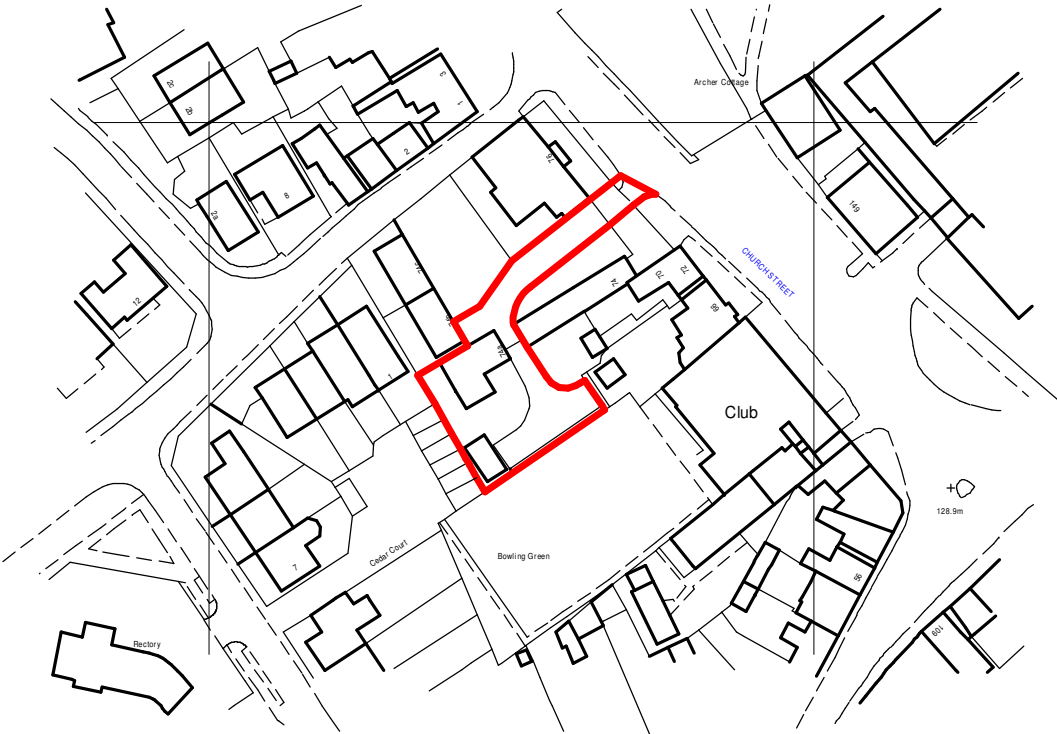


Ordnance Survey (c) Crown Copyright 2026. All rights reserved. Licence number 100022432

Site Location Plan as Existing

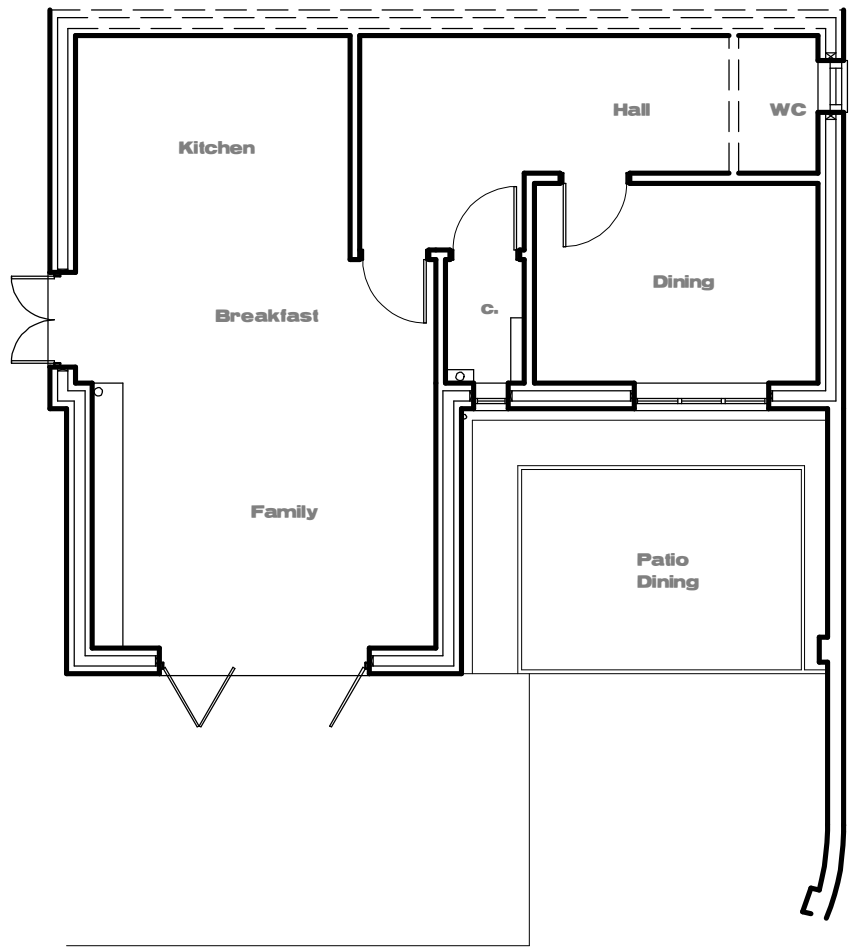

Ground Floor Plan as Existing

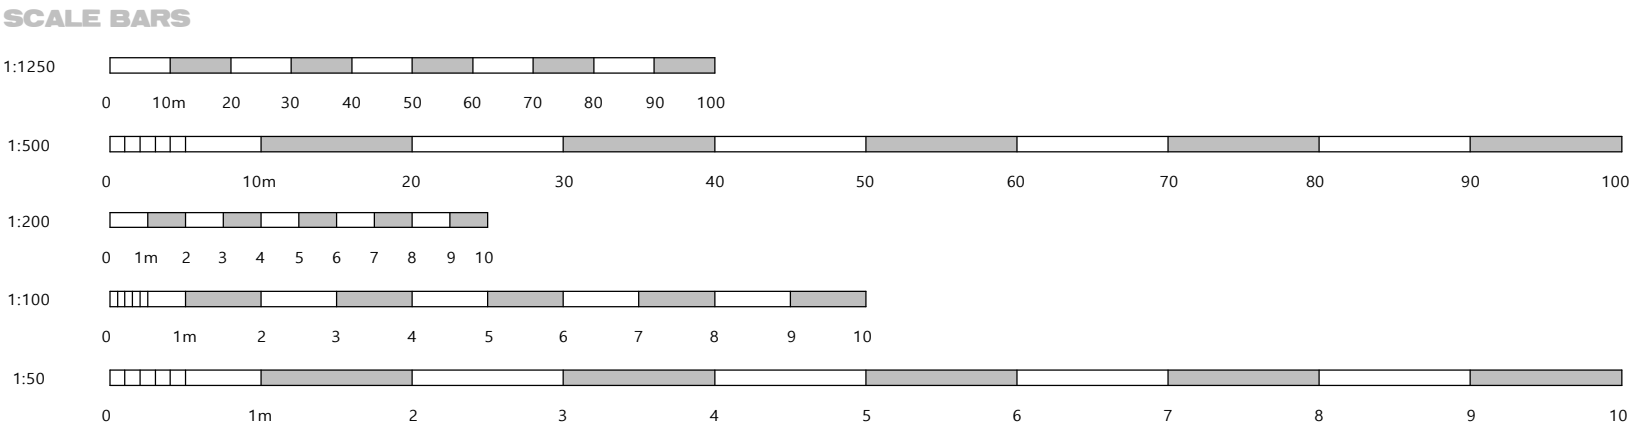

A 28 05 2026 RED LINE RATIONALISED				
rev.	Client			
project	Proposed Extension to 74a Church Street, Burbage, Leicestershire, LE10 2DE			
title	GENERAL ARRANGEMENT			
drawn	size	scale	rev.	rev.
gd	A1	1:50, 1:100, 1:500, 1:1250	4837/01	A

GBa&e

DEVELOPMENT CONSULTANCY ARCHITECTURE ECOLOGY ARBORICULTURE



Chartered Institute Of Architectural Technologists

GBa&e is a trading style of George Burton ARCHITECTURE & ECOLOGY Ltd

The Old Forge Main Street Thurlaston Rugby Warwickshire CV23 9J5
01888 726112 admin@gbae.co.uk www.gbae.co.uk