Oak Logistics
Wood Holme, 5 Melton Road, Stanton on the Wolds, Nottingham. NG12 5PN
Telephone / Fax : 0115 937 4636 email : steve@oaknottingham.co.uk

Drawing Title.

BP Petrol Station
Coalville
Plan as proposed

No part of this drawing may be reproduced whatsoever without the permission of
Oak Construction (Nottingham) Ltd

Scale.	Date.	Drawn by.
1:50@a1	Aug2007	jk

All dimensions to be checked on site before any work commences.
Any discrepancies are to be reported to the supervising officer

Drawing No.	Rev.

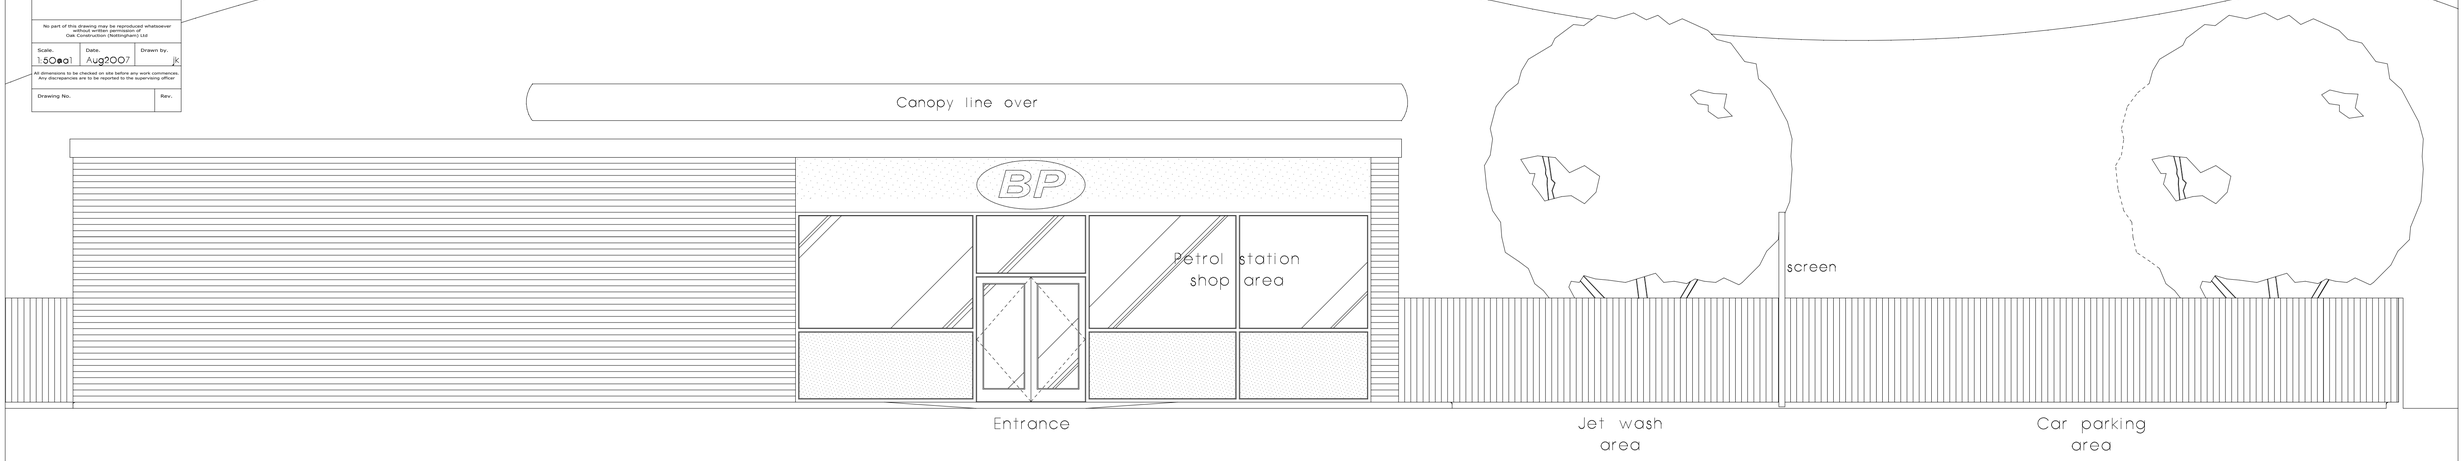

Front external elevation as existing @ 1:50 scale

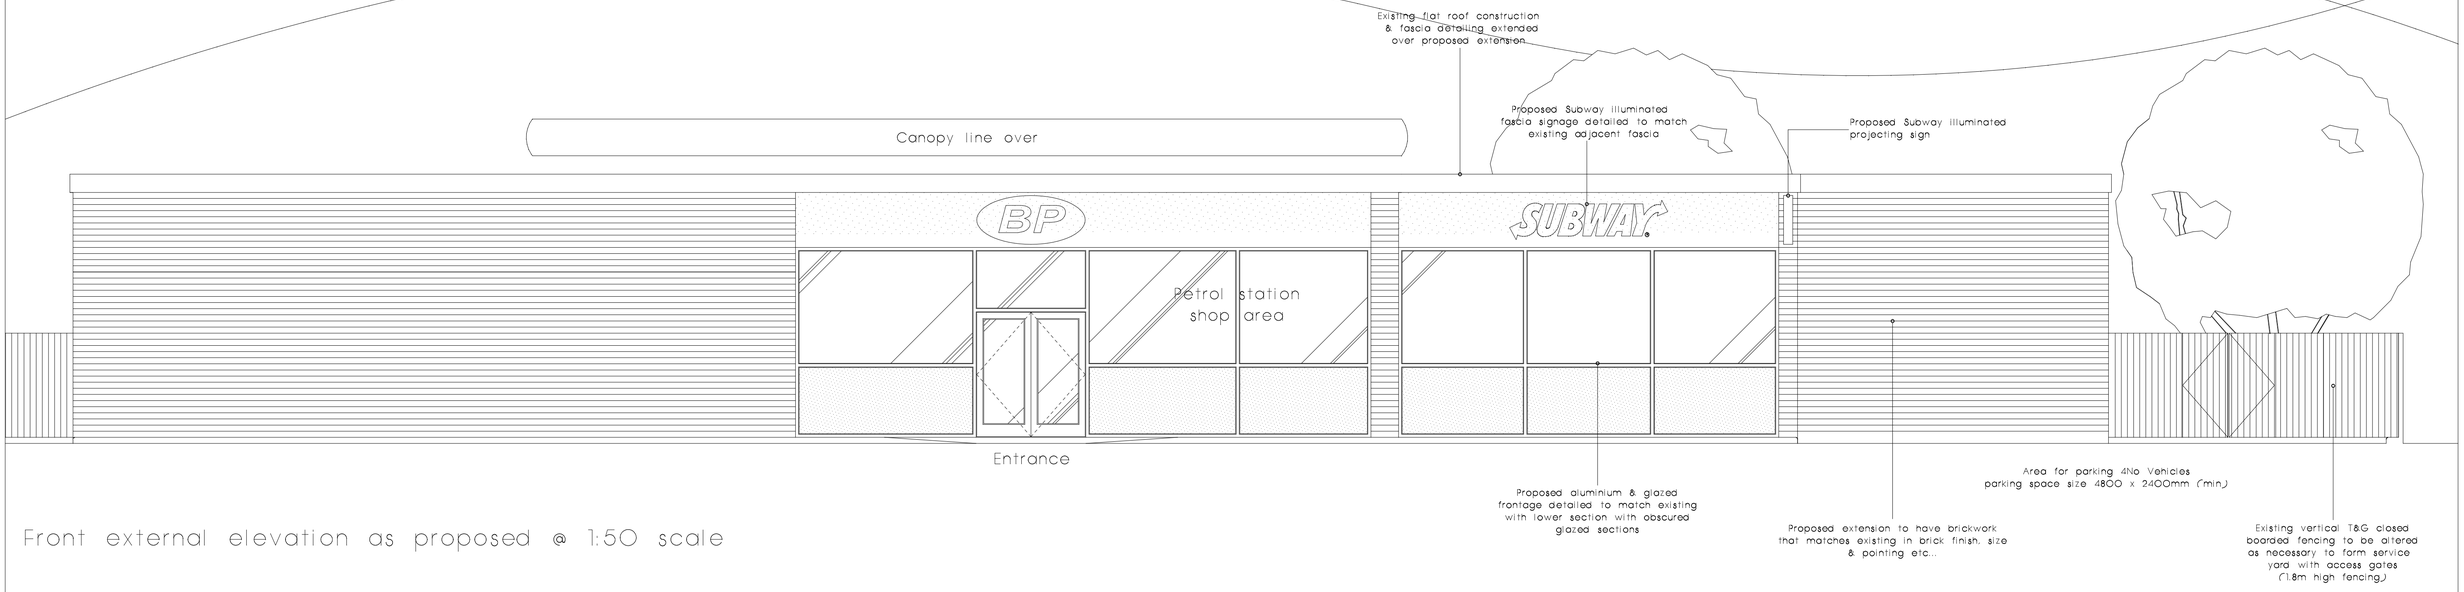

Front external elevation as proposed @ 1:50 scale