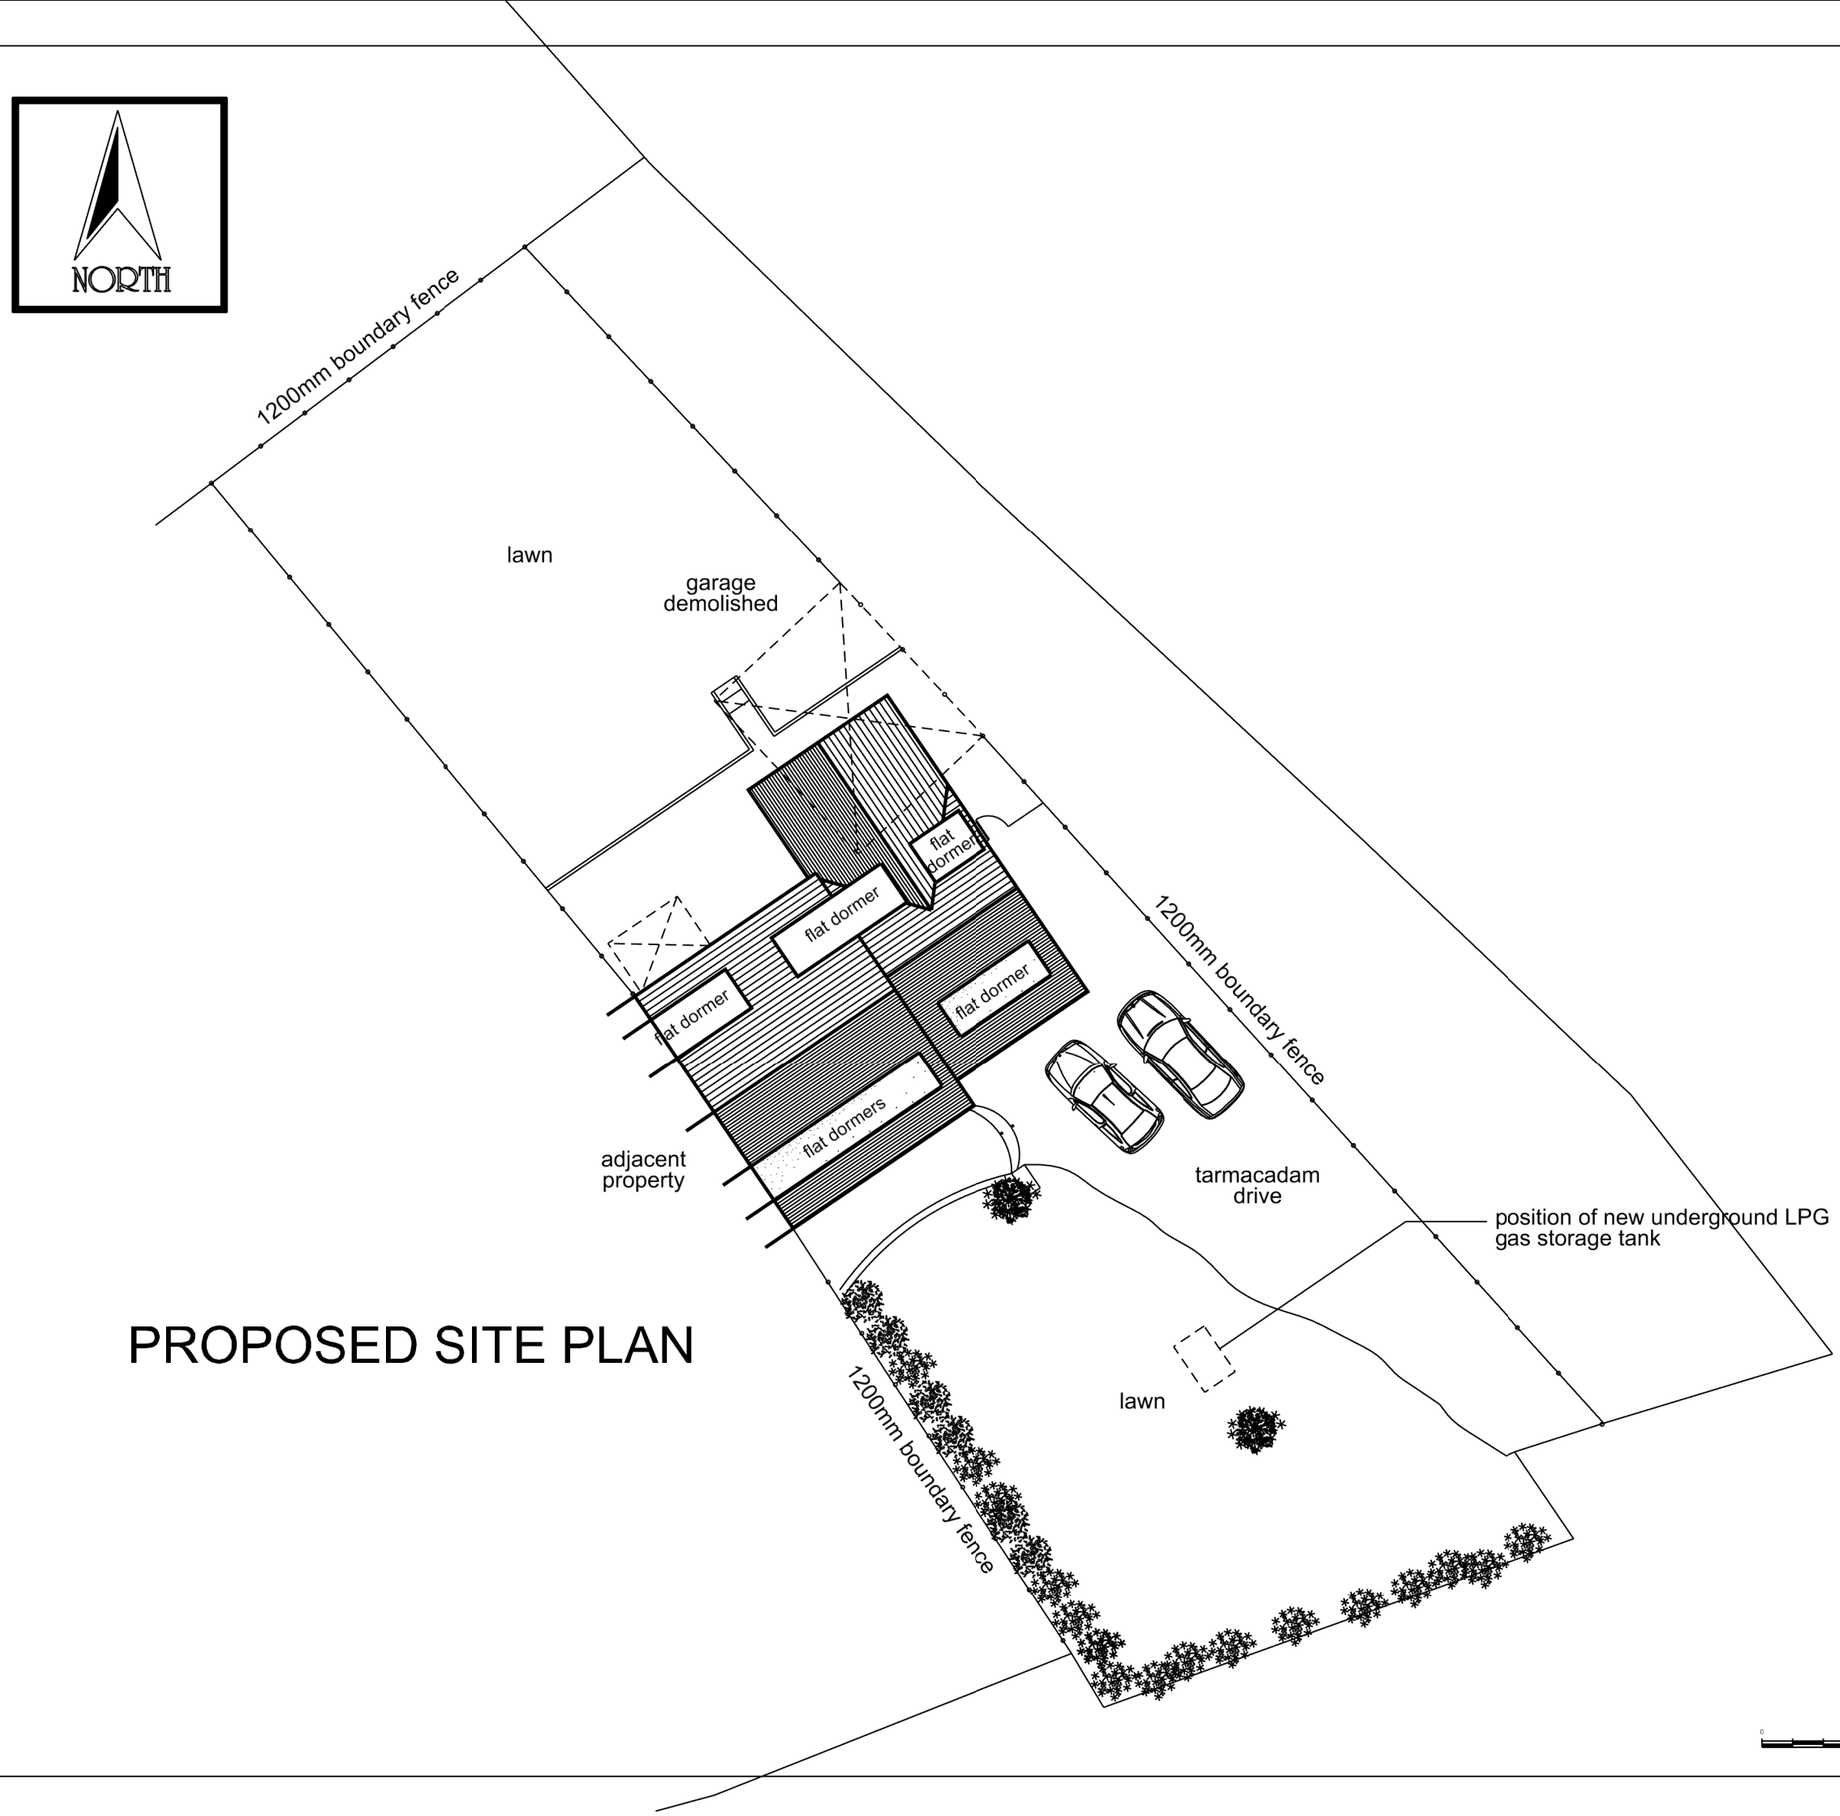

PROPOSED SITE PLAN

© This drawing/disk and the works depicted are the copyright of Building Design Group Ltd and may not be reproduced or amended except by written permission . No liability will be accepted for amendments made by other persons.

Figured dimensions only are to be taken from this drawing

NOTES

The Contractor is to check and verify all building and site dimensions, levels and sewer invert levels at connection points before work starts.

The Contractor is to comply in all respects with current building legislation - British Standard Specifications , Building Regulations, whether or not specifically stated on this drawing.

The Contractor must comply with all current Health and Safety at Work legislation including the Construction (Design and Management) Regulations as applicable

This drawing must be read with and checked against any structural, geotechnical or other specialist documentation provided.

This drawing is not intended to show details of foundations, ground conditions or ground contaminants . Each area of ground relied upon to support any structure depicted (including drainage) must be investigated by the Contractor. A suitable method of foundation should be provided allowing for existing ground conditions. Any suspect or fluid ground, contaminates on or within the ground, should be further investigated by a suitable expert. Any earthwork constructions shown indicate typical slopes for guidance only and should be further investigated by a suitable expert.

	REVISION	DATE
A	ROOF SHAPE AMENDED LPG TANK SHOWN	27-02-08

BDG BUILDING DESIGN GROUP

• CHARTERED ARCHITECT
• PLANNING & DEVELOPMENT
• SURVEYING • INTERIOR DESIGN

BUILDING DESIGN GROUP LTD
6 ALBERT ROAD. TAMWORTH. STAFFORDSHIRE. B79 7JN
TEL. (+44) 01827 60465 FAX. (+44) 01827 52301
e-mail. mail@bdg.uk.com www.bdg.uk.com

CLIENT

MR C. SMITH

PROJECT

Proposed 2 Storey
Extension & Alterations,
51 Main Street,
Orton-on-the-Hill

TITLE

PROPOSED SITE PLAN

SCALE @A3	1:200	DATE	March 2007
DRAWN	P.L.	CHECKED	
DRAWING NO.	2361/03	REVISION	A