2 NO STAFF PARKING BAYS

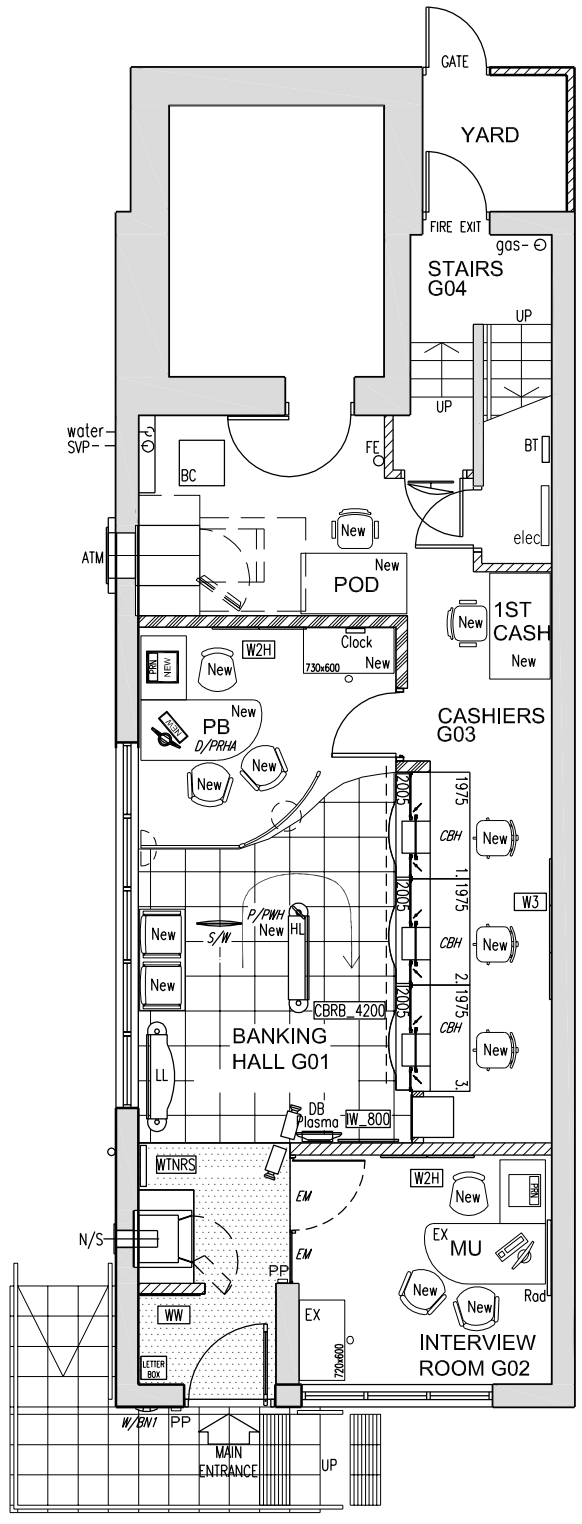

SCALE

0 1m 5m 10m

NOTE

This drawing has been prepared from historical information that cannot be guaranteed accurate

Responsibility is not accepted for errors made by others in scaling from this drawing. All construction information should be taken from figured dimensions only.

All dimensions should be checked on site prior to the manufacture of any components

HATCHING

- New Secure partition wall.
- New Partition wall.
- Existing Partition wall
- Solid walls
- Amtico Stone Effect Flooring
- Amtico Steamed Ash Flooring
- Barrier matting
- 2008 Hard Flooring
- Area not in scope

KEY

BM	= Branch Manager
ABM	= Assistant Branch Manager
CM	= Cash Manager
PB	= Personal Banker
PREM	= Premier Banking
LB	= Local Business
BFP	= Barclays Financial Planning
MA	= Mortgage Advisor
STU	= Student Banking
MU	= Multiple Use

DATE :	REV	DRAWN	CHECKED	NOTES.

Stride Treglown

Architecture Town Planning Interior Design Building Surveying Landscape Architecture Graphic Design

Promenade House, The Promenade, Clifton Down, Bristol BS8 3NE
T 0117 974 3271 F 0117 974 5207 www.stridetreglown.co.uk

Project

GROBY

28 RATBY ROAD
GROBY
LEICESTERSHIRE LE6 0GG
PIM No. 12459

BARCLAYS

Drawing Title

GROUND
PROPOSED
REFRESH 2008

Branch Sort Code	Branch ID	Supplier Project No	
20-49-11	08	G073_93025	
Scale	Drawn	Checked	Date
1:100@A3	DG	KH	28-01-08
Drg.No L11 - Planning Revision			Revision
Barclays FM Project No.			