


DC PLAN

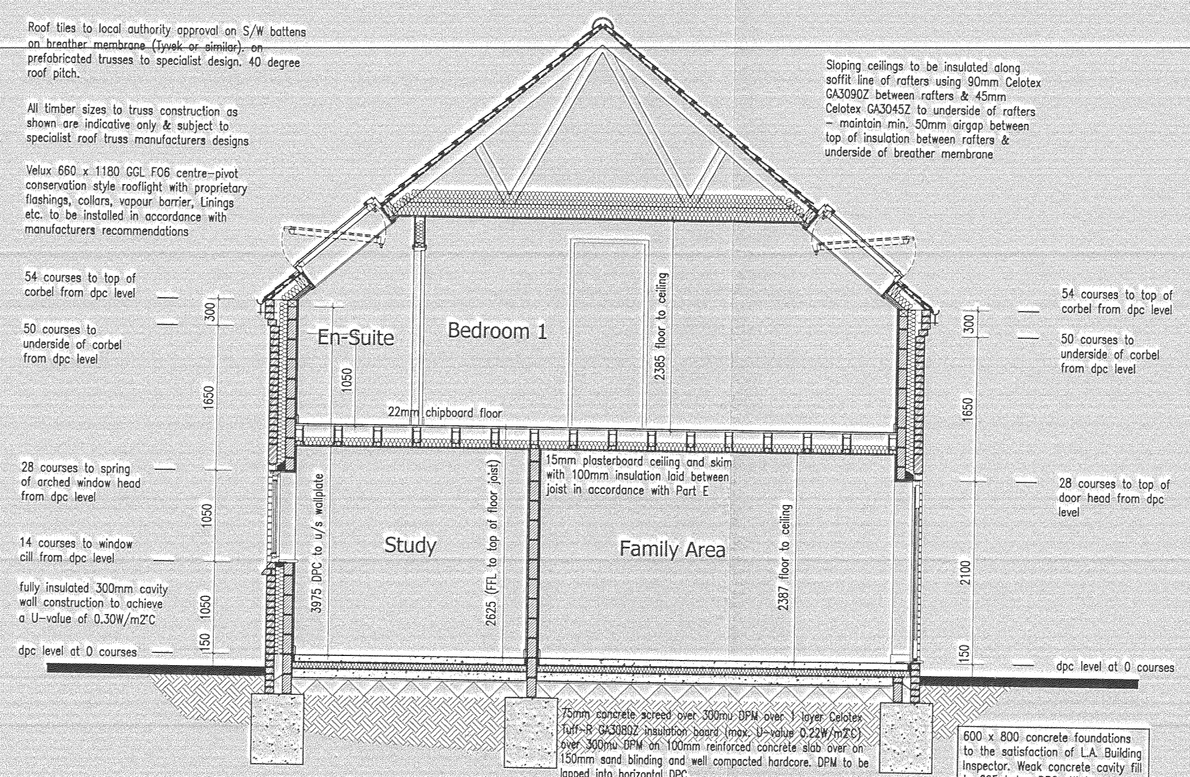

Section A-A
Scale 1:50

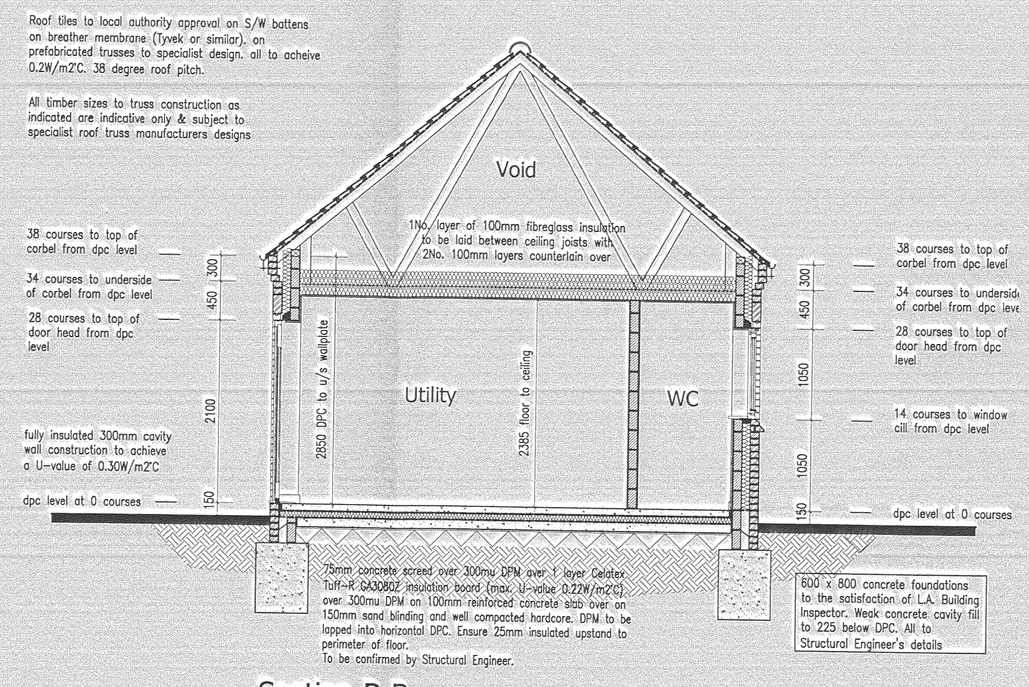

Section B-B
Scale 1:50

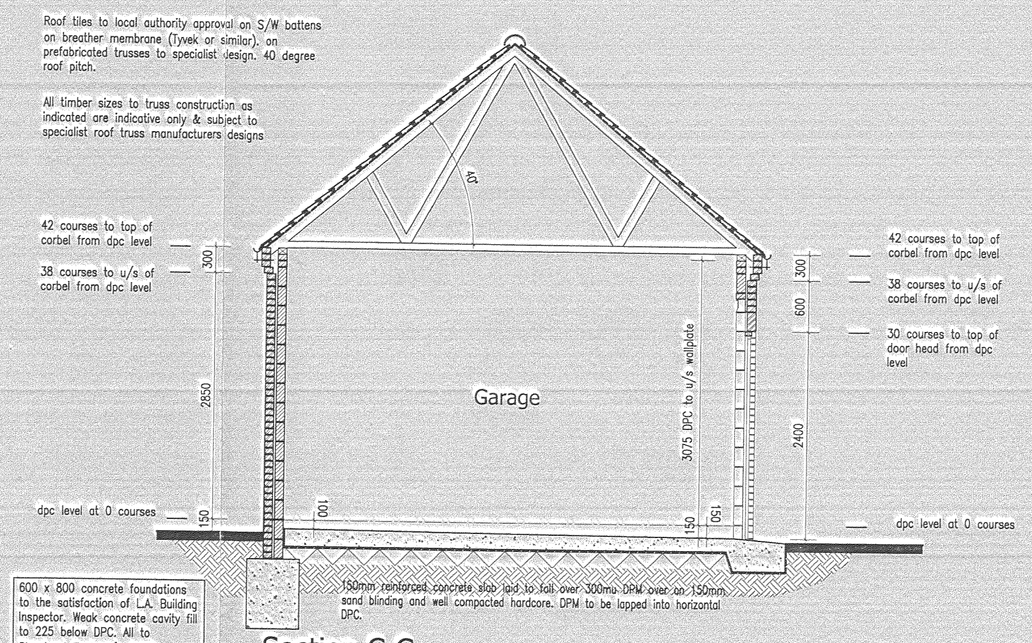


Section C-C
Scale 1:50

THIS DRAWING IS TO BE READ IN CONJUNCTION WITH:-
TOPOGRAPHICAL SURVEY - 03.1718.01 & 02
PRODUCTION DRAWINGS - 03.1718.32 to 35


G	Gable removed from Bedroom 1	09.09.11
F	Window amended to bedroom 1 and door added to utility room	26.07.11
E	Gable added to Bedroom 1	18.07.11
D	Client Amendments	06.07.11
C	Lead Flashing note added	22.06.10
B	Planning Amendments	04.06.10
A	Clients Amendments	05.01.10

Revisions :


Figured dimensions must be taken in preference to scaled dimensions and any discrepancies are to be referred to David Granger Architectural Design Limited. Contractors, subcontractors and suppliers must verify all dimensions on site before commencing any work or making any workshop drawings. All drawings are copyright of David Granger Architectural Design Limited.

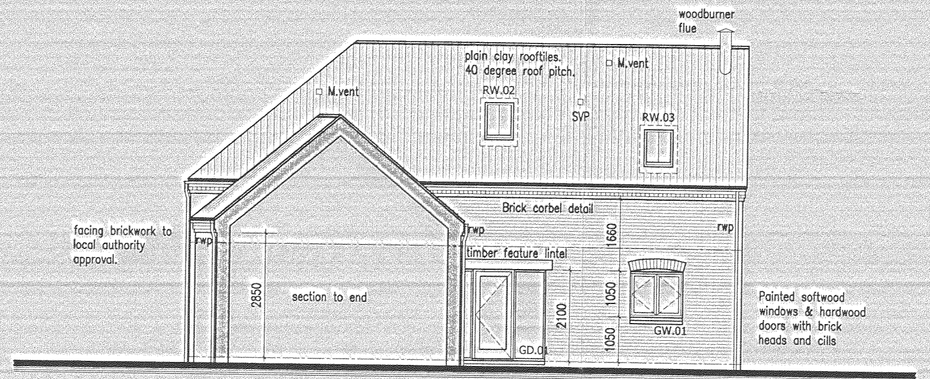

Front Elevation
Scale 1:100

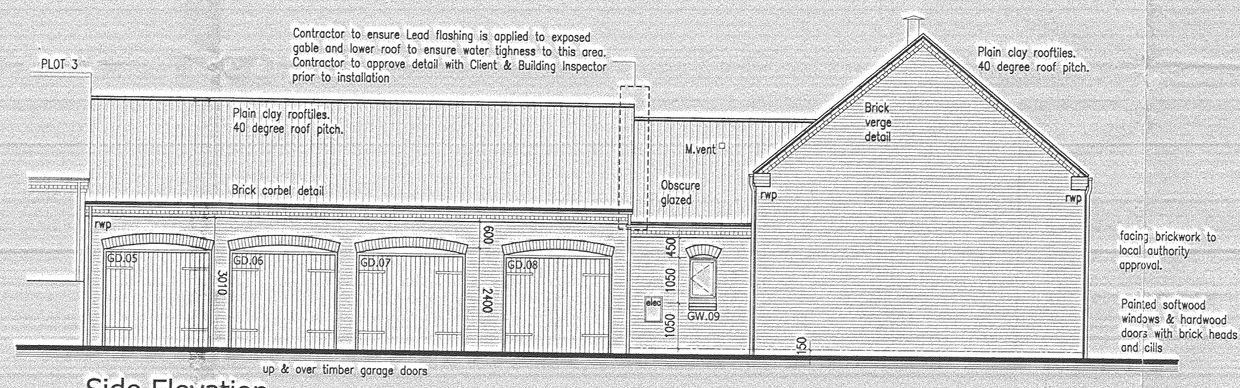

Side Elevation
Scale 1:100

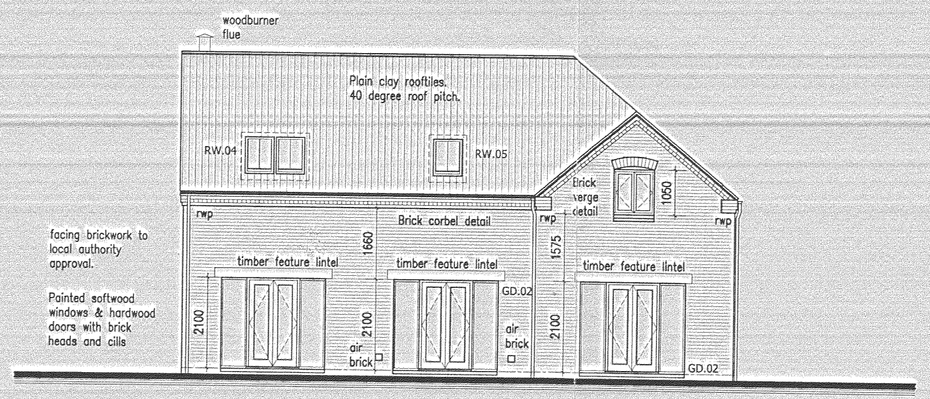

Rear Elevation
Scale 1:100



Side Elevation
Scale 1:100

PRODUCTION DRAWING ~ PLOT 4 ~ SECTIONS & ELEVATIONS
RESIDENTIAL DEVELOPMENT ~ FERNLEA ~ BARTON ROAD ~ CARLTON ~ NUNEATON ~ WARWICKSHIRE

DAVID GRANGER
Architectural Design Limited

Project
Proposed Residential Development
Fearnlea, Barton Road,
Carlton, Nuneaton
Warwickshire

Drawing Title
Production Drawing – Sheet 5 of 5
Plot 4 – Sections & Elevations

Client
Mr & Mrs Davies

Drawing No.
03.1718.36 G

Date
Dec 2009

Scale
1:50 / 1:100

Drawn by
SR

Checked by
SF

The Old Dairy, Mill St., Packington,
Ashby-de-la-Zouch, Leics. LE65 1WN
Tel: 01530 560939 Fax: 01530 560115
www.davidgrangerdesign.com
Company Reg. No. 5068912