


sign types are
Contract
should
site specific
ments i.e. Flat
luminated, Non -
ated etc.


3mm Aluminium panel

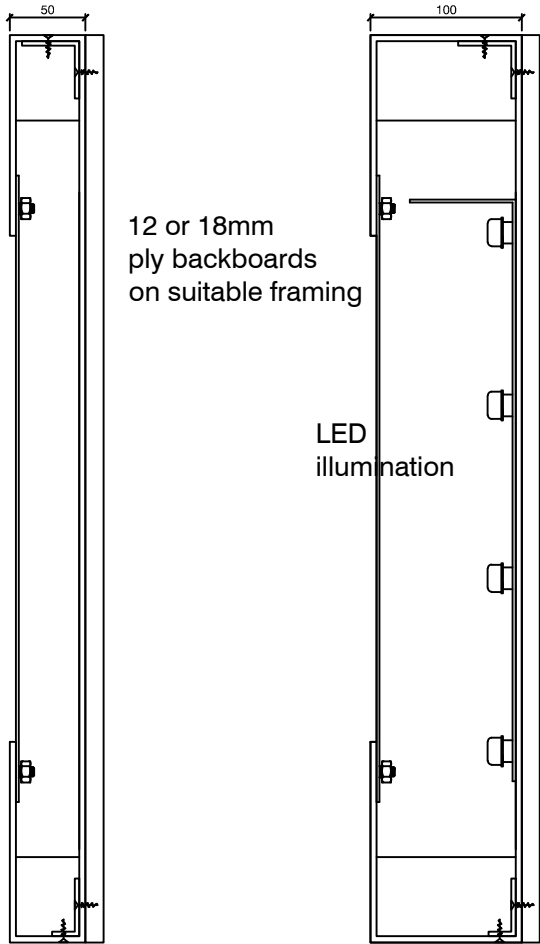

12 or 18mm
ply backboards
on suitable framing

LED
illumination

38 x 38mm Aluminium
fixing rails (top & bottom)

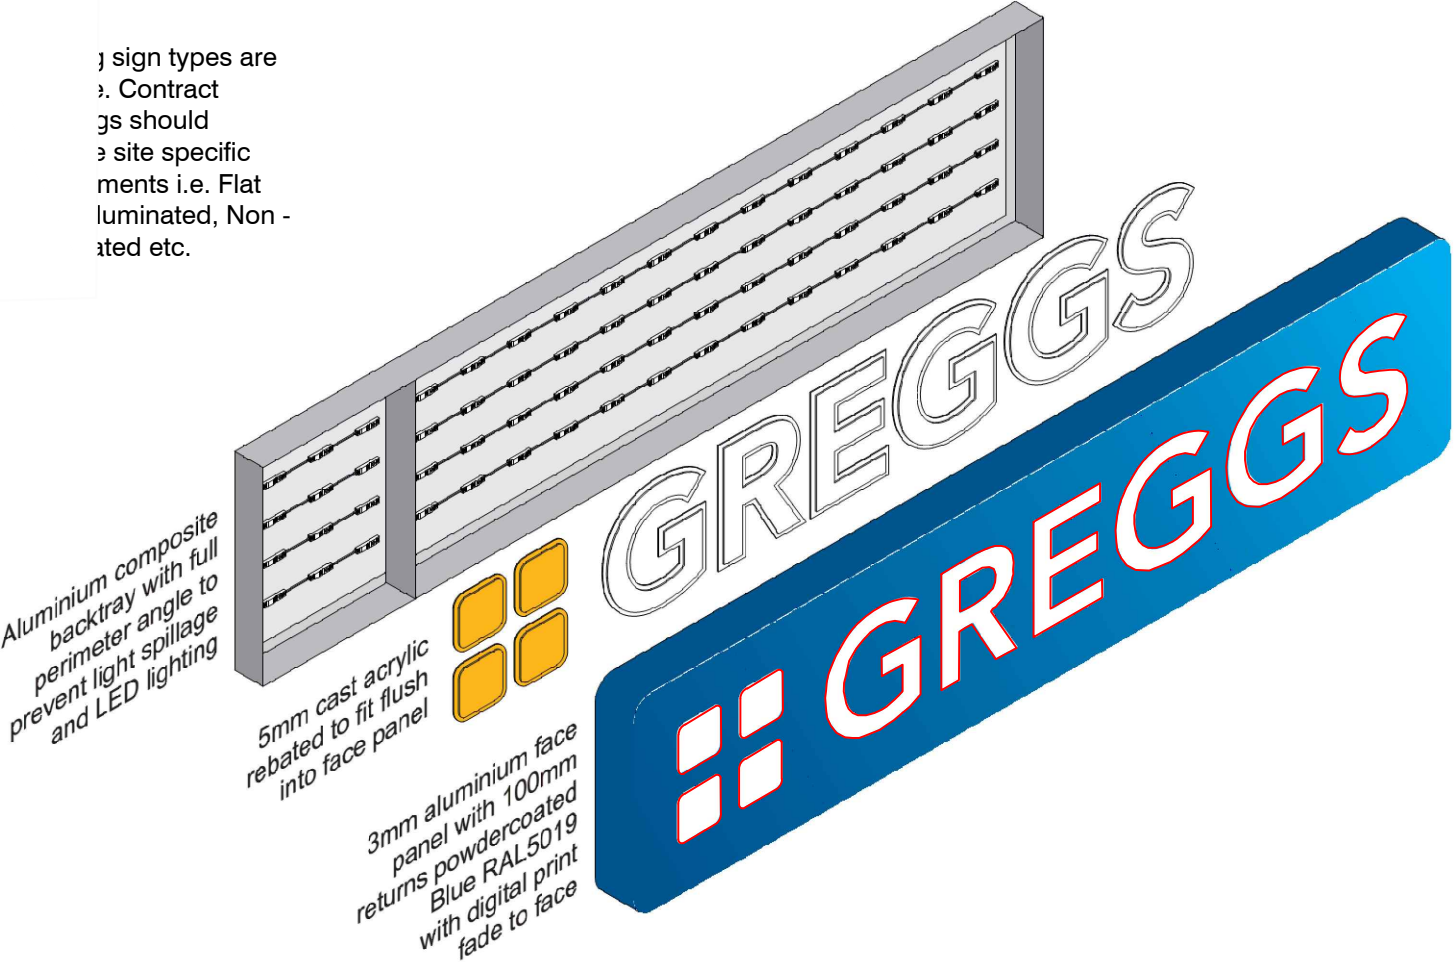


Standard signage manufactured by
nominated supplier as details supplied in
Greggs main shopfitting manual.

Colours

Backpanel to be stove enamelled Grey, RAL
7015 60% gloss.


Main sign body, on backpanel to be stove
enamel finish to Blue RAL 5019 60% gloss.
Apply a laminated digital print vinyl to the
front face, finished Blue RAL 5019 with a 65%
gradient to Pantone Process Cyan.
White letters and applied vinyl to quattro dots
to match Pantone 1235C.

DETAIL OF BADGED PANEL CONSTRUCTION .
Scale NTS

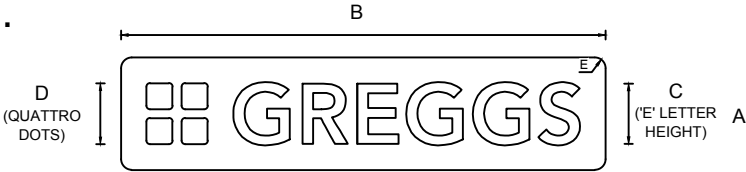

FASCIA SIZES	A HEIGHT	B LENGTH	C LETTER HEIGHT	D QUATTRO DOTS HEIGHT	E RADIUS
Special Small	500mm	2152mm	265mm	271	47
1	600mm	2583mm	318mm	324	57
2	700mm	3013mm	373mm	378	67
3	760mm	3270mm	405 mm	411	73

TYPICAL SECTION - ILLUMINATED & NON - ILLUMINATED
Scale 1:5

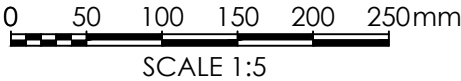

REVISION: D DATE: 11/03/15

DESCRIPTION:
Updated back panel finish & signage sizes.
Update to sizes, font and finishes.
Construction details updated.

APPROVED BY: GG | MH | SN | KR

GREGGS CONTRACTORS GUIDE

Title: Standard Signage Proportions

Drawing No Section 2 Drawing 1

Issue: 8

Date: January 2016