



Drawings are for L.A. approval only and do not constitute construction drawings.
All dimensions to be checked on site before works commence. Agent to be advised of any discrepancies.

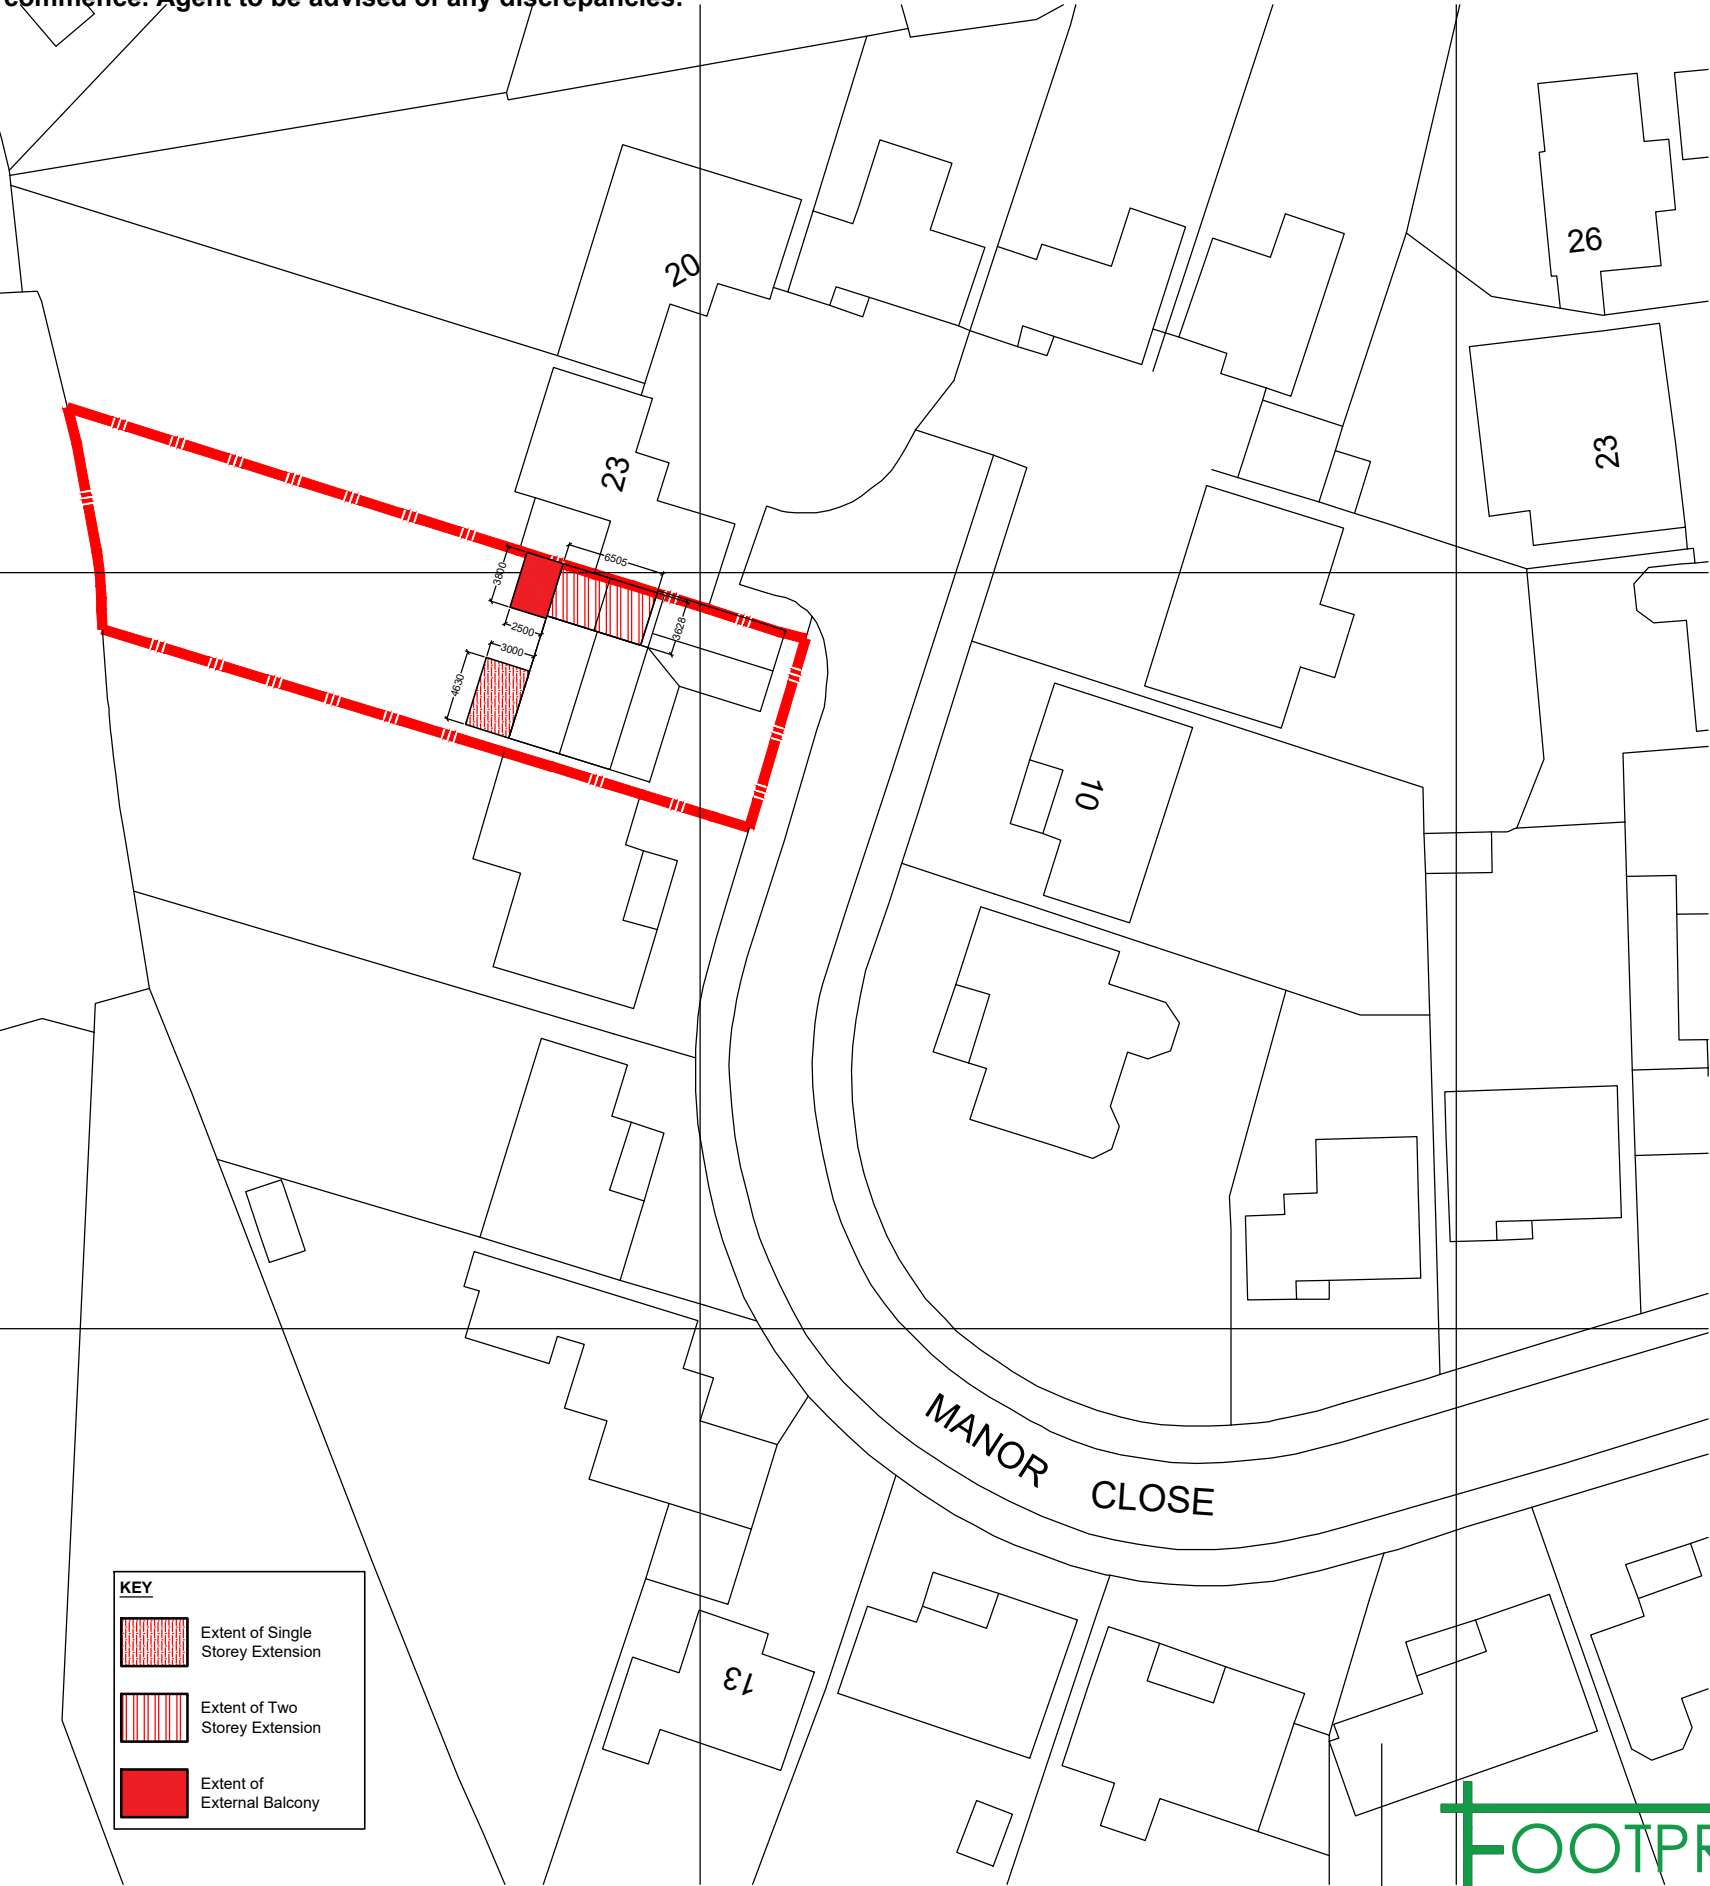

1:500 Location Plan
Site Location Plan

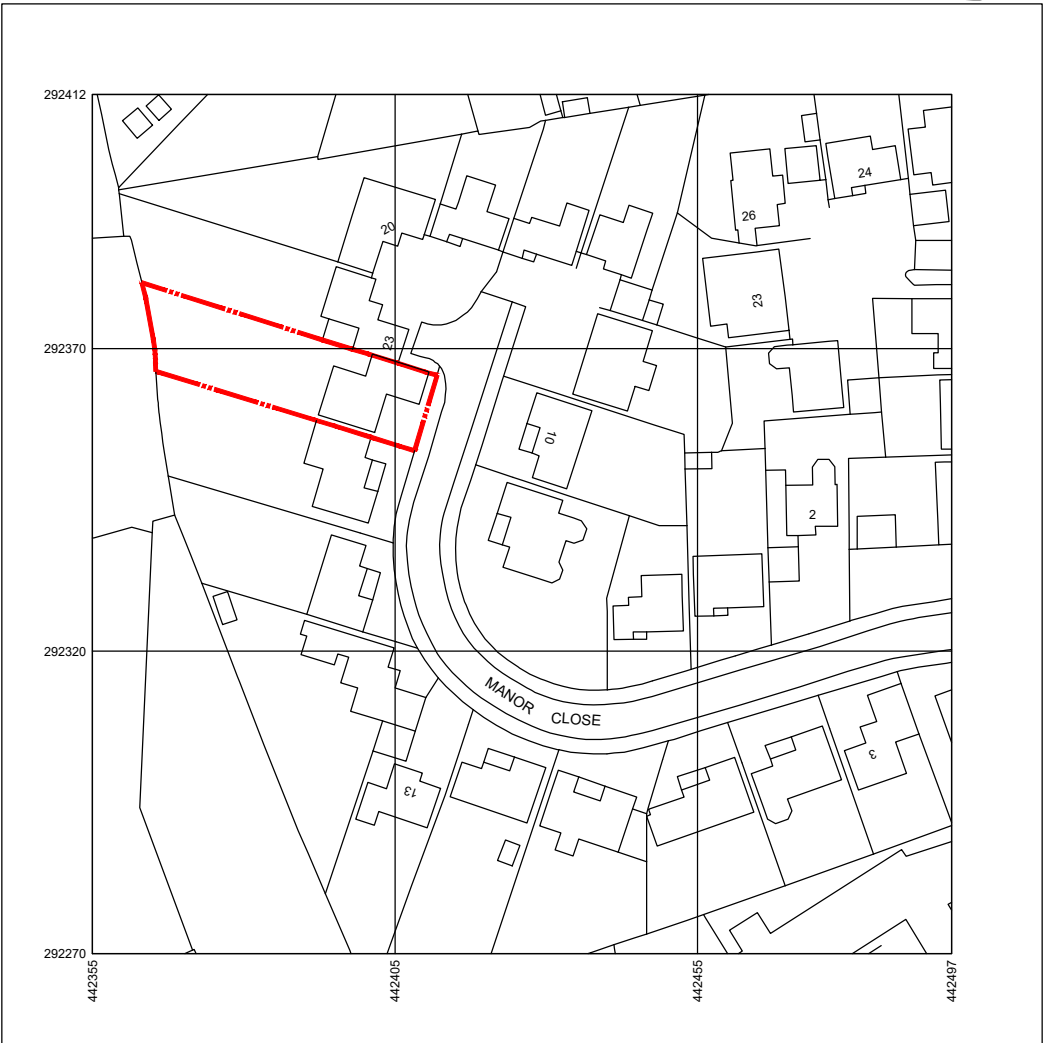

Produced on 06 March 2025 from the Ordnance Survey National Geographic Database and incorporating surveyed revision available at this date.
This map shows the area bounded by 442355 292270,442497 292270,442497 292412,442355 292412,442355 292270
Crown copyright and database rights 2025 OS 100054135. Supplied by copla ltd trading as UKPlanningMaps.com a licensed Ordnance Survey partner (OS 100054135).
Data licence expires 06 March 2026. Unique plan reference: v2t/1220541/1639032



1:1250 Site Location Plan



Drawing Status: PLANNING

Revision Notes: -	
Client: Mr & Mrs Stokes	
Project: 21 Manor Close, Burbage. LE10 2NL	

Drawing Title: Site Location Plan	
Drawing Number: Stokes-003	Revision: -
Scale: 1:1250:500@A3	Date: March 2025
Drawn By: lgb	Checked By: lgb