




Proposed Front Elevation

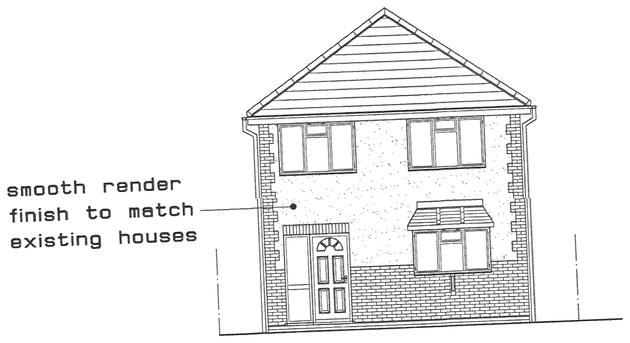


Proposed Rear Elevation

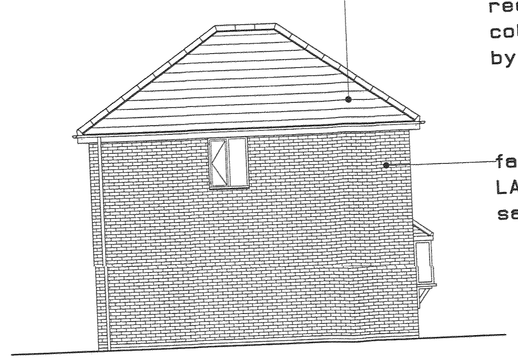


proposed elevation to no 72

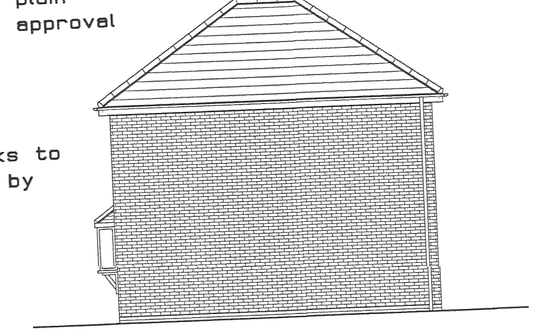


Proposed Elevation To No 70

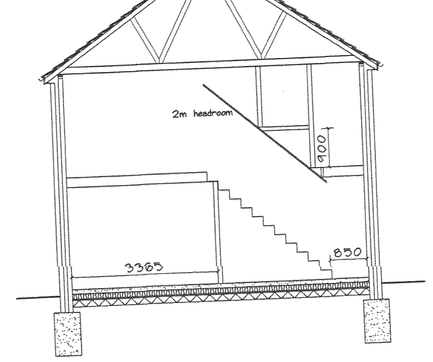

Section AA

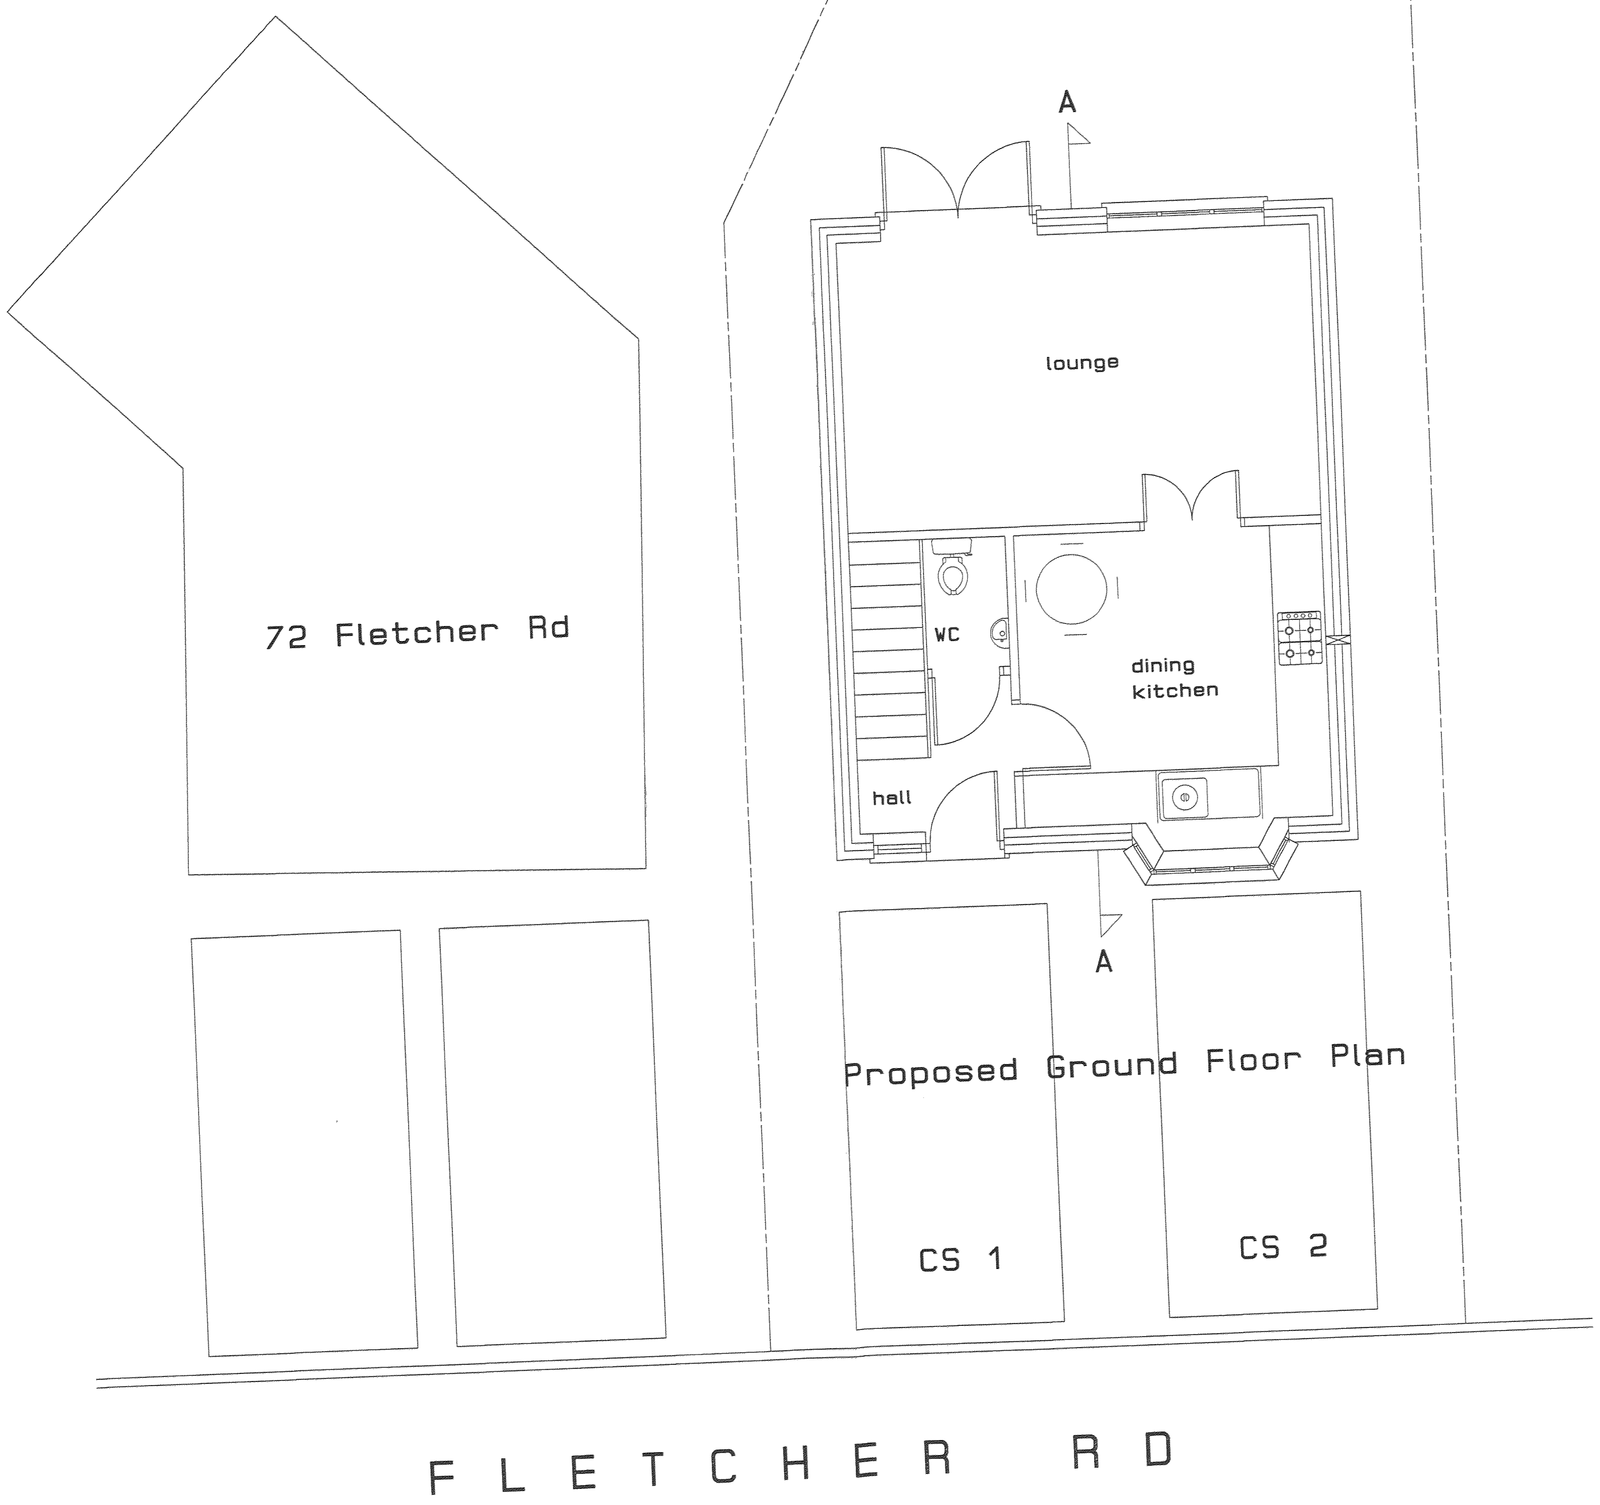

Proposed Ground Floor Plan

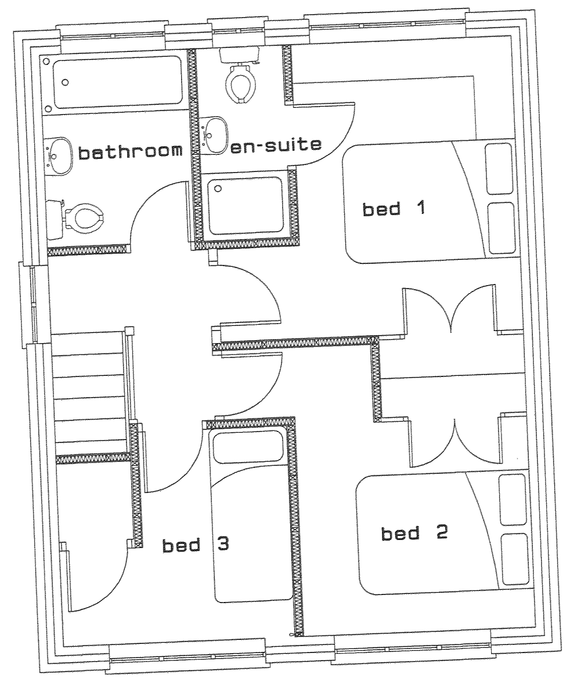

Proposed First Floor Plan

CLIENT
Lorraine Corby

JOB TITLE
Land adjacent
72 Fletcher R
Hinckley
LE10 2PS

DRAWING TITLE
Proposed Ne
Dwelling

SCALE	DATE	DRAW
1:50 & 1:100	June 2010	D

p.p. 1141746.

DRG NO
4232