
DISCONS

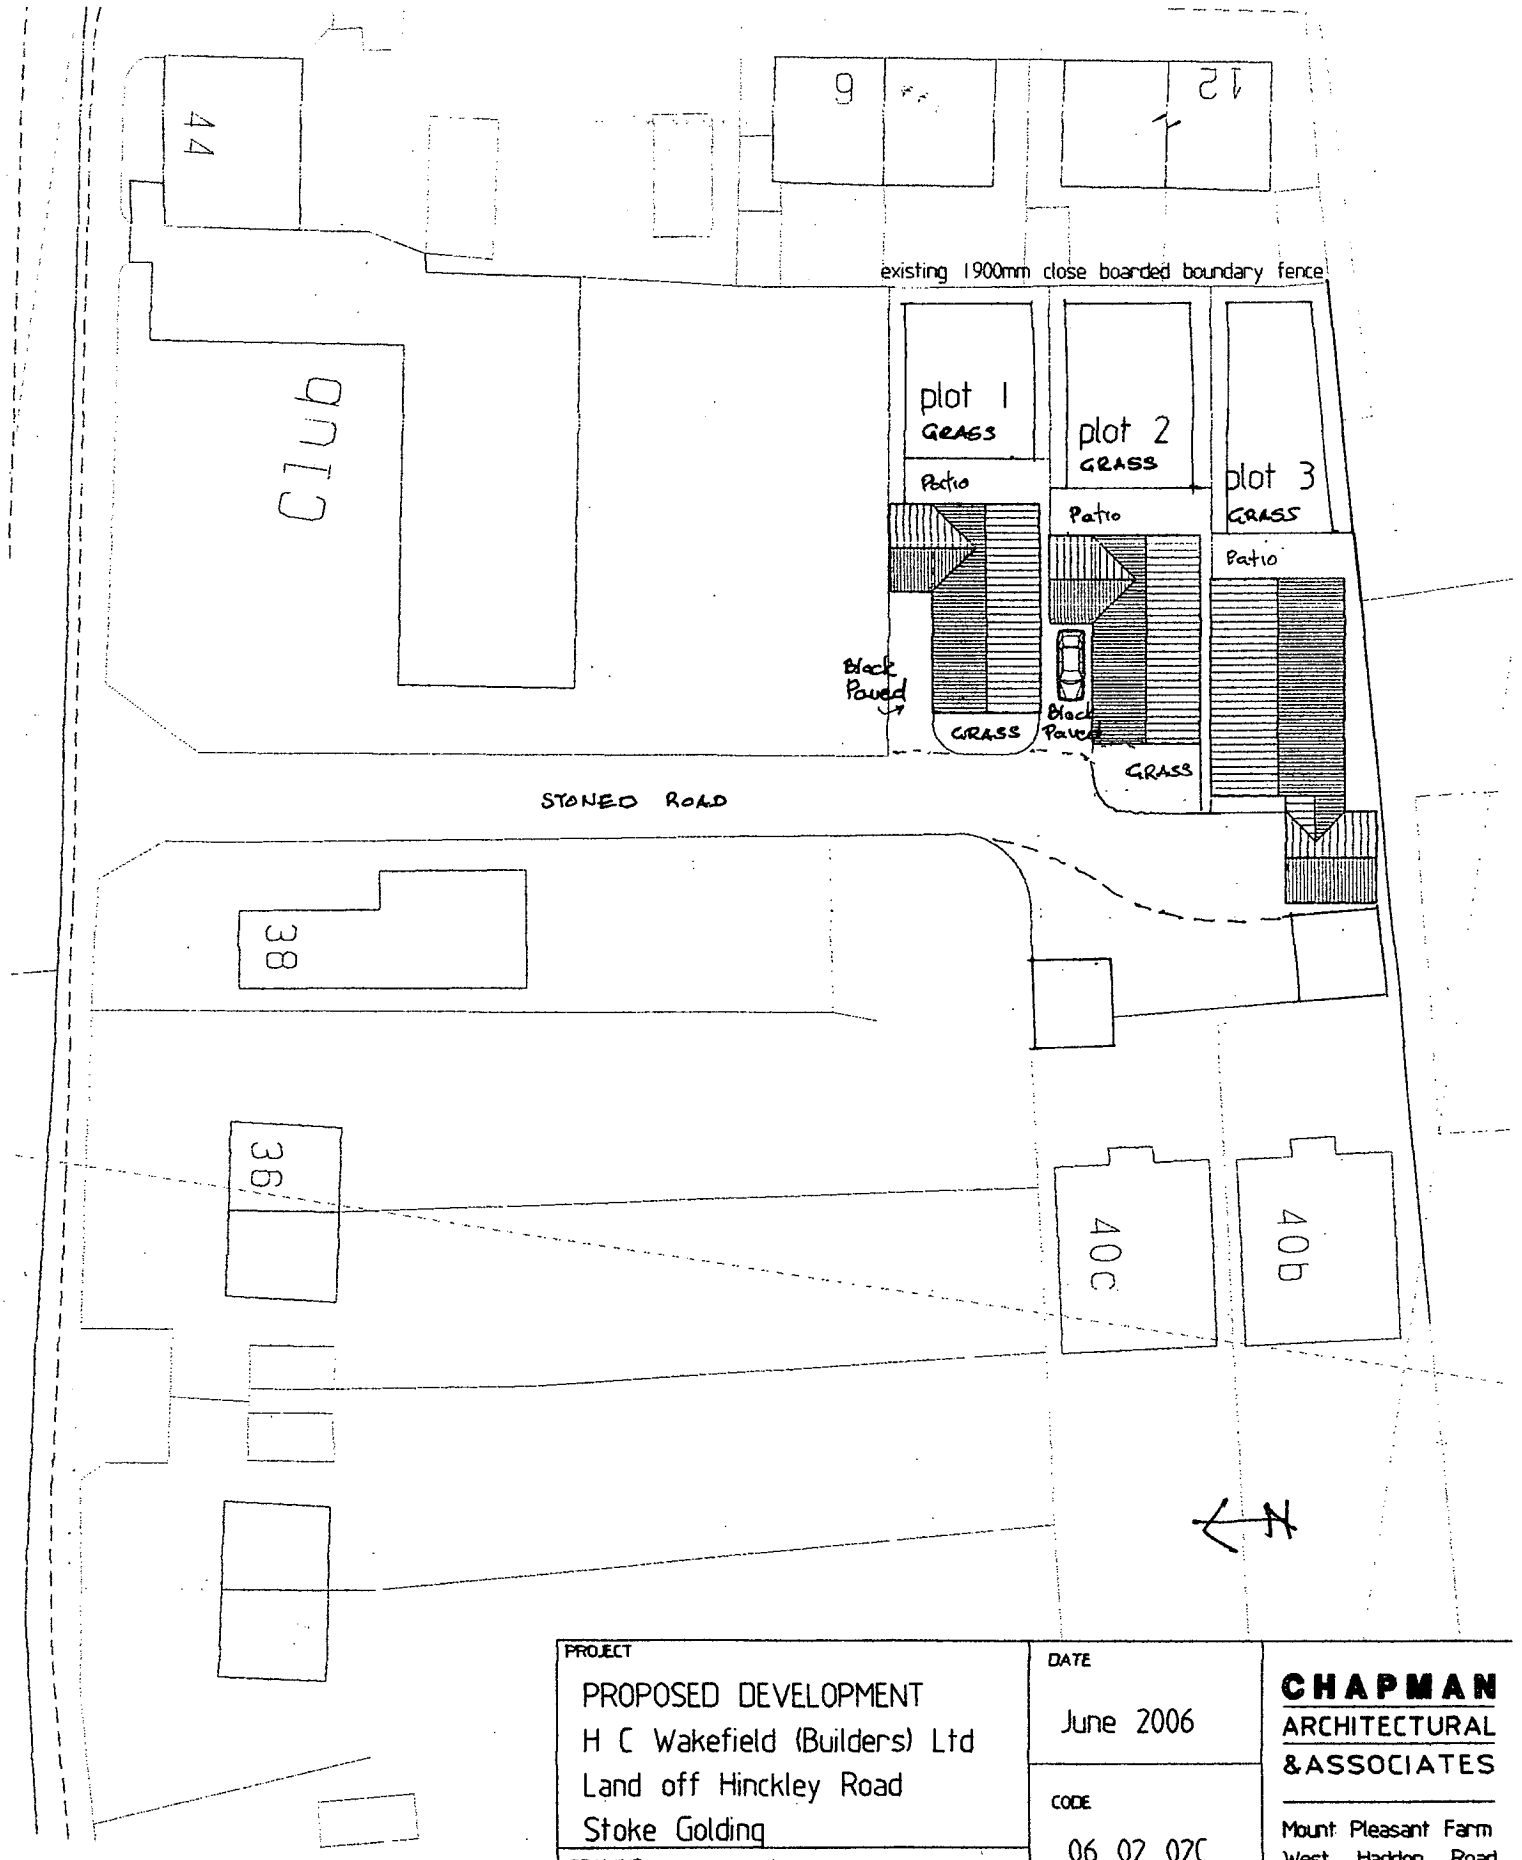

PROJECT PROPOSED DEVELOPMENT H C Wakefield (Builders) Ltd Land off Hinckley Road Stoke Golding	DATE June 2006	CHAPMAN ARCHITECTURAL &ASSOCIATES
	CODE 06 02 02C	Mount Pleasant Farm West Haddon Road Crick Northants N N 6 7 S Q Tel/Fax:(01788) 823819
DRAWING SITE PLAN PLAN 3 Showing landscaping	SCALE 1 : 500	