Ratcliffe House Farm, Ratcliffe Culey

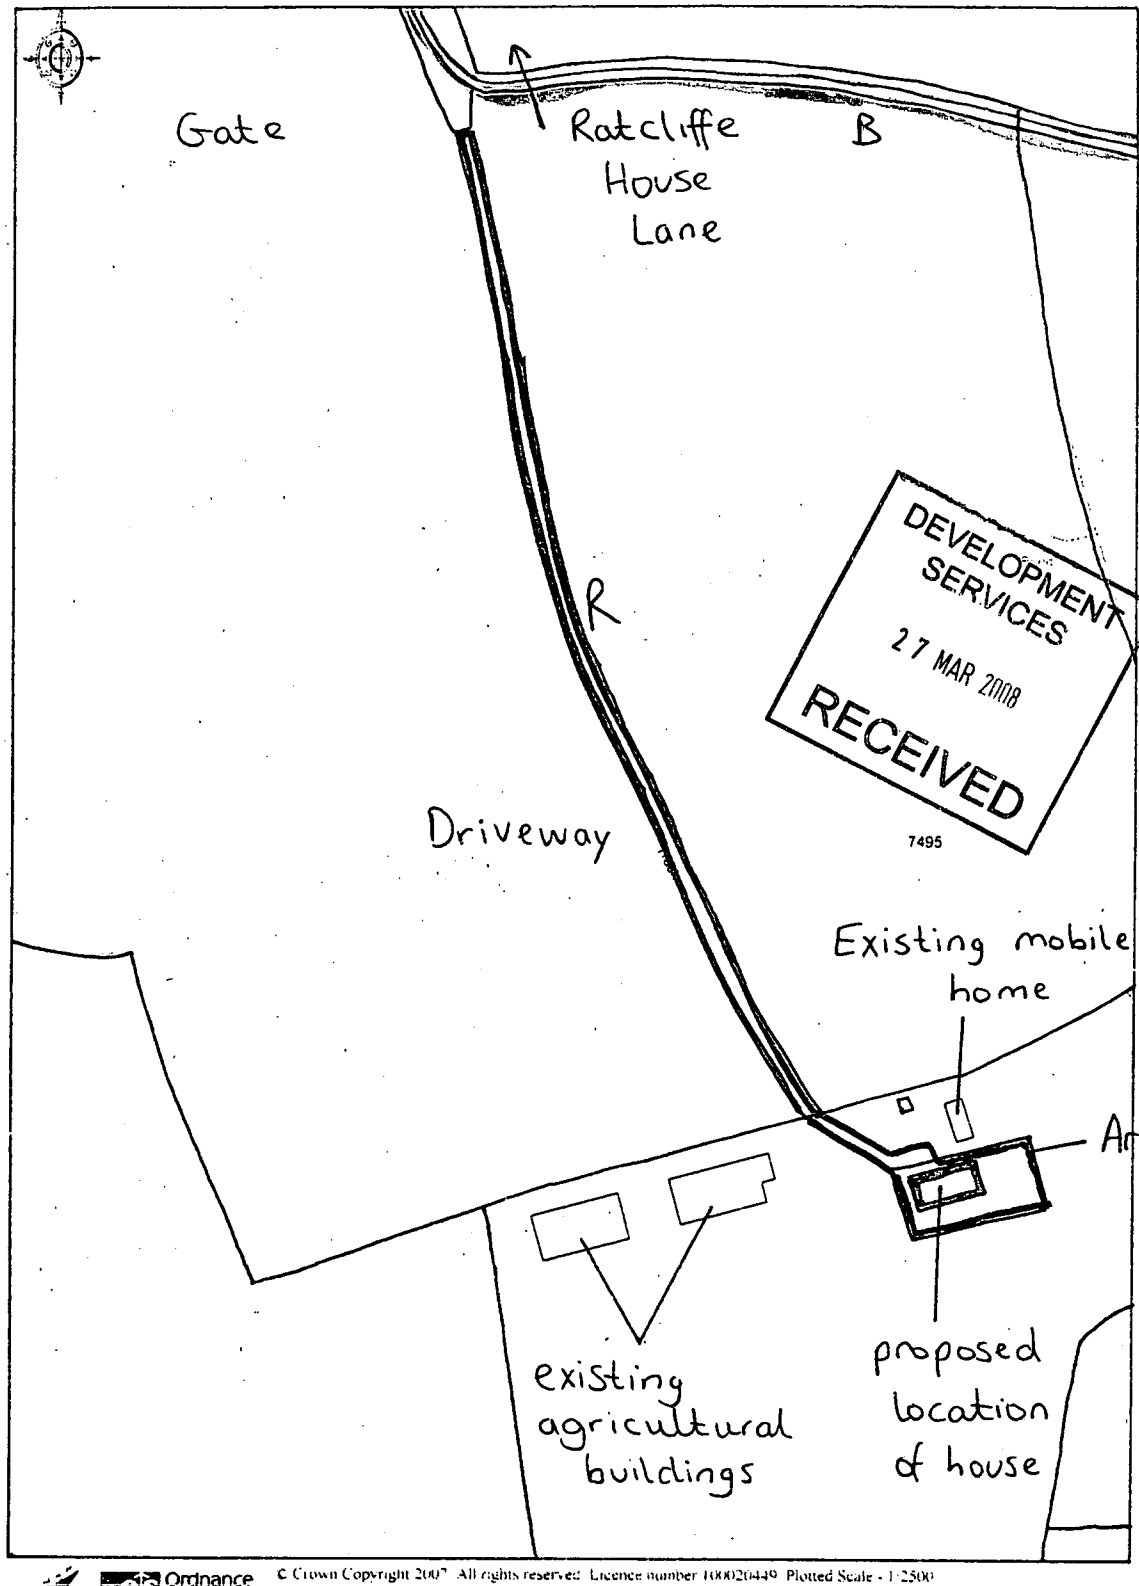

Ordnance Survey © Crown Copyright 2007. All rights reserved. Licence number 100020449. Plotted Scale - 1:2500