Ratcliffe House Farm, Ratcliffe Culey

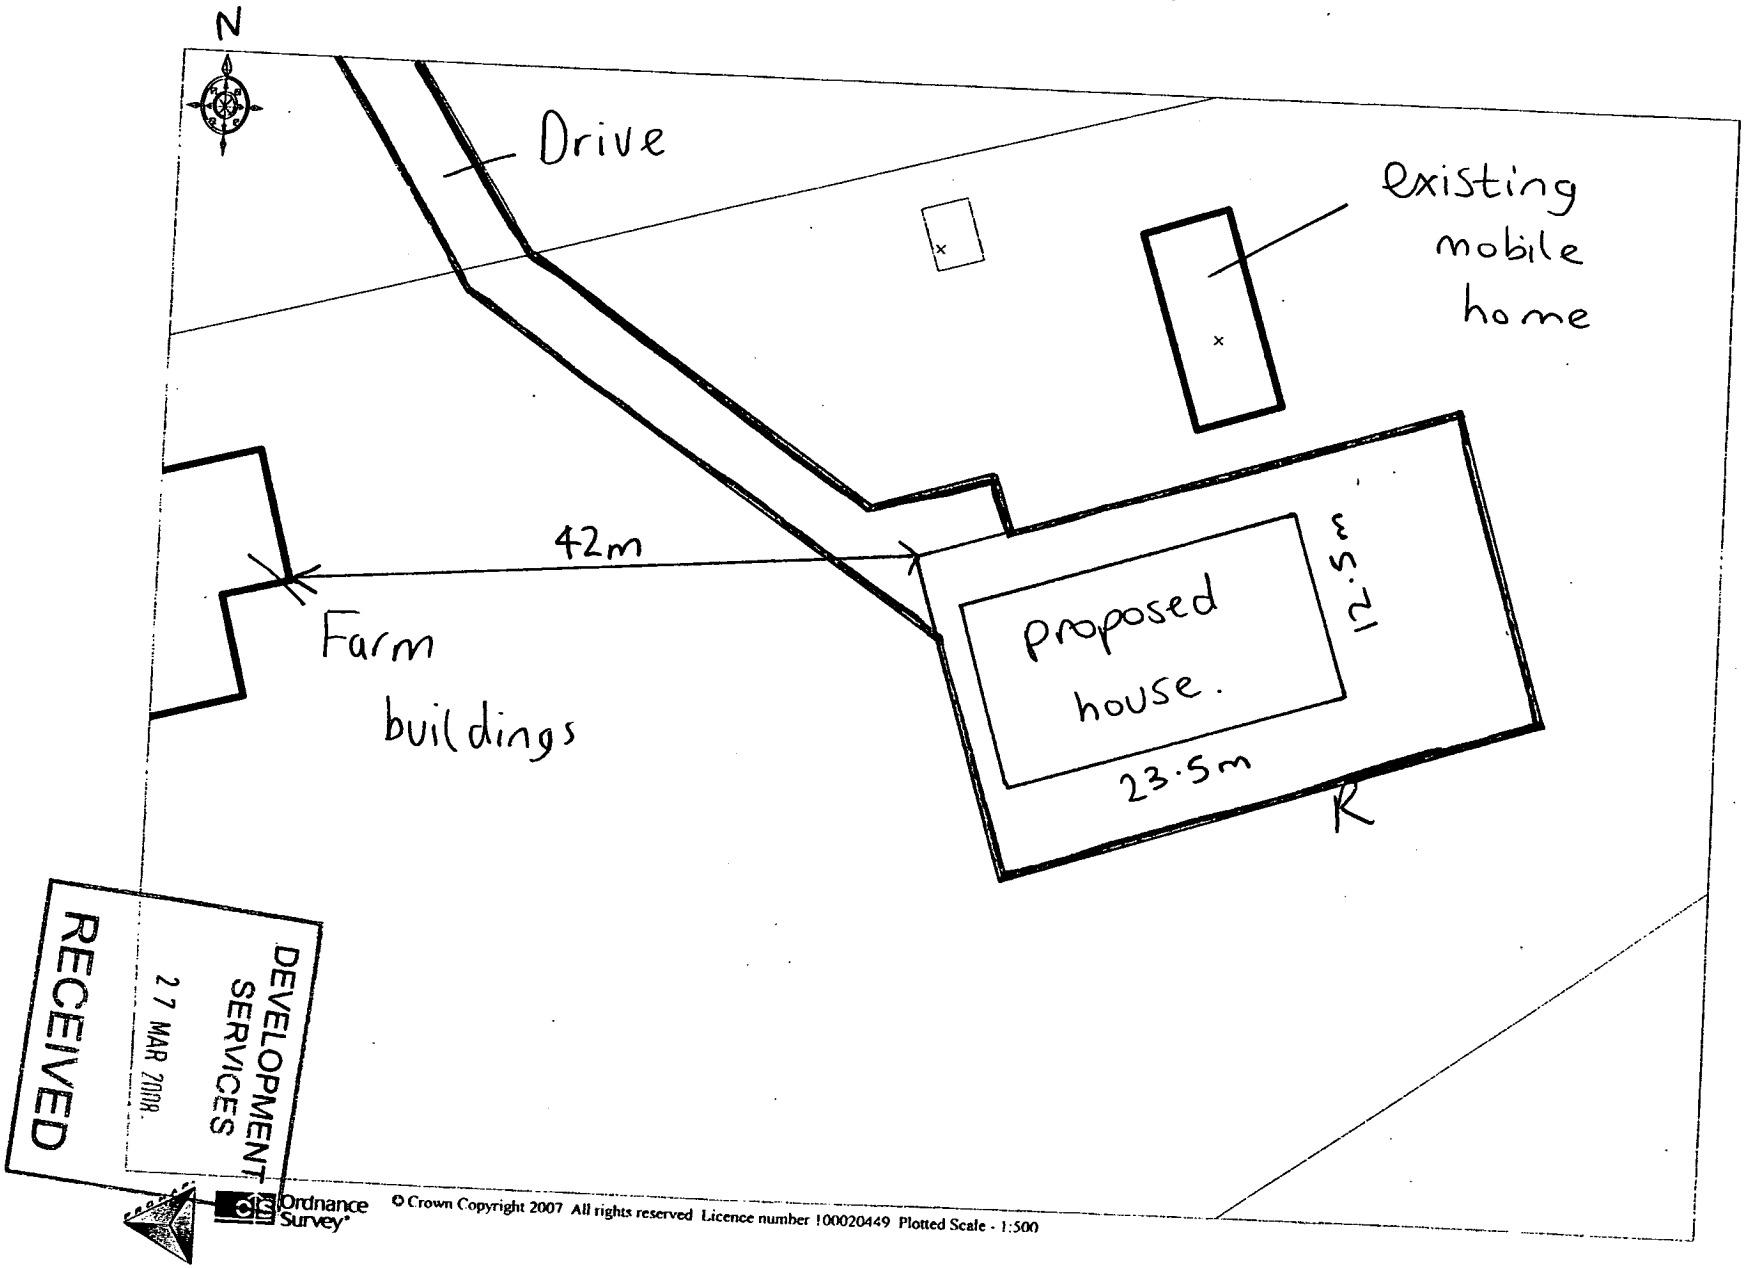

RECEIVED
DEVELOPMENT SERVICES
27 MAR 2008

© Crown Copyright 2007 All rights reserved Licence number 100020449 Plotted Scale - 1:500