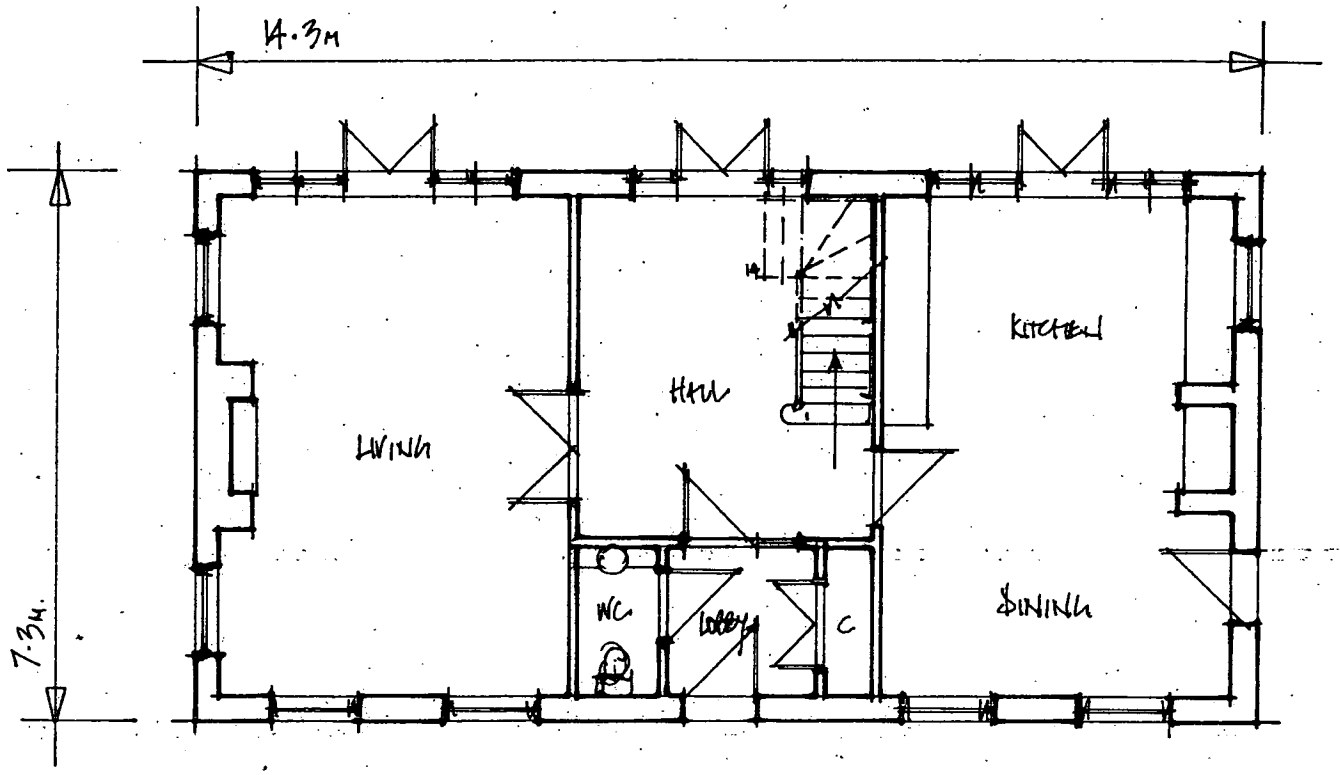

GROUND FLOOR (~~AREA~~ = 92M²)

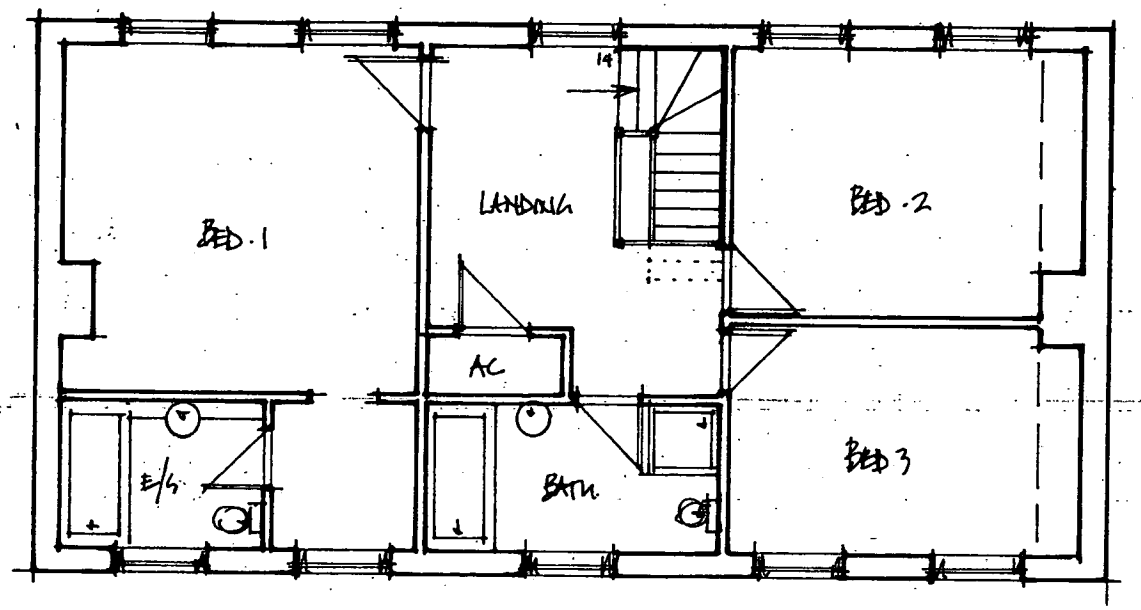

FIRST FLOOR (~~AREA~~ = 92M²)

DEVELOPMENT SERVICES
13 MAR 2008
RECEIVED

design PJT
4 OBS Cottage
Oldhurst Road
Wyton
Huntingdon
Cambridgeshire
PE28 2DU
studio > 01480 414580
mobile > 07977 474582
email > pat@pjtdesign.co.uk
www > www.pjtdesign.co.uk

Proposed Agricultural Dwelling
Ratcliffe House Farm
Ratcliffe House Lane
Ratcliffe Culey
Atherstone
Warks

Mr and Mrs Garland

Design Copyright - PJT Design 2008

Scale 1:100 Date 06/03/08 Drawn P J Tonks

Drawing Floor Plans

Drawing Number PJT08/GARDWE/001