All dimensions are approximate. In the event of a descrepancy between the drawn dimensions and written dimensions, the written dimension shall prevail. Due to local differences in building codes and regulations, and specific site conditions, these drawings may need to be altered by the builder to comply with such local codes and regulations, or site conditions.

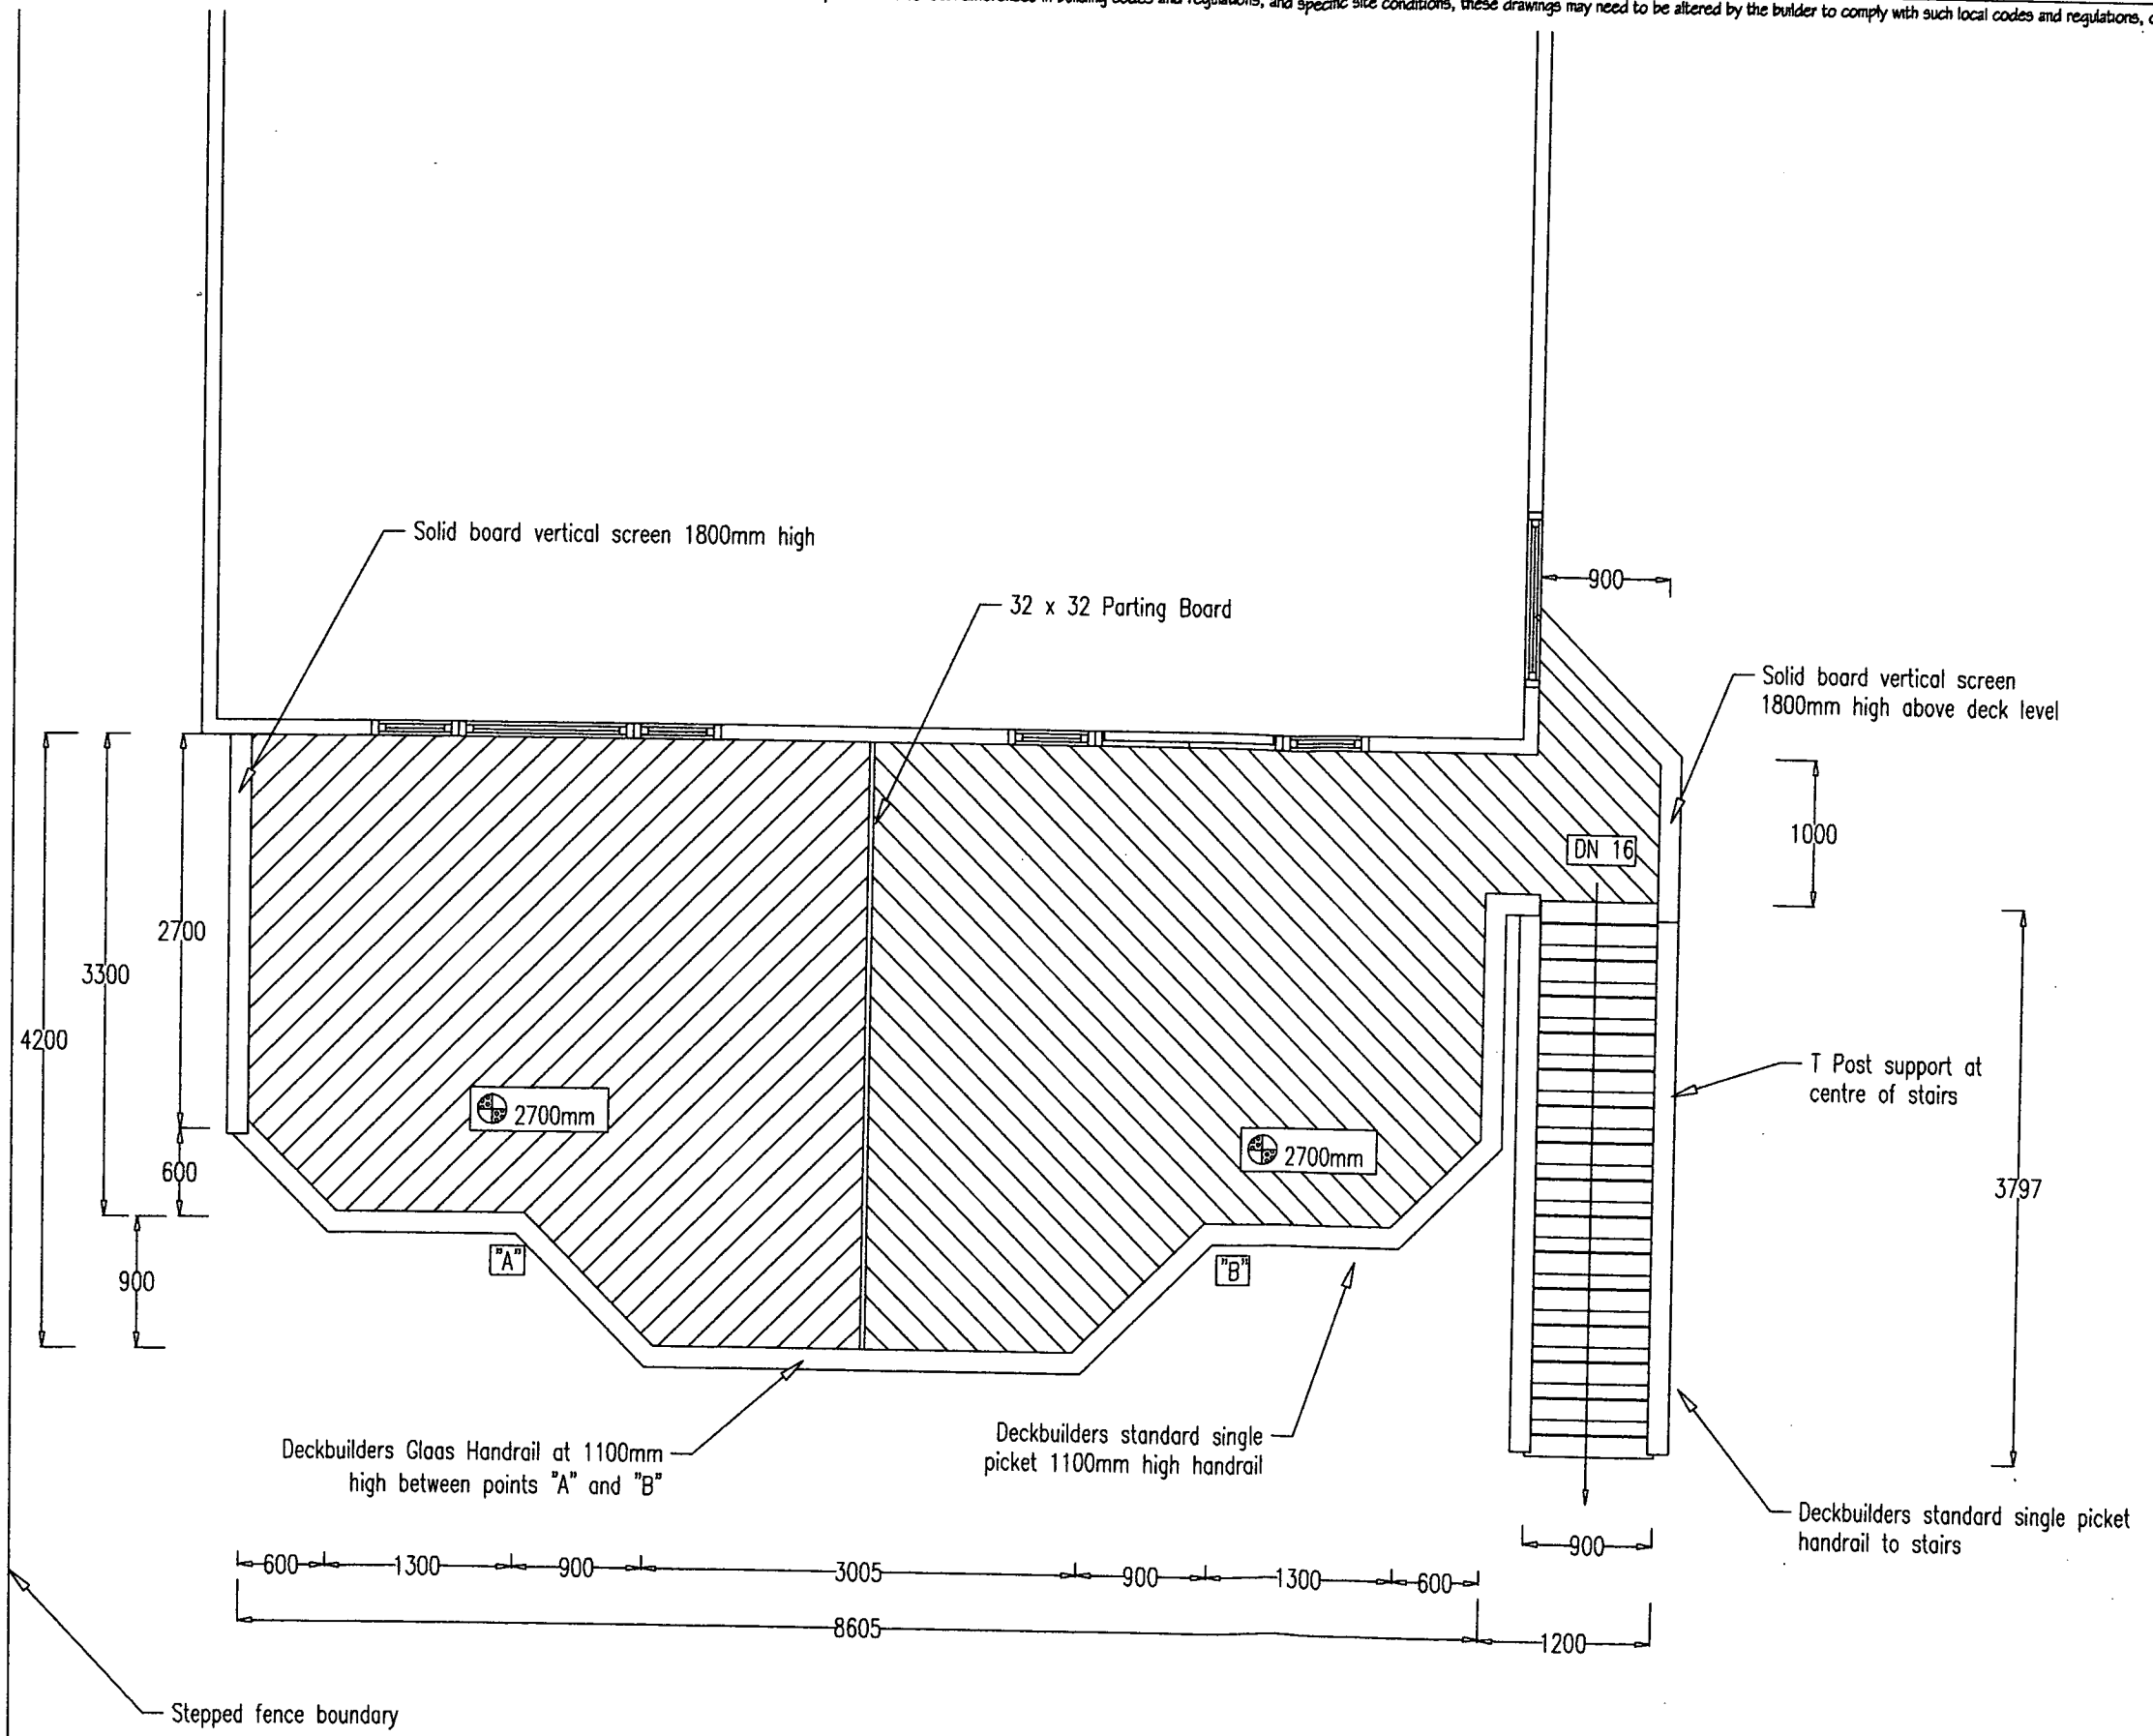

Copyright By DeckBuilders Limited
All Rights Reserved.
Unauthorised Duplication Is A Violation
Of All Applicable Laws.

Project Details

Name :	Mr Mrs Beck
Address :	34 Denis Road
	Burbage
	Leicester
	LE10 2LR
Designer :	Hamish Bowly
Contract No. :	6219 - Rev 3

Drawing Title:

Customer Plan View

Scale : 1:50 at A3

Date : 26-02-08

General Notes:

Denotes height of deck to the ground level below (TOD)

Smooth Profile Scandinavian Redwood Deckboards throughout.

Handrail 1100mm high above deck level as notated on plan

Demolition and removal of existing solid planter area by others prior to Deckbuilders crew an site

DEVELOPMENT SERVICES

0 3 MAR 2008

RECEIVED

Drafted By : HB

DeckBuilders (UK) Limited
The Firs, Hill
Pershore, Worcs. WR10 2JZ
[T] - +44 (0) 0845 370 7790
[W] - www.deckbuildersltd.co.uk

DECKBUILDERS