IF IN DOUBT ASK

REMOVE ALL SHARP EDGES

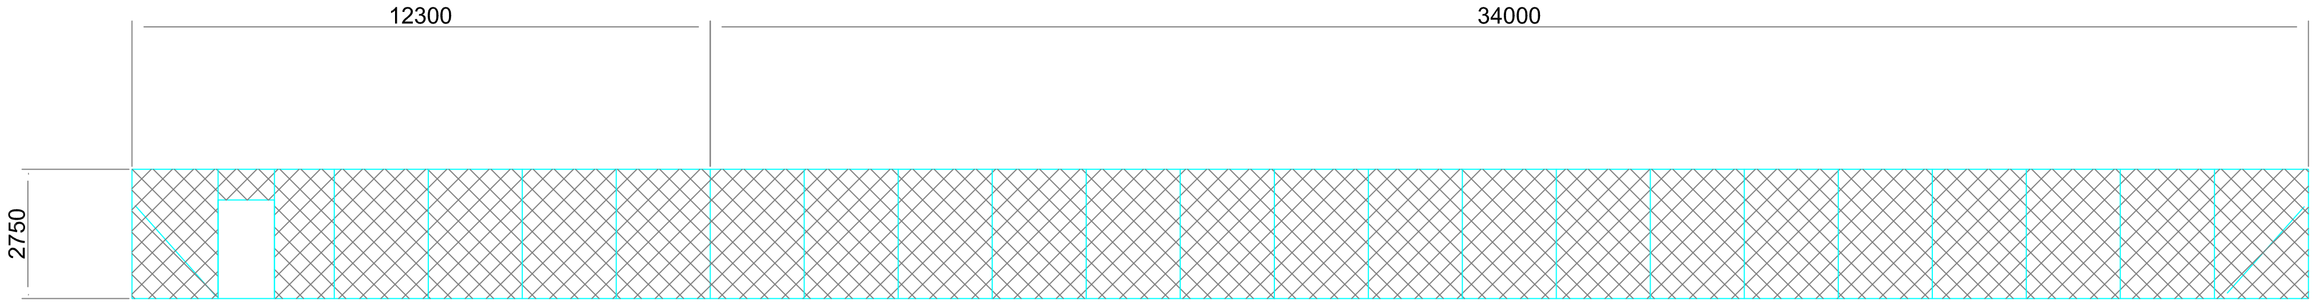

VIEW ON ARROW A

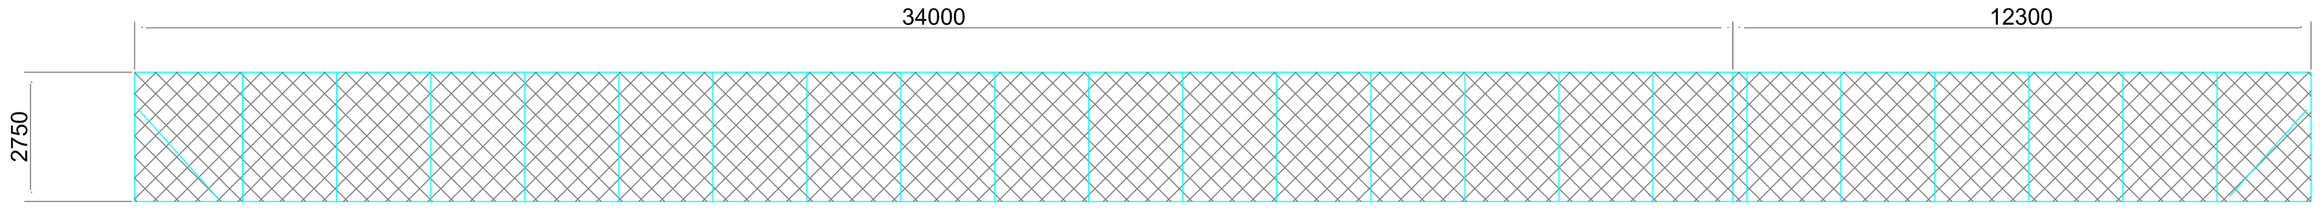

VIEW ON ARROW B

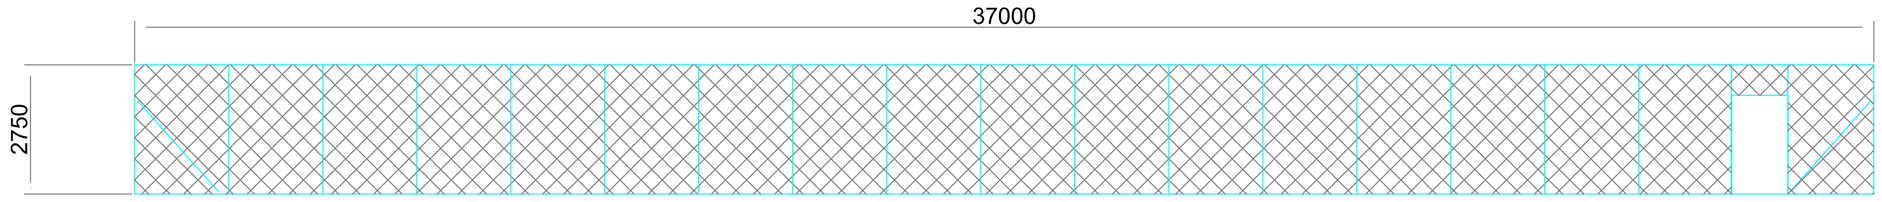

VIEW ON ARROW C

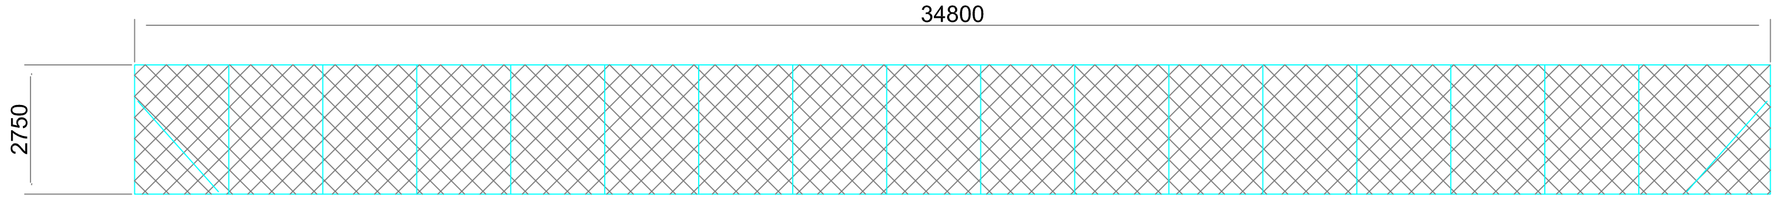

VIEW ON ARROW D

REV DESCRIPTION

This Drawing and the information upon it are the property of CTM SYSTEMS LTD. It may not be copied, duplicated or transmitted in any manner to others without the prior written consent of CTM SYSTEMS LTD.

A1

SCALE 1:100

PROJ 3 rd

DATE 21/07/10

DRAWN NJB

CHECKED

TITLE
TENNIS COURT EXTENSION
FENCING ELEVATIONS
DESFORD TENNIS CLUB

DRAWING No. SID 003

ISSUE A

CTM SYSTEMS
TELEPHONE: (01234) 355700
FAX: (01234) 351155
E-MAIL: do@ctm-systems.demon.co.uk