
Operational site edged red
Other Land edged blue
Landscape area edged and hatched green

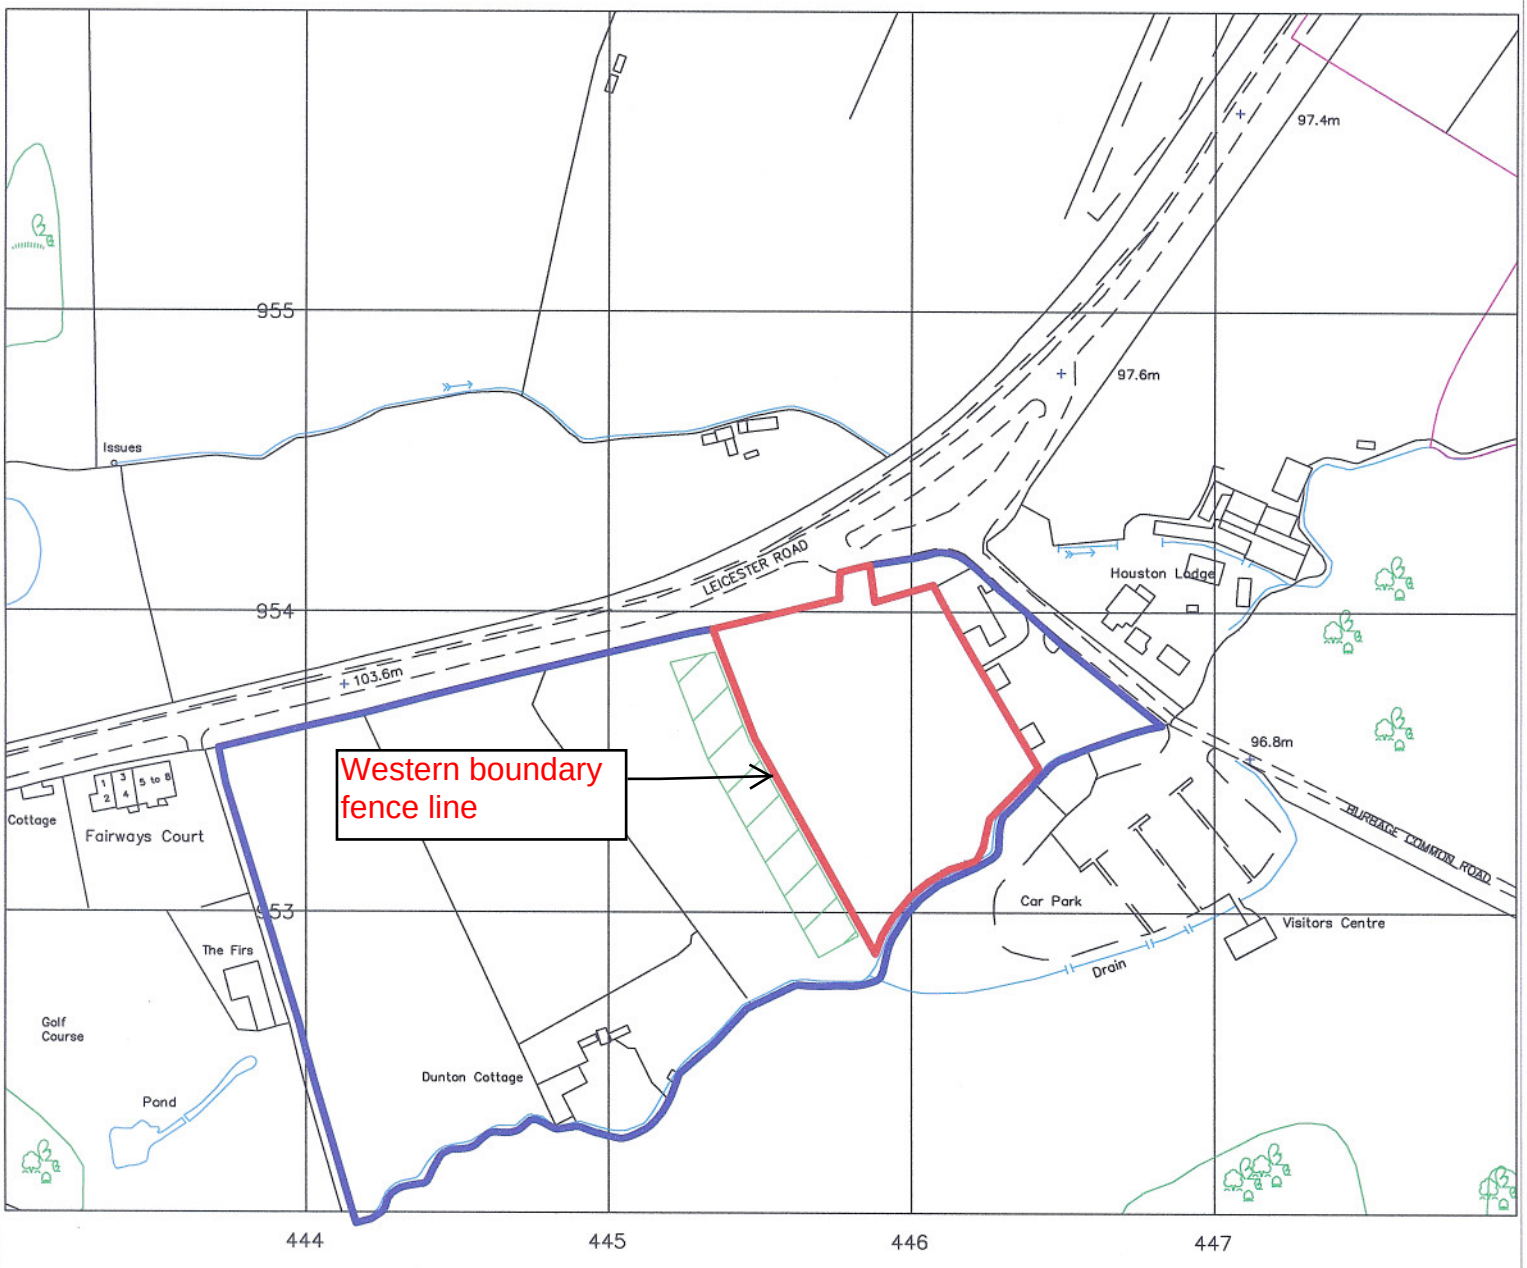

Reproduced from OS Digital Data
with the sanction of the Controller of
Her Majesty's Stationary Office
Crown Copyright Reserved
Licence No: ES 100004408

E Taylor Skip Hire & Recycling Ltd

TITLE
Site Location
Leicester Road
Hinckley

SIZE	DATE	DWG NO	REV
A4	Aug 2009	ETR/HIN/09/1A	

SCALE		SHEET
1/2500		1