



Front Elevation



Side Elevation

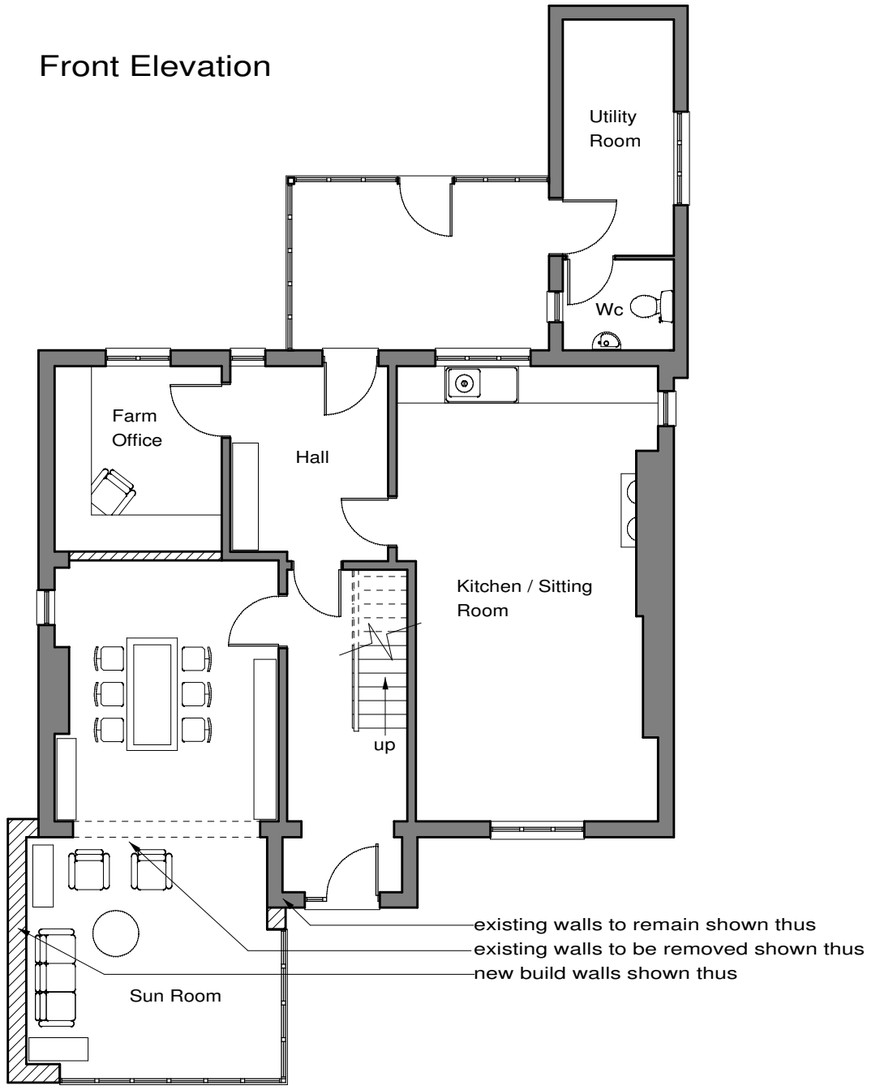

Ground Floor Plan

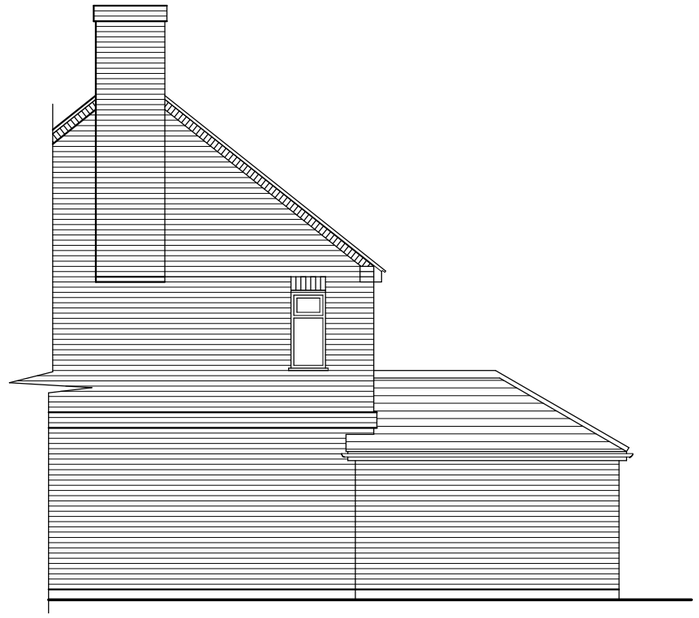

Side Elevation

S A V A G E H A Y W A R D

A R C H I T E C T S

19 Station Rd Hinckley, Leicstershire, LE10 1AW, 01455 635665, FAX- 01455 618971

Client	Mrs Jones		Drawing	Sketch Scheme One
Project	Extensions & Alterations The Yennards Farm Earl Shilton	Auth JEH Scale 1 : 100	Date June 2008 Job No 08 / 68	Drawing No 02 B

THIS DRAWING IS THE COPYRIGHT OF SAVAGE HAYWARD REPRODUCTION IN ANY FORM OF WHOLE OR PART IS FORBIDDEN WITHOUT PRIOR WRITTEN PERMISSION OF THE COPYRIGHT HOLDER DO NOT SCALE FROM DRAWING AND ONLY FIGURE DIMENSIONS ARE TO BE USED