


Location Plan

Site Address: **Hinckley Club For Young People, Green Towers, Richmond Road, Hinckley, LE10 0DZ**

Date Produced: **13-May-2024**

Scale: **1:1250 @A4**

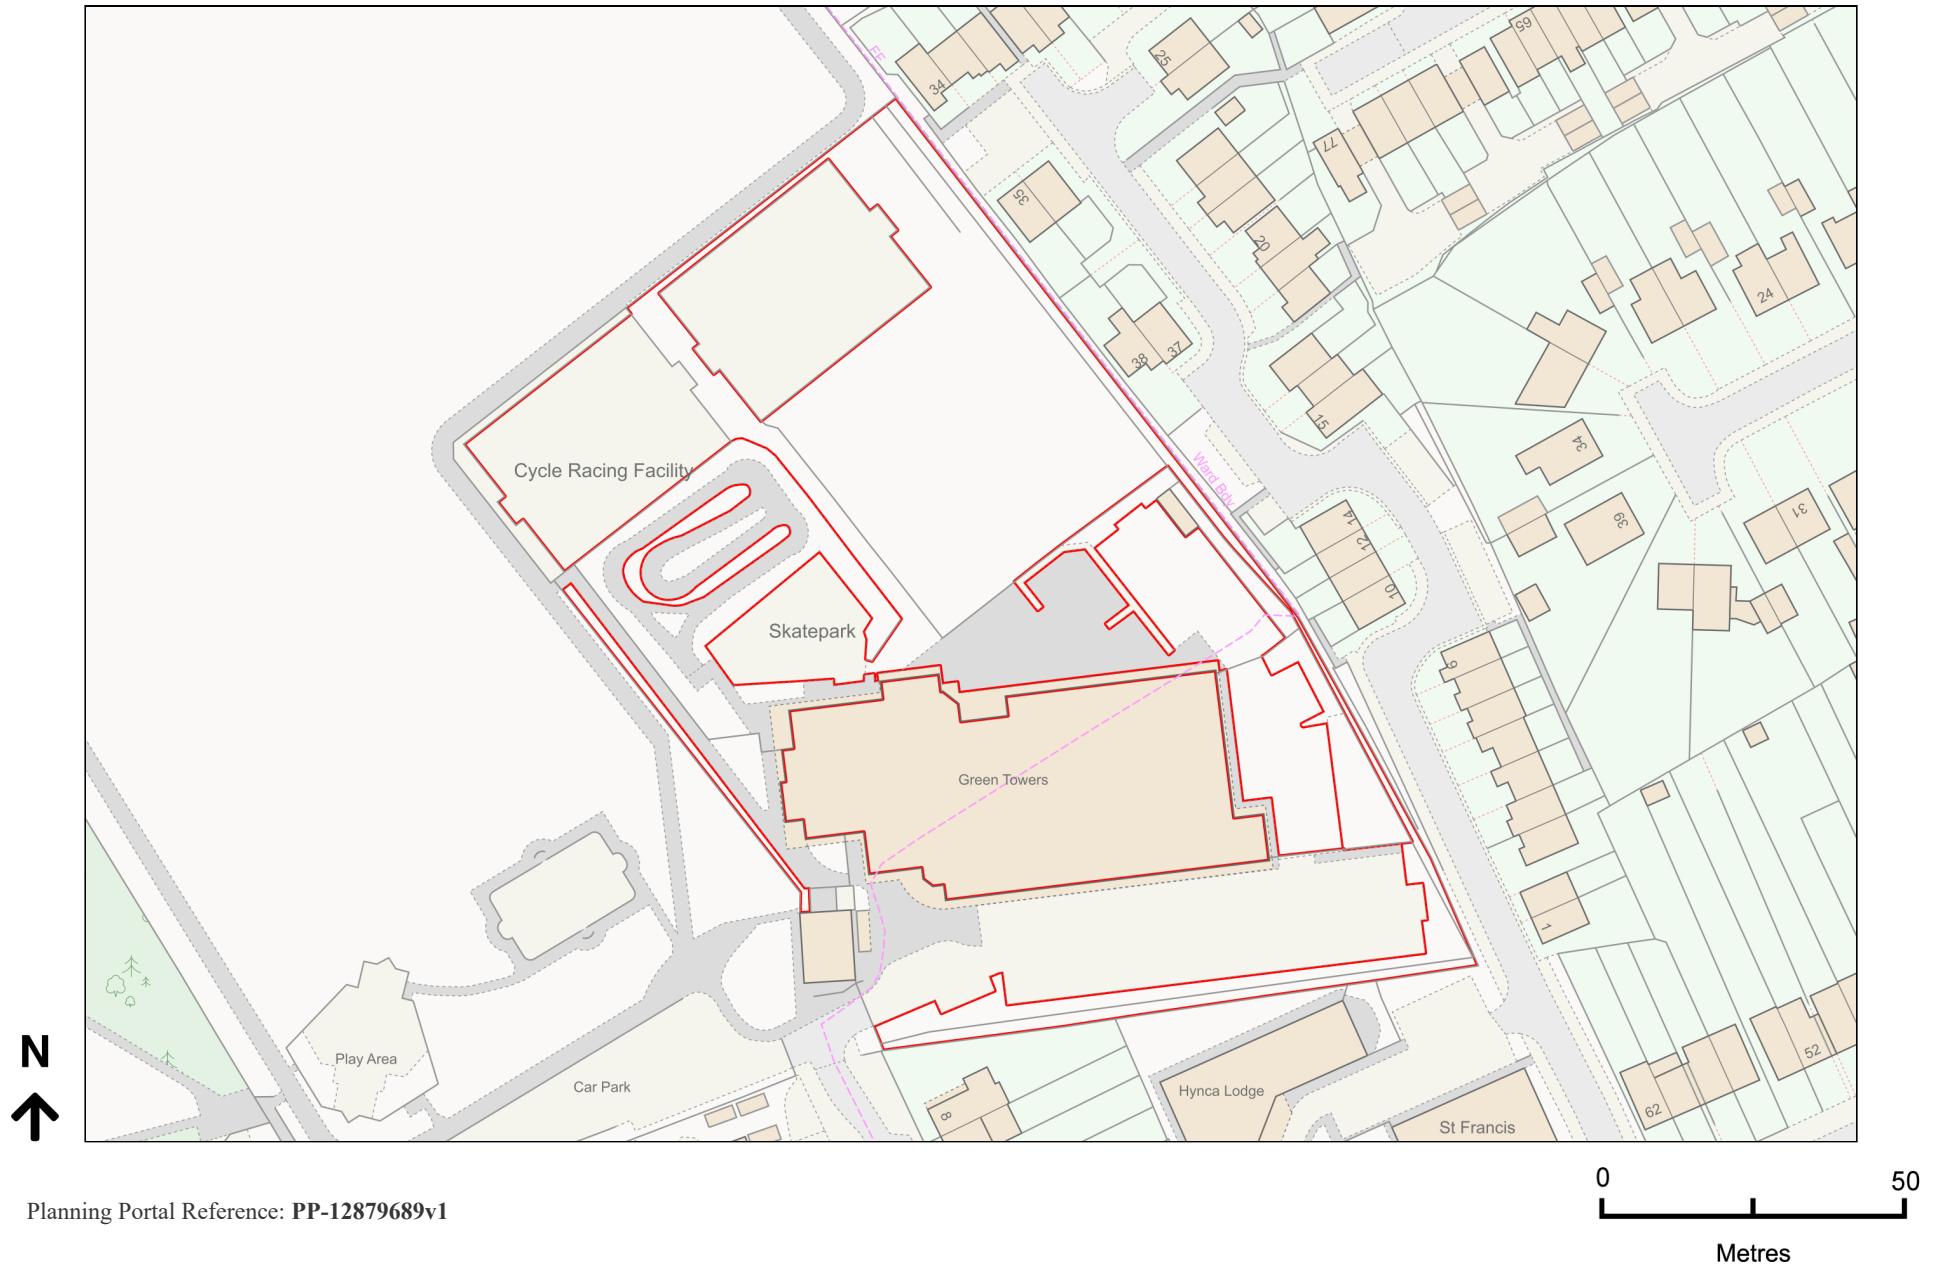

Planning Portal Reference: **PP-12879689v1**