


Proposed First Floor Plan

Any new windows double glazed 2pane over 2pane sash window unit in hardwood frame and feature sandstone sill
to match existing and all to Local Authority Conservation Officer approval.

New bespoke timber glazing bars in victorian style to lean–to to Local Authority Conservation Officer approval.

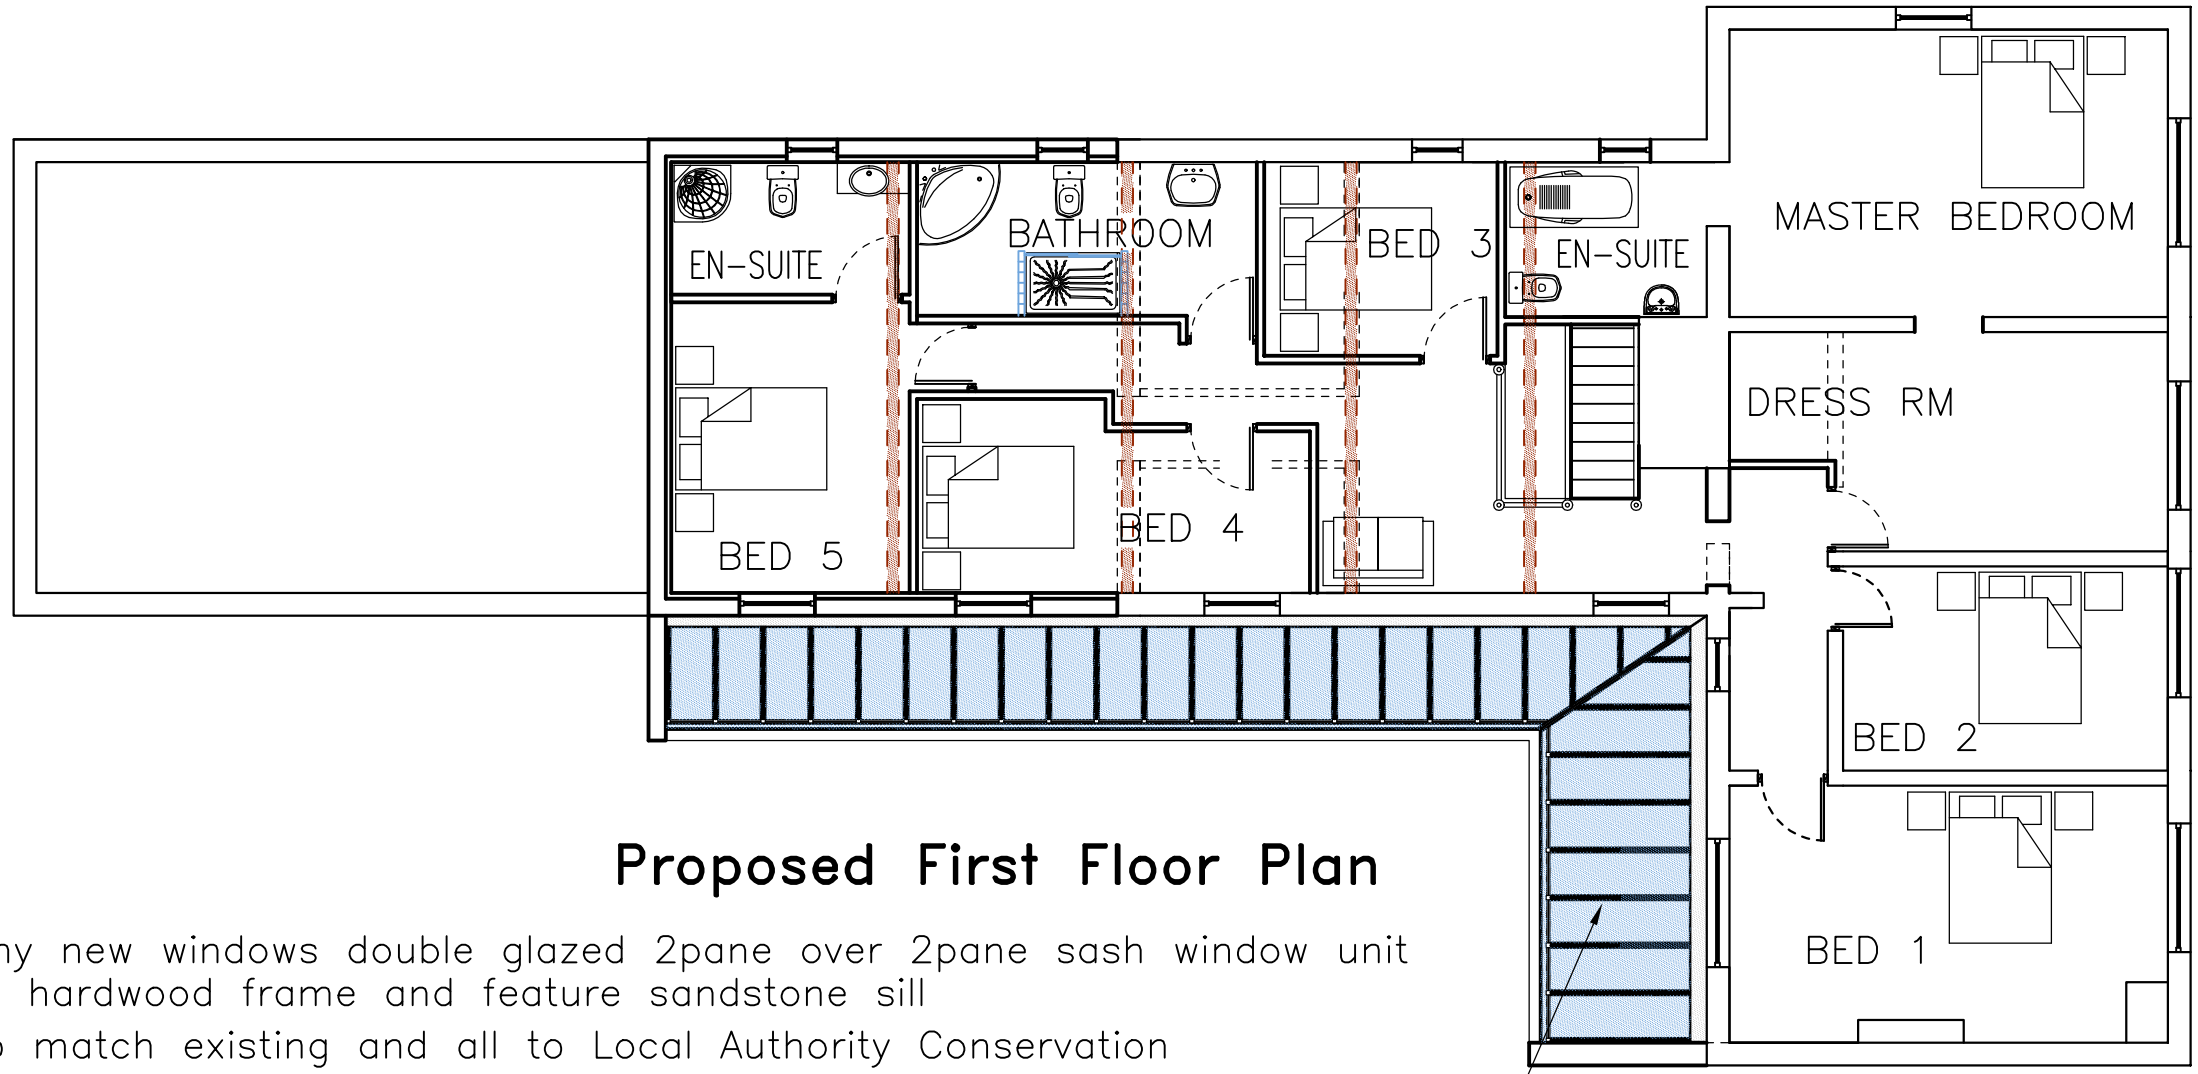

Cast iron rainwater goods

Reclaimed clay fired bricks hand picked for colour and laid in flemish bond to match ex. and with a lime based designation (iii) mortar mix all to Local Authority Conservation officer approval

Proposed Rear Elevation

Project: Proposed Extension & Alteration to, The Bulls Head, Main Street Desford. LE9 9GR

For Mr & Mrs M Peel

Title: Proposed Floor Plans and Elevations

Jonathan Burke
BEng(hons) CEng MIStructE MICE RMaPS
42 Woodland Road
Hinckley
Leicestershire. LE10 1JG
Tel. 01455 636404 jburke.consulting@btinternet.com

Drawn JB | Date 12–03–10

Checked

Scale 1:100 ● A3

Drawing Number 10557/P04B