


RESIDENTIAL DEVELOPMENT AT MANOR FARM, NORTON JUXTA TWYCROSS.


The Builder is to check and verify all buildings and site dimensions, levels and sewer invert levels prior to commencement of work.
Do not scale off this drawing, work to figured dimensions only.
This drawing must be read and checked with all structural and relevant specialist drawings.
The Builder is to comply in all respects with the current Building Regulations and latest Codes of Practice.



BARN A & B ELEVATION - facing access to rear. Scale 1/100.

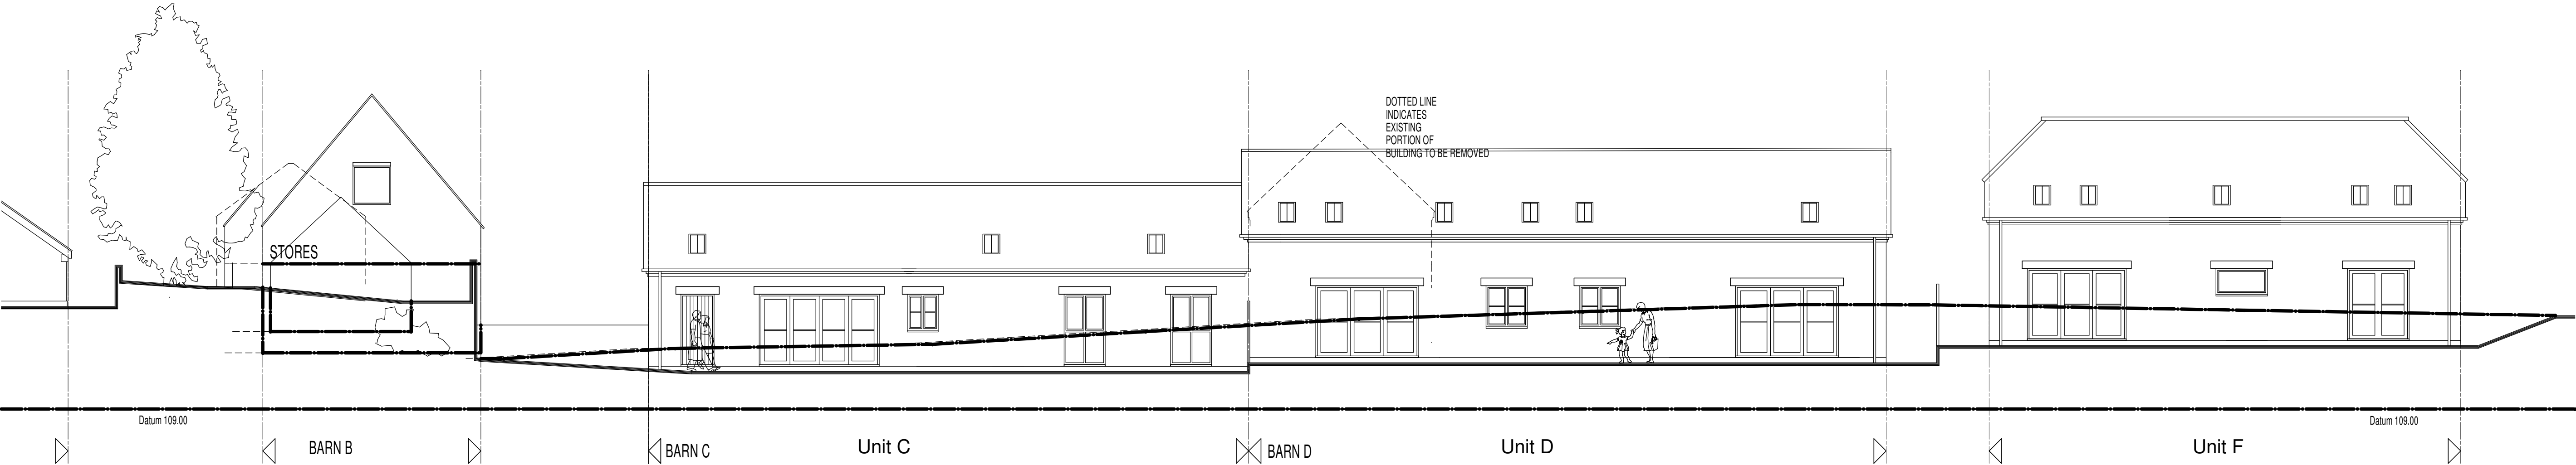

Units B, C, D and F Facing Garden (South)

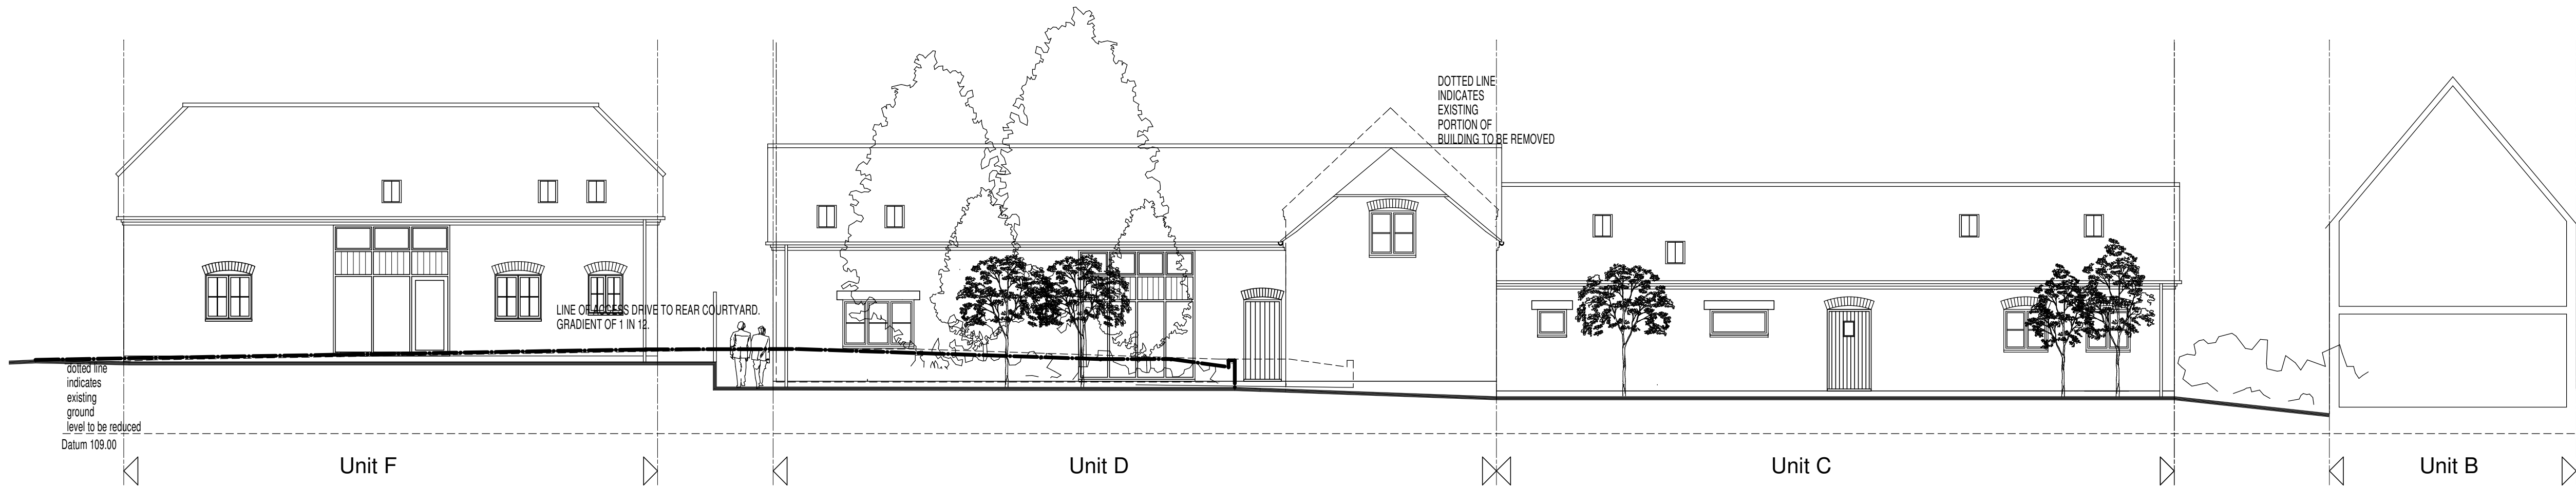

BARN C, D & F ELEVATION FACING COURTYARD. Scale 1/100.

Rev.A: Additional information added. Dec.13
Rev.B: Elevational changes. June 21
Rev.C: Elevational changes. Aug. 21
Rev.D: Minor changes. Feb. 24

BAILEY DESIGN LIMITED
ARCHITECTURAL, PLANNING & DEVELOPMENT CONSULTANTS
43a MITCHELLS COURT LOWER GUNGATE TAMWORTH
STAFFORDSHIRE B79 7AS Tel 01827 314962
Email action@baileydesign.ltd.uk

**RESIDENTIAL DEVELOPMENT AT
MANOR FARM, WOOD LANE,
NORTON JUXTA TWYCROSS.**

PROPOSED ELEVATIONS 2 of 3.

SCALE	DATE	DRAWN	JOB No.
1/100.	Sept. 13	tb.	9161.11

copyright of this drawing and of work executed from it remain the property of BD Ltd.