



RESIDENTIAL DEVELOPMENT AT MANOR FARM, NORTON JUXTA TWYCROSS.


The Builder is to check and verify all buildings and site dimensions, levels and sewer invert levels prior to commencement of work.
Do not scale off this drawing, work to figured dimensions only.
This drawing must be read and checked with all structural and relevant specialist drawings.
The Builder is to comply in all respects with the current Building Regulations and latest Codes of Practice.

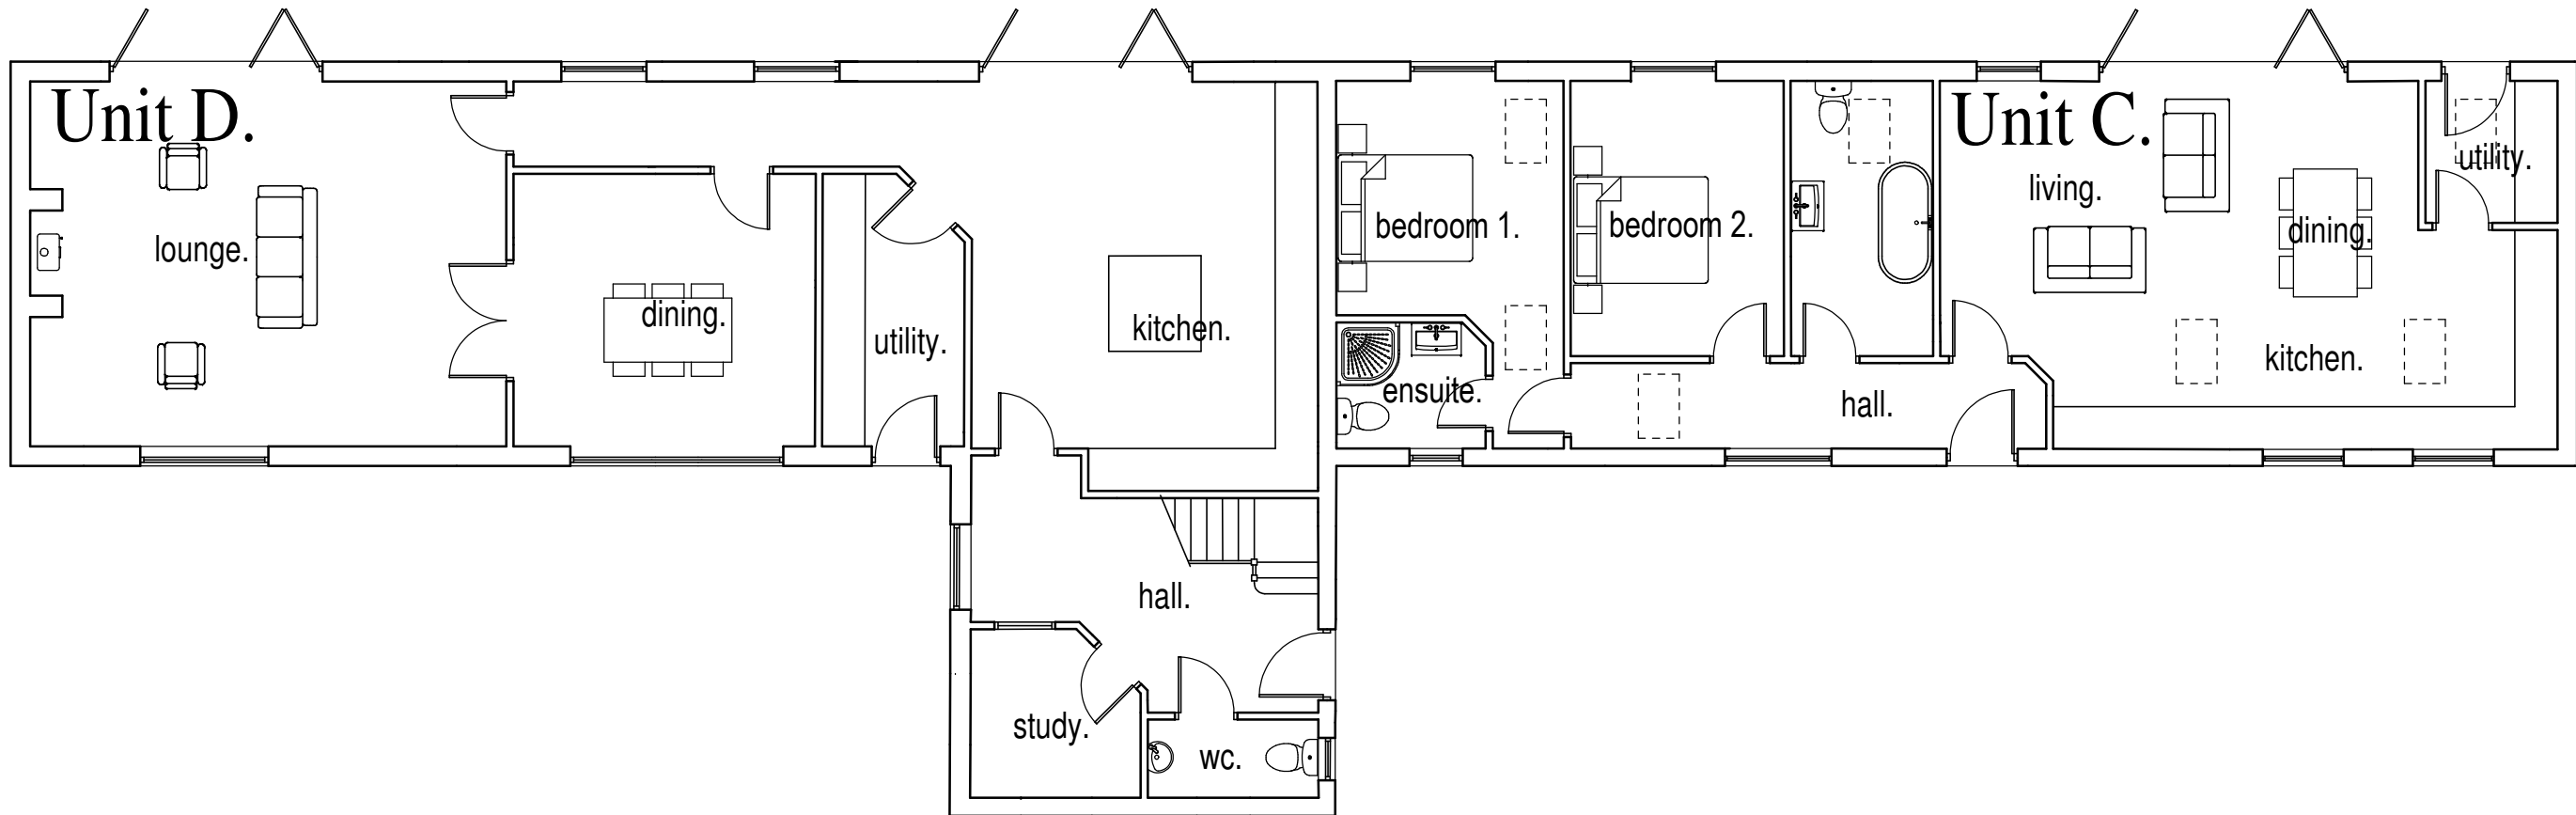


Proposed Ground Floor Plan.
Scale 1/100.

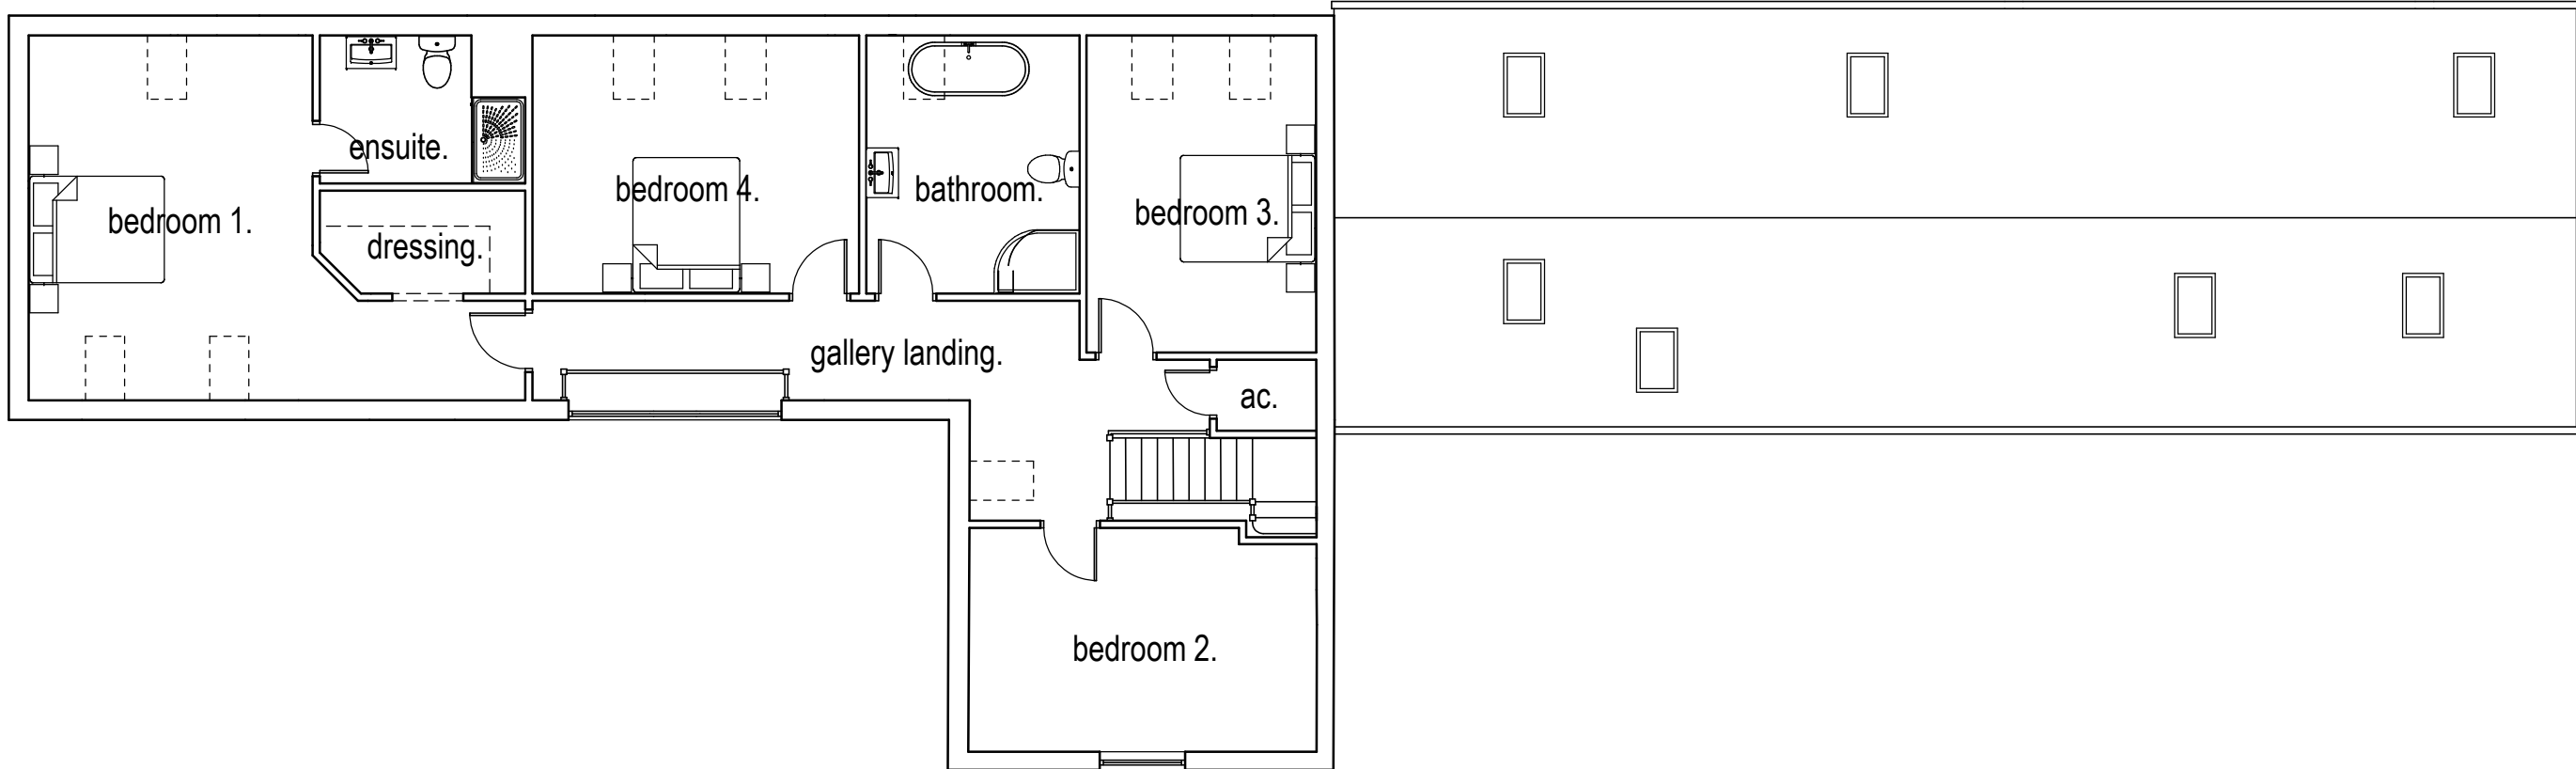

Proposed First Floor Plan.
Scale 1/100.

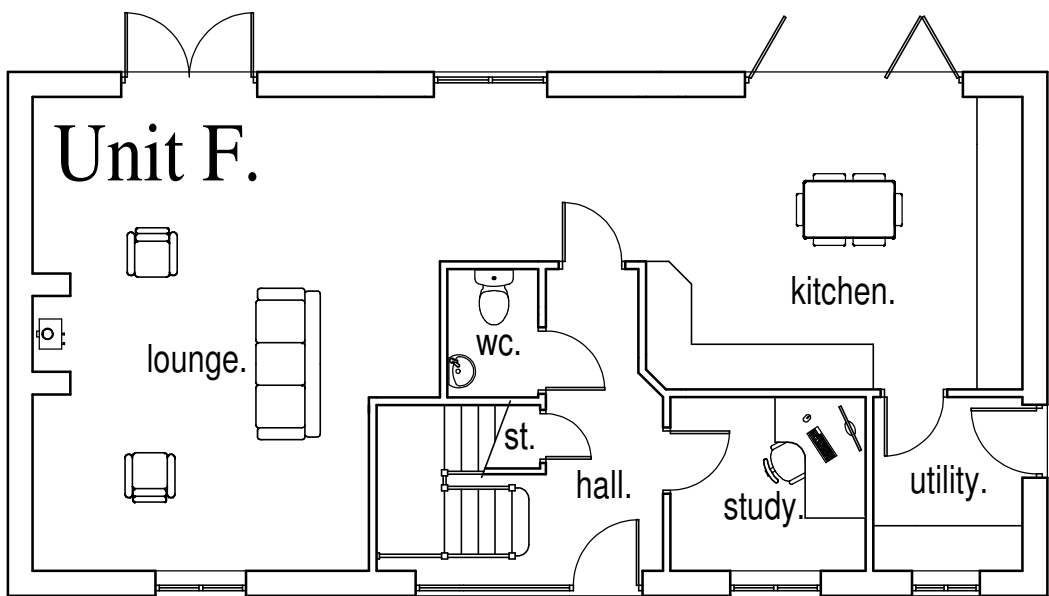

Proposed Ground Floor Plan.
Scale 1/100.

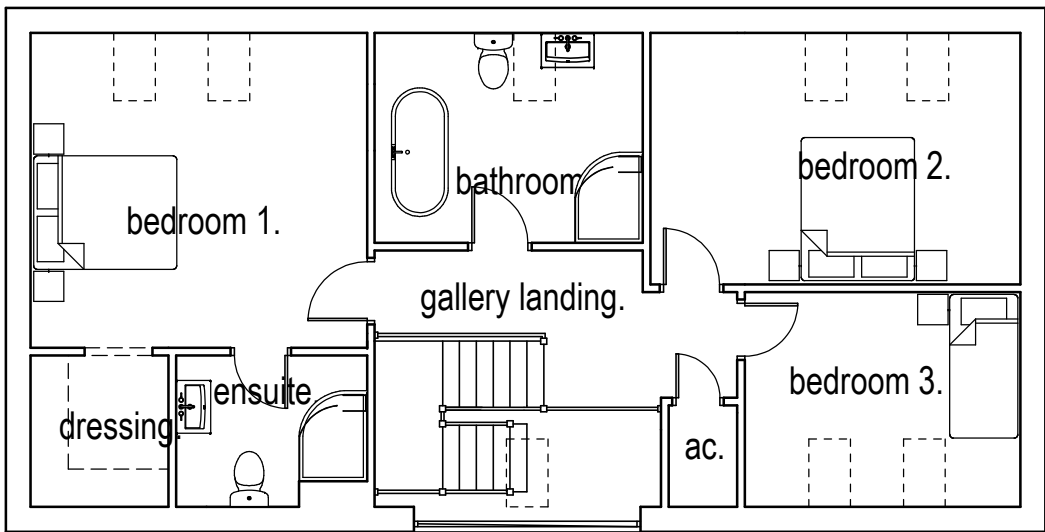

Proposed First Floor Plan.
Scale 1/100.

revisions		JOB No.
No.	Description	Date
A.	Cart hovel increased to 6m x 6m.	19/05/21.
B.	Layout changes.	28/06/21.
C.	Minor changes.	12/08/21.
D.	Minor changes.	06/02/24.

BAILEY DESIGN LIMITED
ARCHITECTURAL, PLANNING & DEVELOPMENT CONSULTANTS
43a MITCHELLS COURT LOWER GUNGATE TAMWORTH
STAFFORDSHIRE B79 7AS Tel 01827 314962
Email action@baileydesign.ltd.uk

**RESIDENTIAL DEVELOPMENT AT
MANOR FARM, WOOD LANE,
NORTON JUXTA TWYCROSS.**

FLOOR PLANS - Plots C, D & F.

SCALE	DATE	DRAWN	JOB No.
1/100.	Nov. 20	tb.	9582.14