

The Builder is to check and verify all buildings and site dimensions, levels and sewer invert levels prior to commencement of work.

Do not scale off this drawing, work to figured dimensions only.


This drawing must be read and checked with all structural and relevant specialist drawings.

The Builder is to comply in all respects with the current Building Regulations and latest Codes of Practice.




Datum 109.000

Units F North Elevation, Facing Court Yard

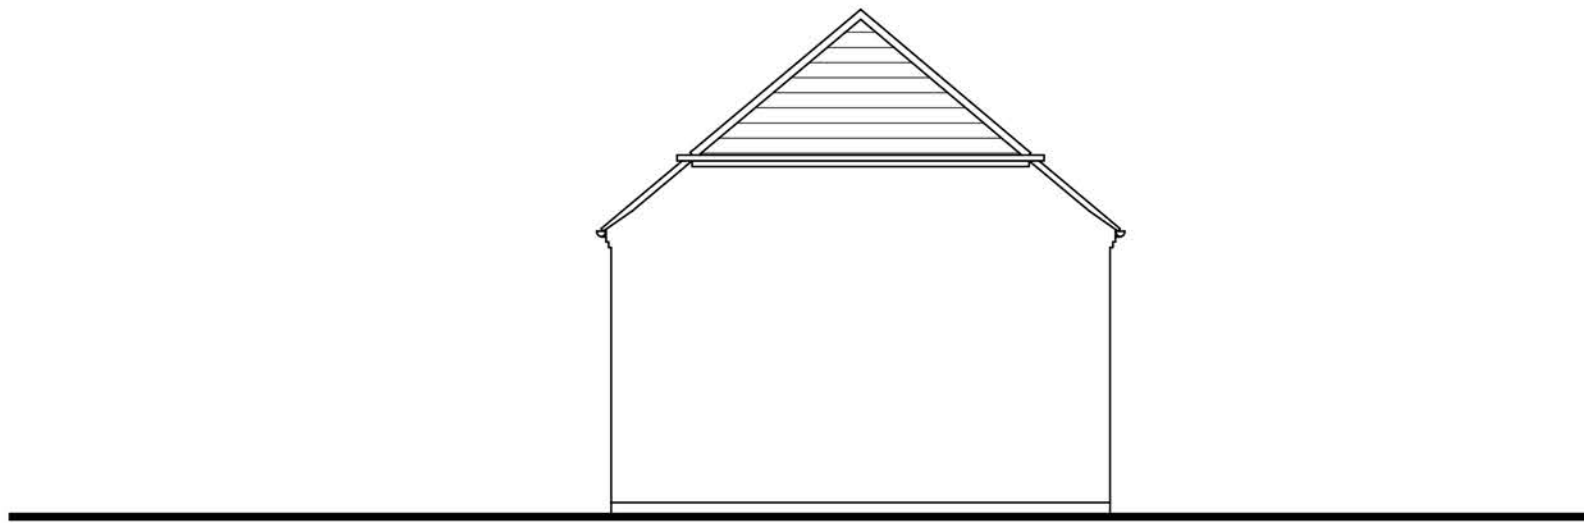


Units F East Elevation

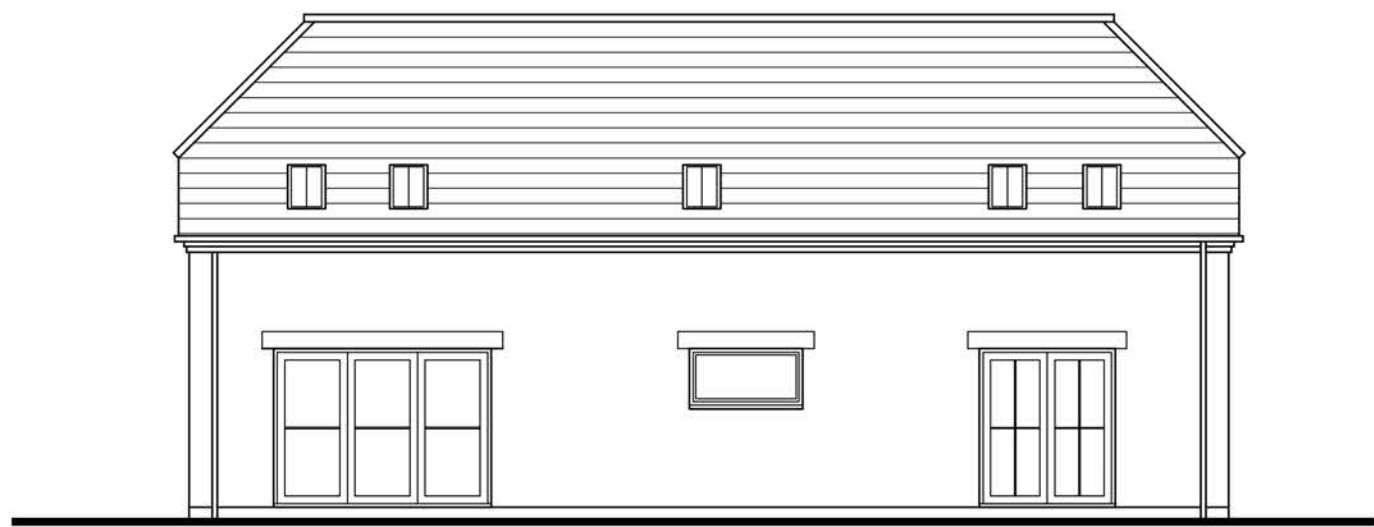


Datum 109.000

Units F South Elevation, Facing Garden

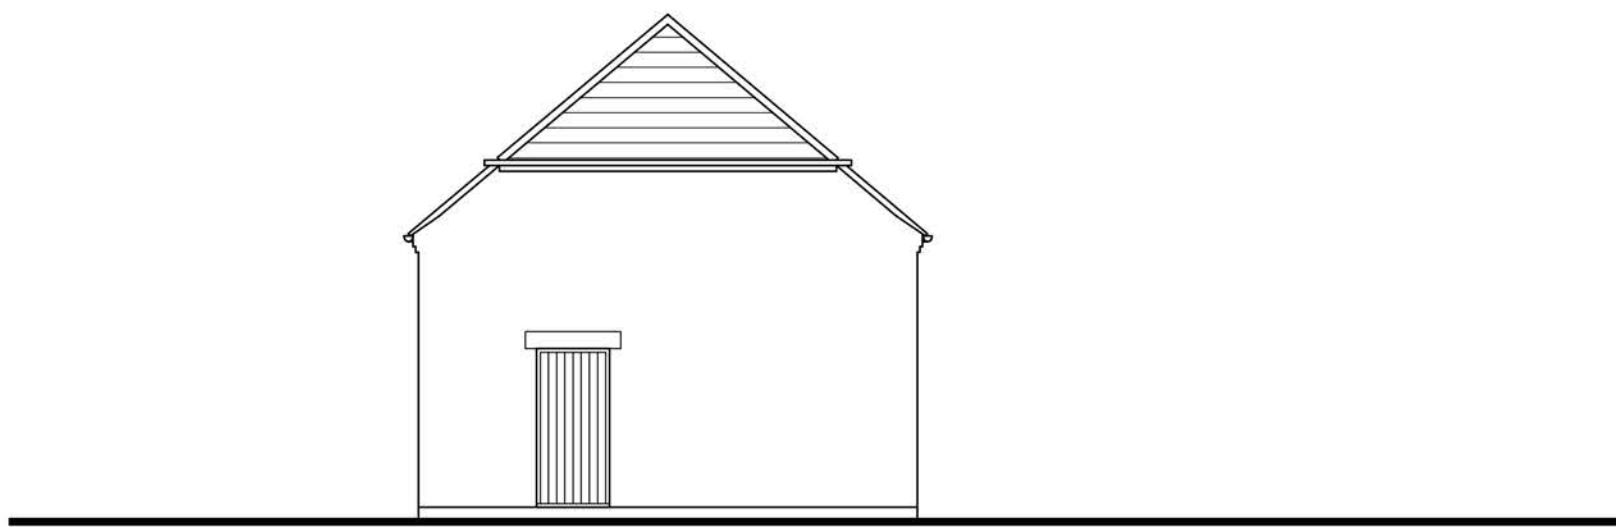


Units F West Elevation

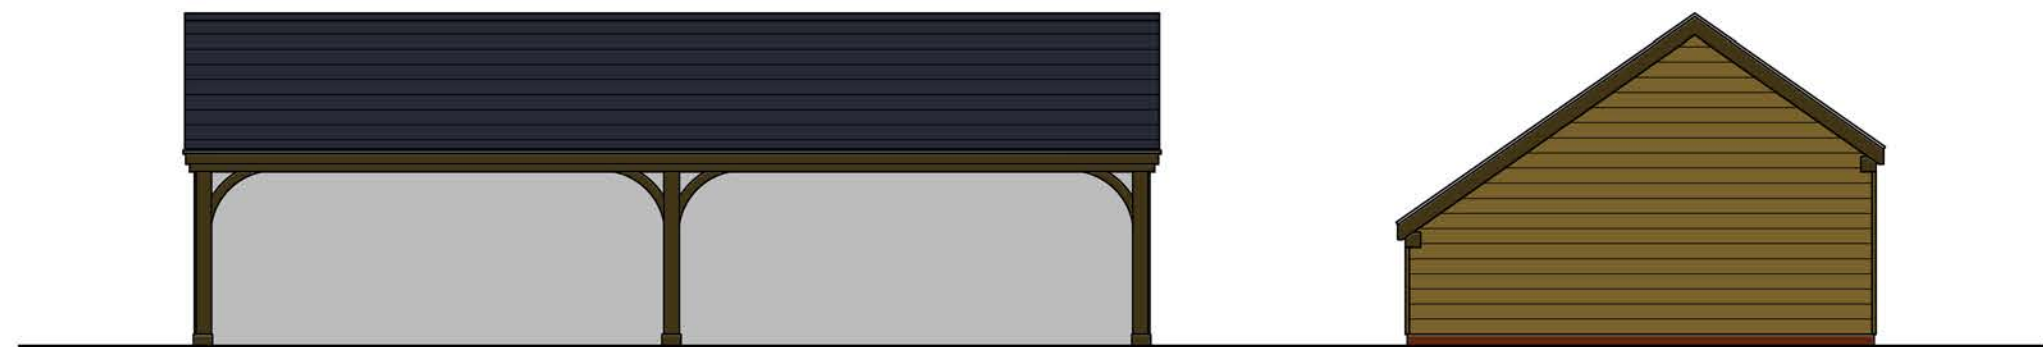


Datum 111.000

West Elevation

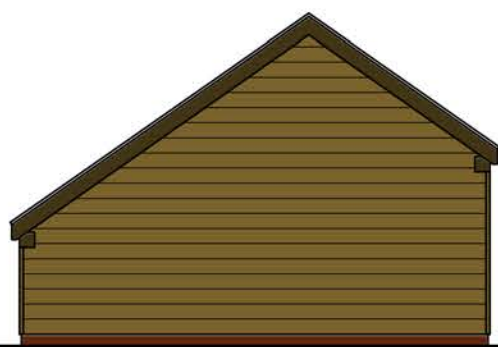


North/South Elevation

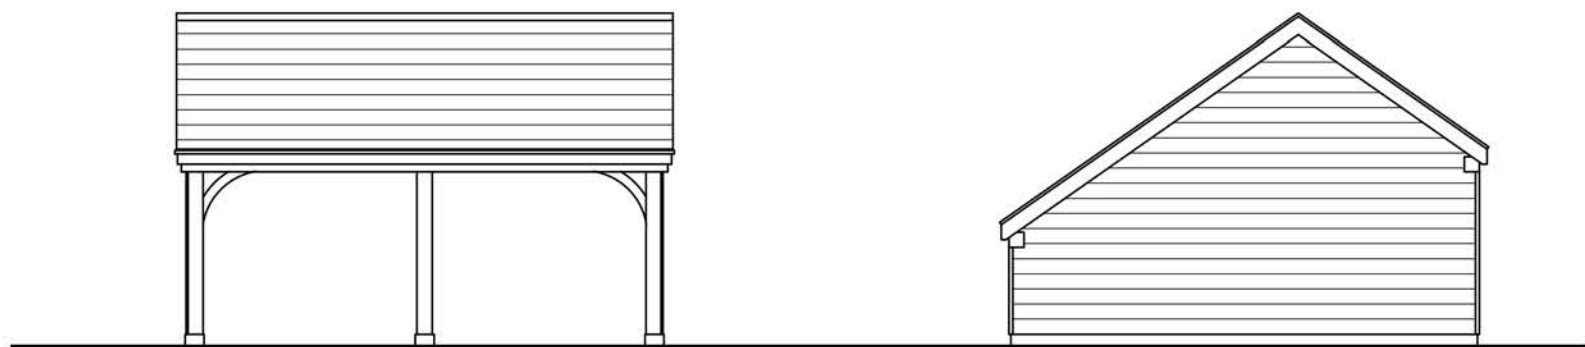

Datum 110.000


South Elevation

East/West Elevation

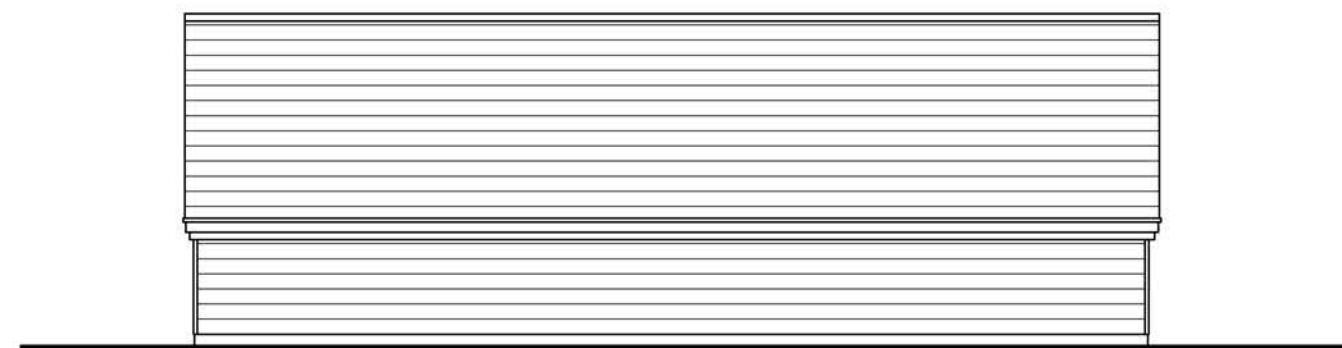


Datum 111.000

East Elevation

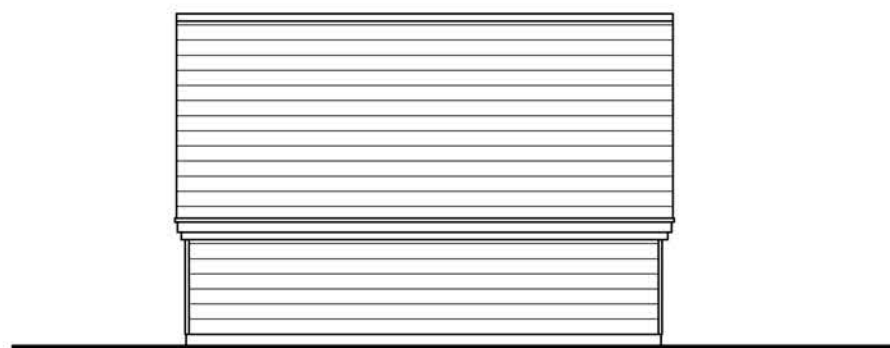


Datum 110.000

North Elevation

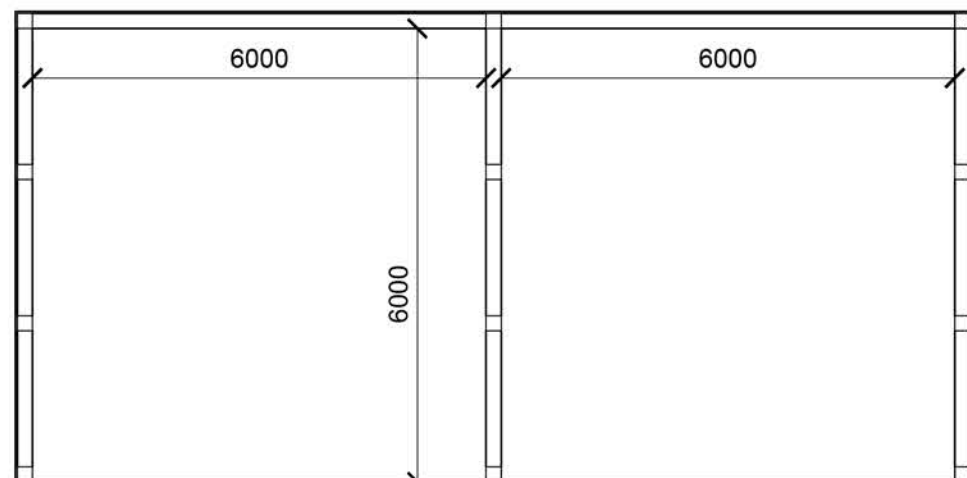

Plan
Cart Hovel to Units C & D

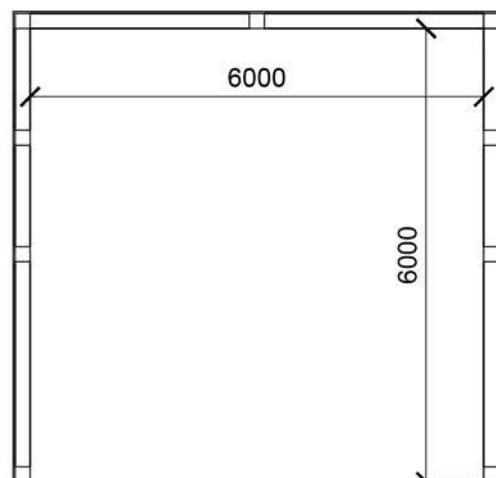

Plan
Cart Hovel to Units E & F

revisions

No.	Description	Date
A	Elevation changes	29.06.21
B	Unit F elevation changes	18.08.21
C	North and South amended Unit F	08.09.21
D	Unit F North Elevation amended	17.01.24

BAILEY DESIGN LIMITED

ARCHITECTURAL, PLANNING & DEVELOPMENT CONSULTANTS

43a MITCHELLS COURT LOWER GUNGATE TAMWORTH

STAFFORDSHIRE B79 7AS Tel: 01827 314962

Email: tim@baileydesign.ltd.uk

RESIDENTIAL DEVELOPMENT AT
MANOR FARM, WOOD LANE,
NORTON JUXTA, TYCROSS.

PROPOSED ELEVATIONS - Units F and
Cart Hovels to Units C, D & E

SCALE	DATE	DRAWN	JOB No.
1:100 @ A1	Nov 20	ae.	9582.16D

Copyright of this drawing and of work executed from it remain the property of BD Ltd.