


DATE: 22/4/25.

PAID 40: 24/0805/PA.

 RE-PAVING of
INDOOR RIDING ARENA:

 ADDITIONAL PAVING TO
RE-IMPROVE TREE SCREEN:

 EXISTING TREE SCREEN:

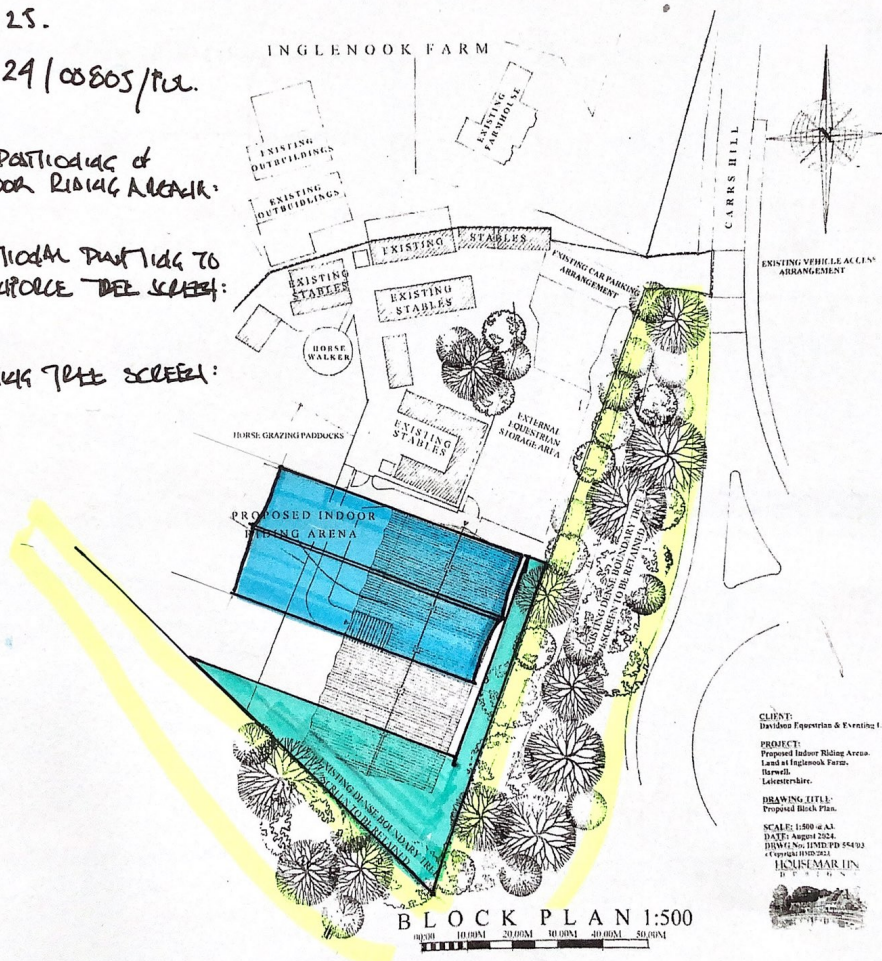

CLIENT:
Davidson Equestrian & Training Ltd.

PROJECT:
Proposed Indoor Riding Arena.
Land at Inglenook Farm,
Barwell,
Leicestershire.

DRAWING TITLE:
Proposed Block Plan.

SCALE: 1:500 @ A3.
DATE: August 2024.
DRAWING NO.: 1502-FB 054/03
© Copyright 1990-2024

