




FW Details			
Reference	FW08	2,000	FW09
Pipework CL	103,325		103,550
Pipework IL	103,725		103,210
Pipework Details		100mm Dia. L-31.878m Fall:1.25	107,420
Pipework Structural Details	Vitrified Clay or PVC		
	Type S Bedding		

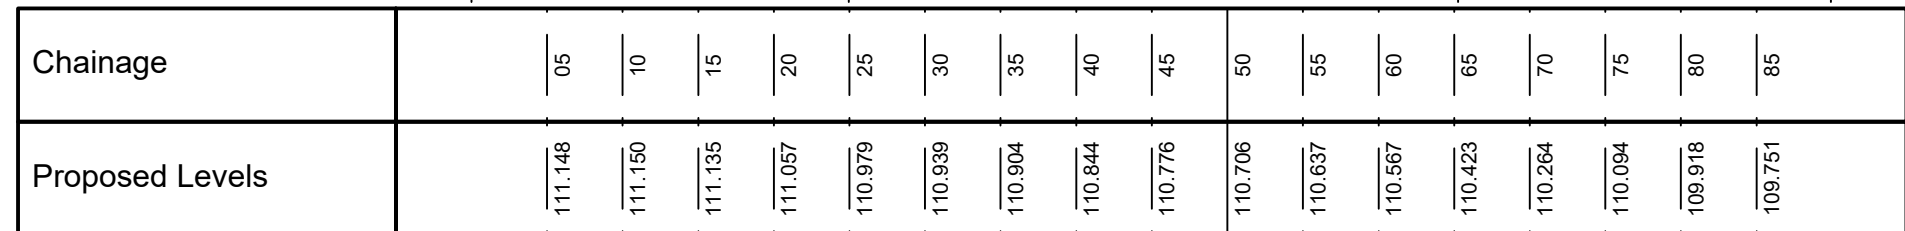


FW Details								
Reference		FW1/8	3.000	FW19	3.001	FW20	3.002	FW21
Pipework CL		111.185		110.970		110.525		109.620
Pipework IL		109.200		108.885		108.380		108.275
Pipework Details			100mm Dia. L-24.224m Fall-1:77		100mm Dia. L-40.292m Fall-1:80		150mm Dia. L-23.927m Fall-1:11	
Pipework Structural Details	Vitrified Clay or PVC							
	Type S Bedding							

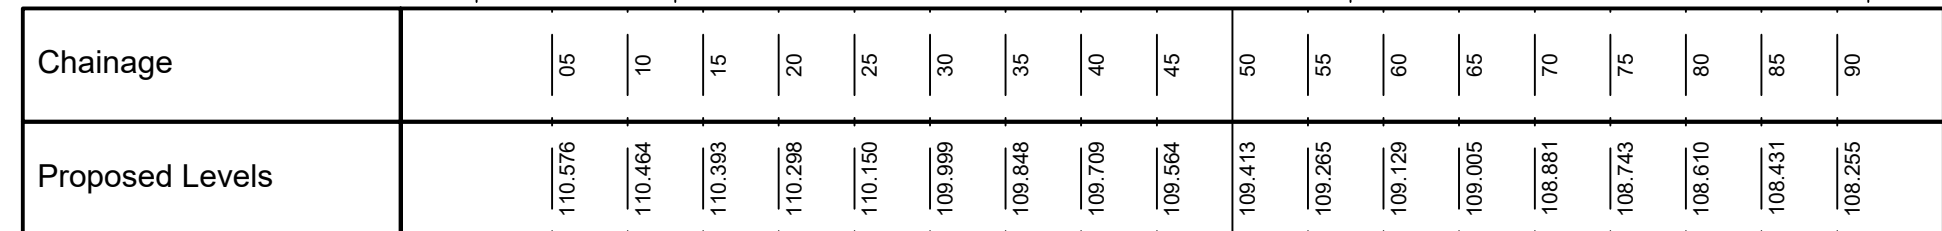


FW Details								
Reference		FW27	4.000	FW30	4.001	FW38	4.002	FW41
Pipework CL		110.675		110.520		109.235		108.220
Pipework IL		108.810	110.650	108.600		100.790	108.790	105.480
Pipework Details		100mm Dia. L-12.384m Fall-1.77		150mm Dia. L-45.067m Fall-1.24			150mm Dia. L-33.088m Fall-1.28	
Pipework Structural Details		Verified Clay or PVC						
		Type S Bedding						

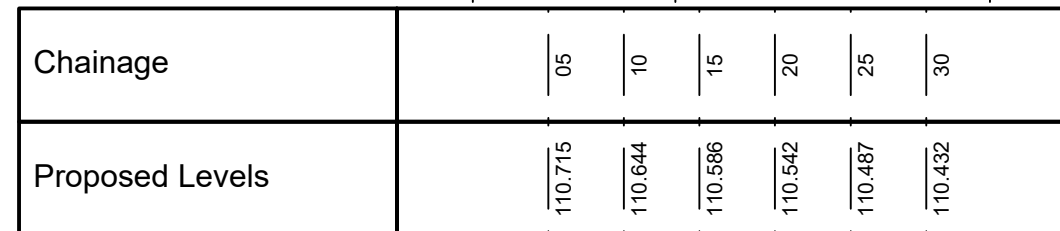


FW Details						
Reference		FW28	5000	FW20	5001	FW03
Pipework CL		108.075		110.540		110.520
Pipework IL		108.075	108.915	108.915		108.650
Pipework Details		100mm Dia. L-12.674m Fall-1.78		100mm Dia. L-20.061m Fall-1.76		
Pipework Structural Details		Verified Clay or PVC				
		Type S Bedding				

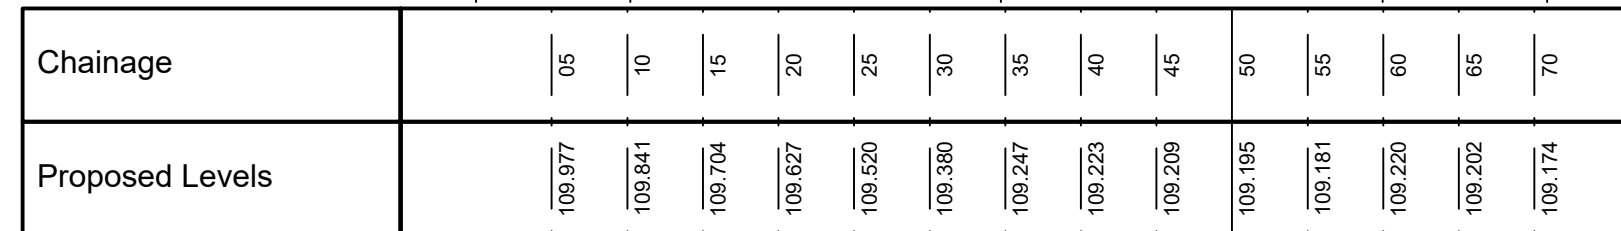


FW Details							
Reference		FW02 6.000	FW03 6.001	FW04 6.002		FW07 6.003	FW08
Pipework CL		110.450	110.250	109.650		109.650	109.235
Pipework IL		108.850	108.650	107.200		106.830	106.750
Pipework Details		100mm Dia. L-9.466m Fall:1:45	100mm Dia. L-24.504m Fall:1:17	100mm Dia. L-25.267m Fall:1:68		150mm Dia. L-10.154m Fall:1:145	
Pipework Structural Details		Vitrified Clay or PVC					
		Type S Bedding					

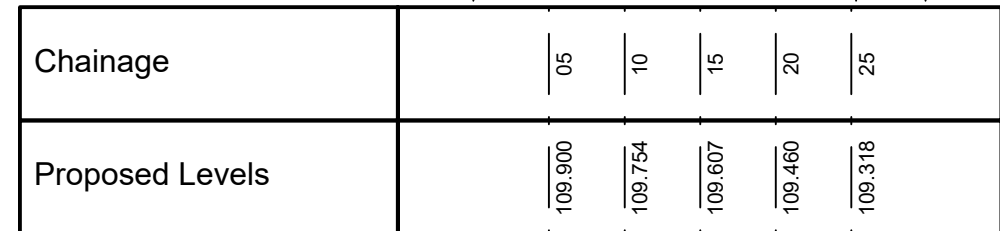

FW Details			7.00
Reference	FW35	7.00	FW32 FW37
Pipework CL	105.00		105.350 105.005
Pipework IL	105.40		105.800 105.830
Pipework Details	100mm Dia. L-23.620m Fall-1:20		●
Pipework Structural Details	Vitrified Clay or PVC		
	Type S Bedding		

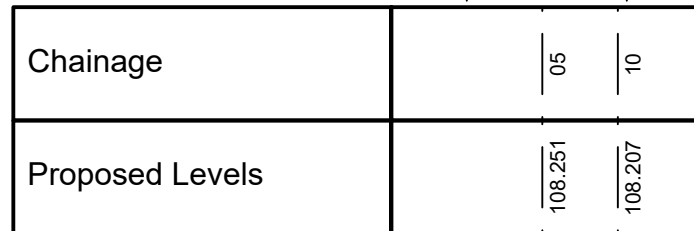

FW Details			
Reference		FW40	FW41
Pipework CL		108.335	108.220
Pipework IL		106.735 105.530	105.480 105.480
Pipework Details		100mm Dia L-9.117m Fall-1:8	
Pipework Structural Details	Vitrified Clay or PVC		
	Type S Bedding		

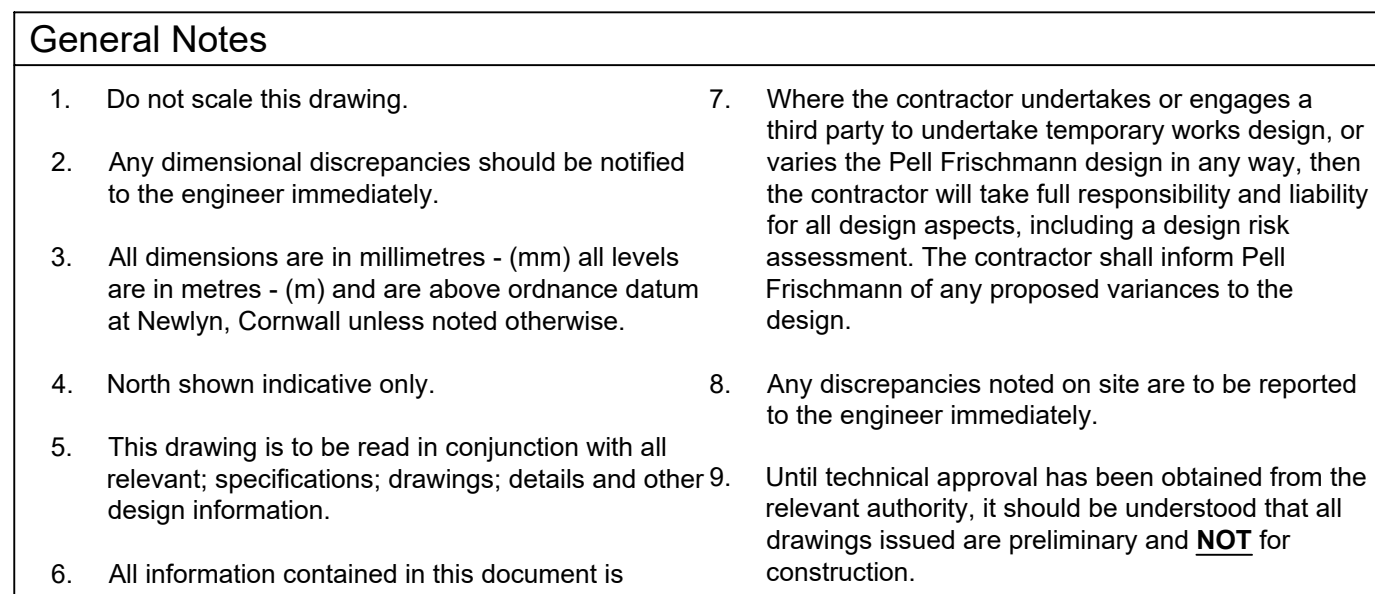

	Name	Date	Status Code
Drawn	J. NICHOLSON	JAN 2025	S4
Designed	J. NICHOLSON	JAN 2025	Scale As Shown
Eng Chk	J. NICHOLSON	JAN 2025	Revision
Approved	L. HULKA	JAN 2025	P03