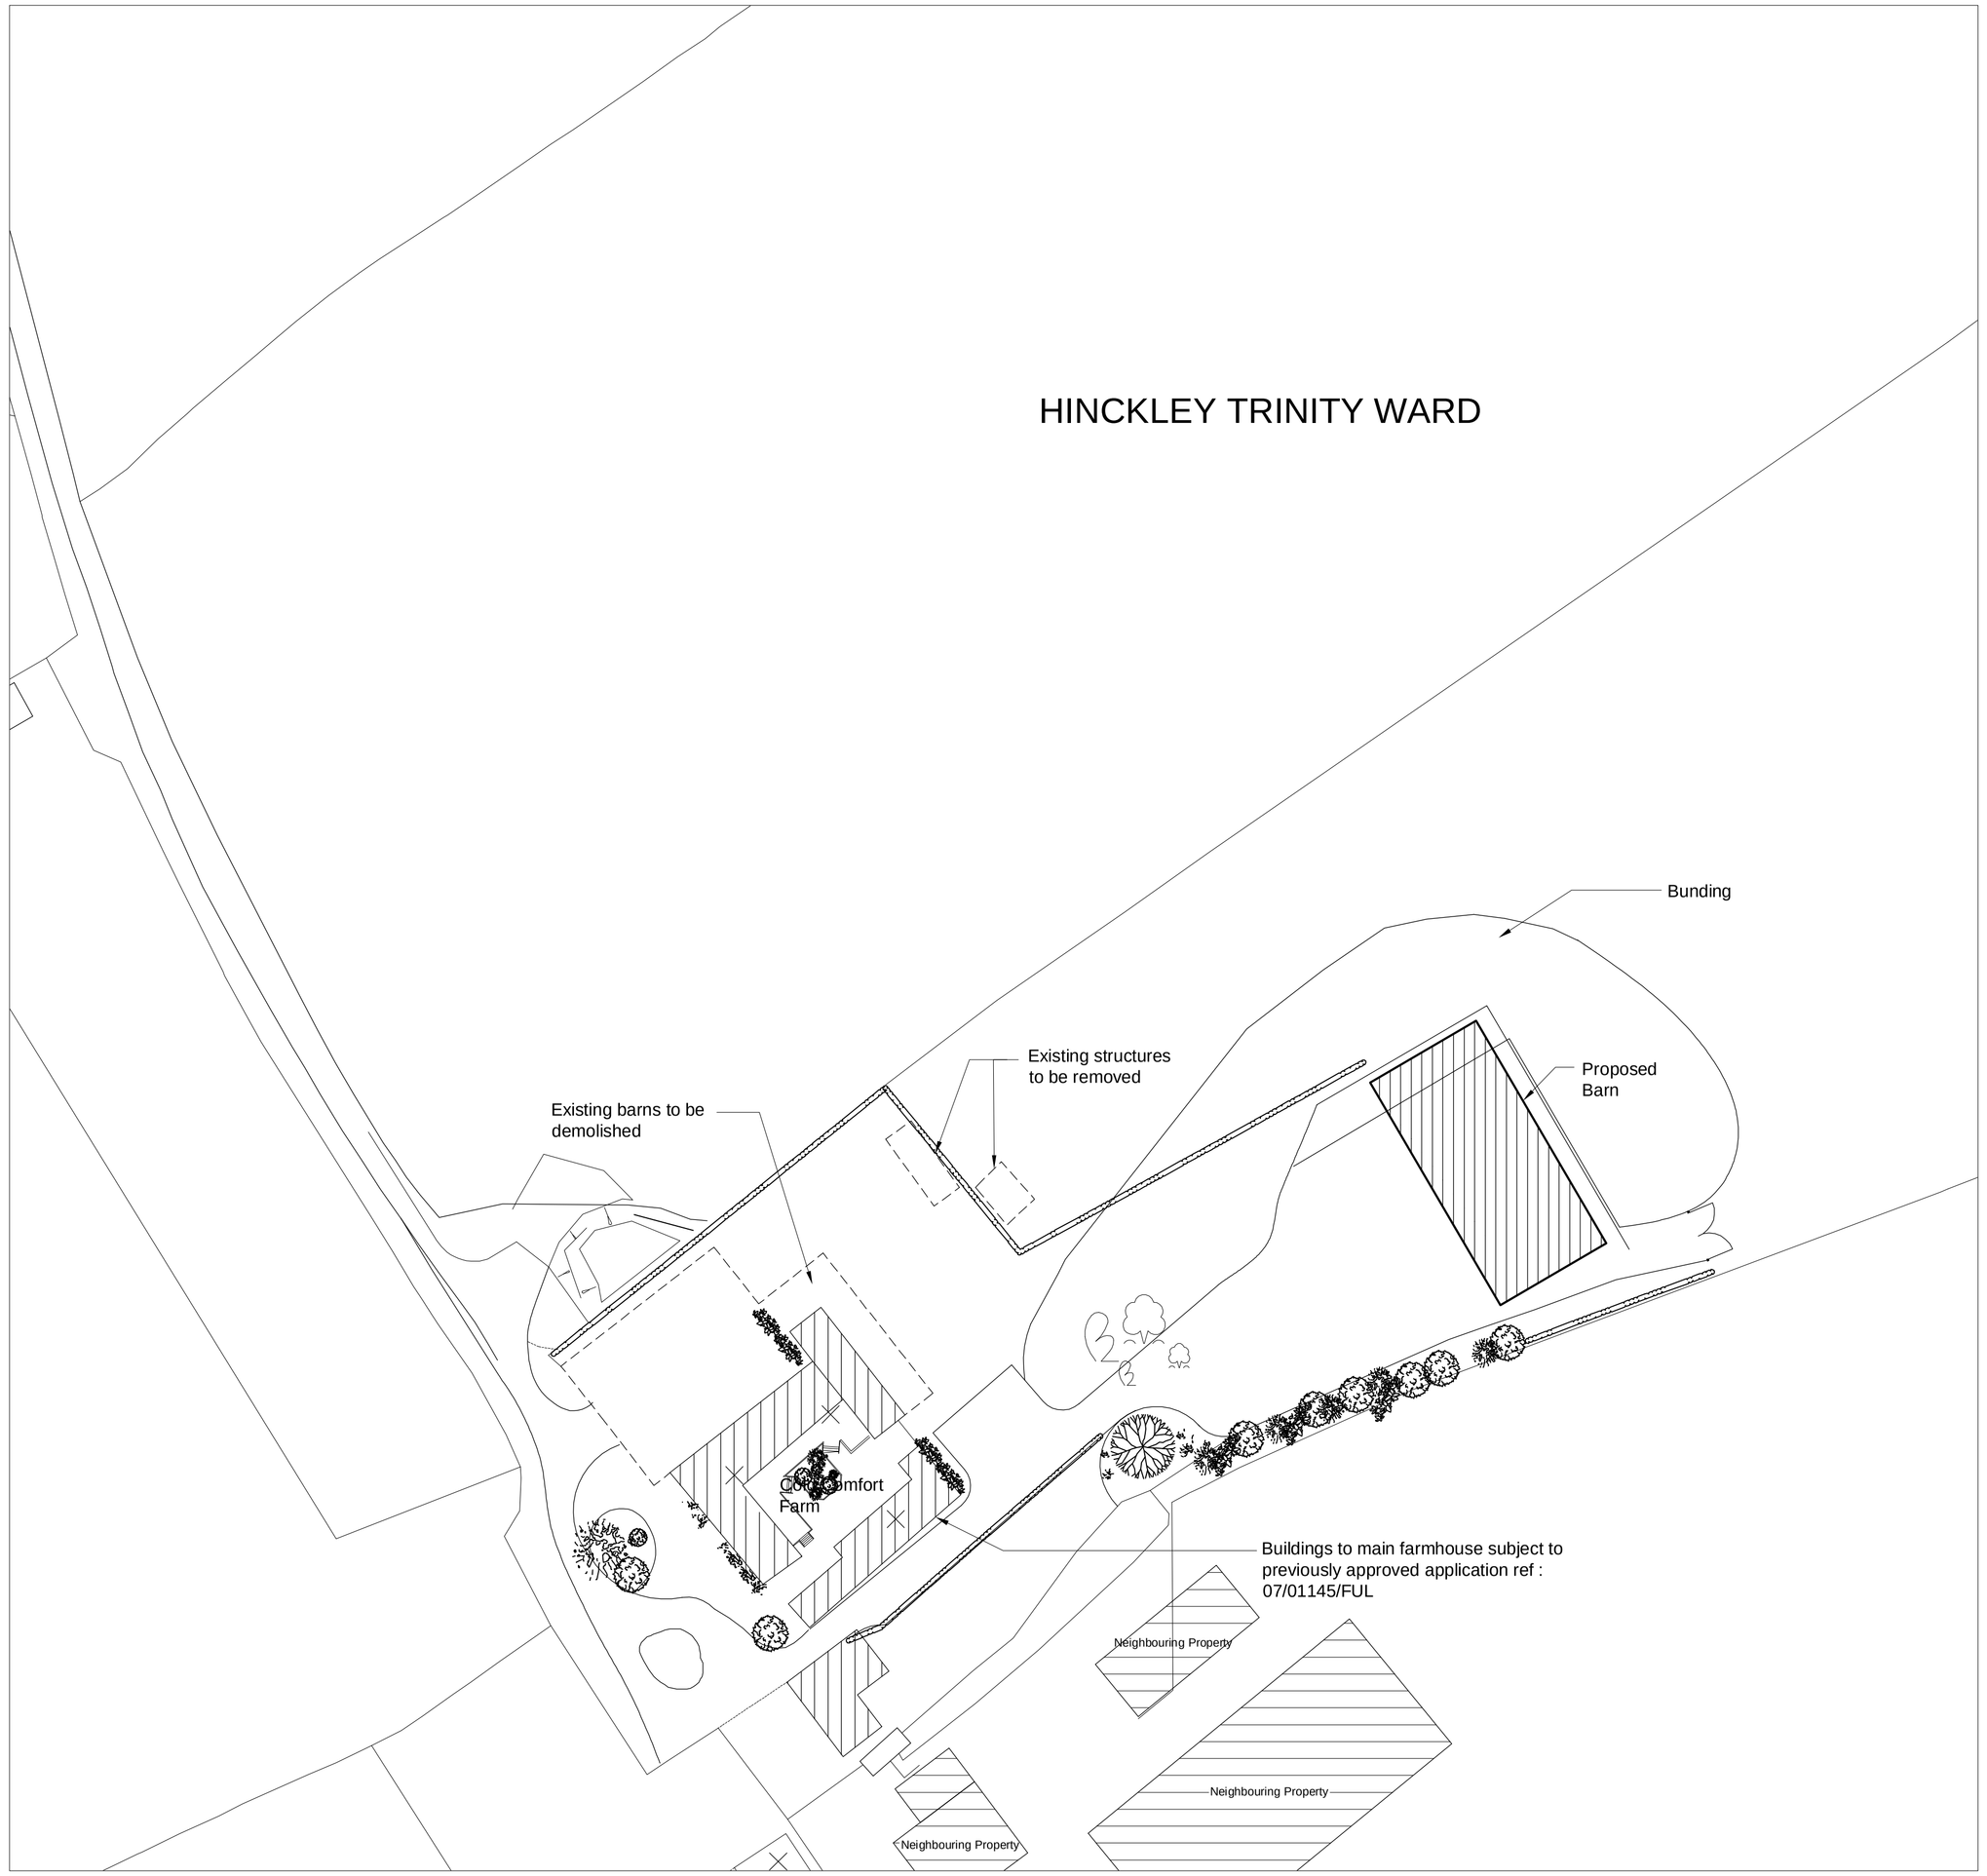

BARN LOCATION PLAN scale 1:500

0 10 20 30 40 50

Scale (m)

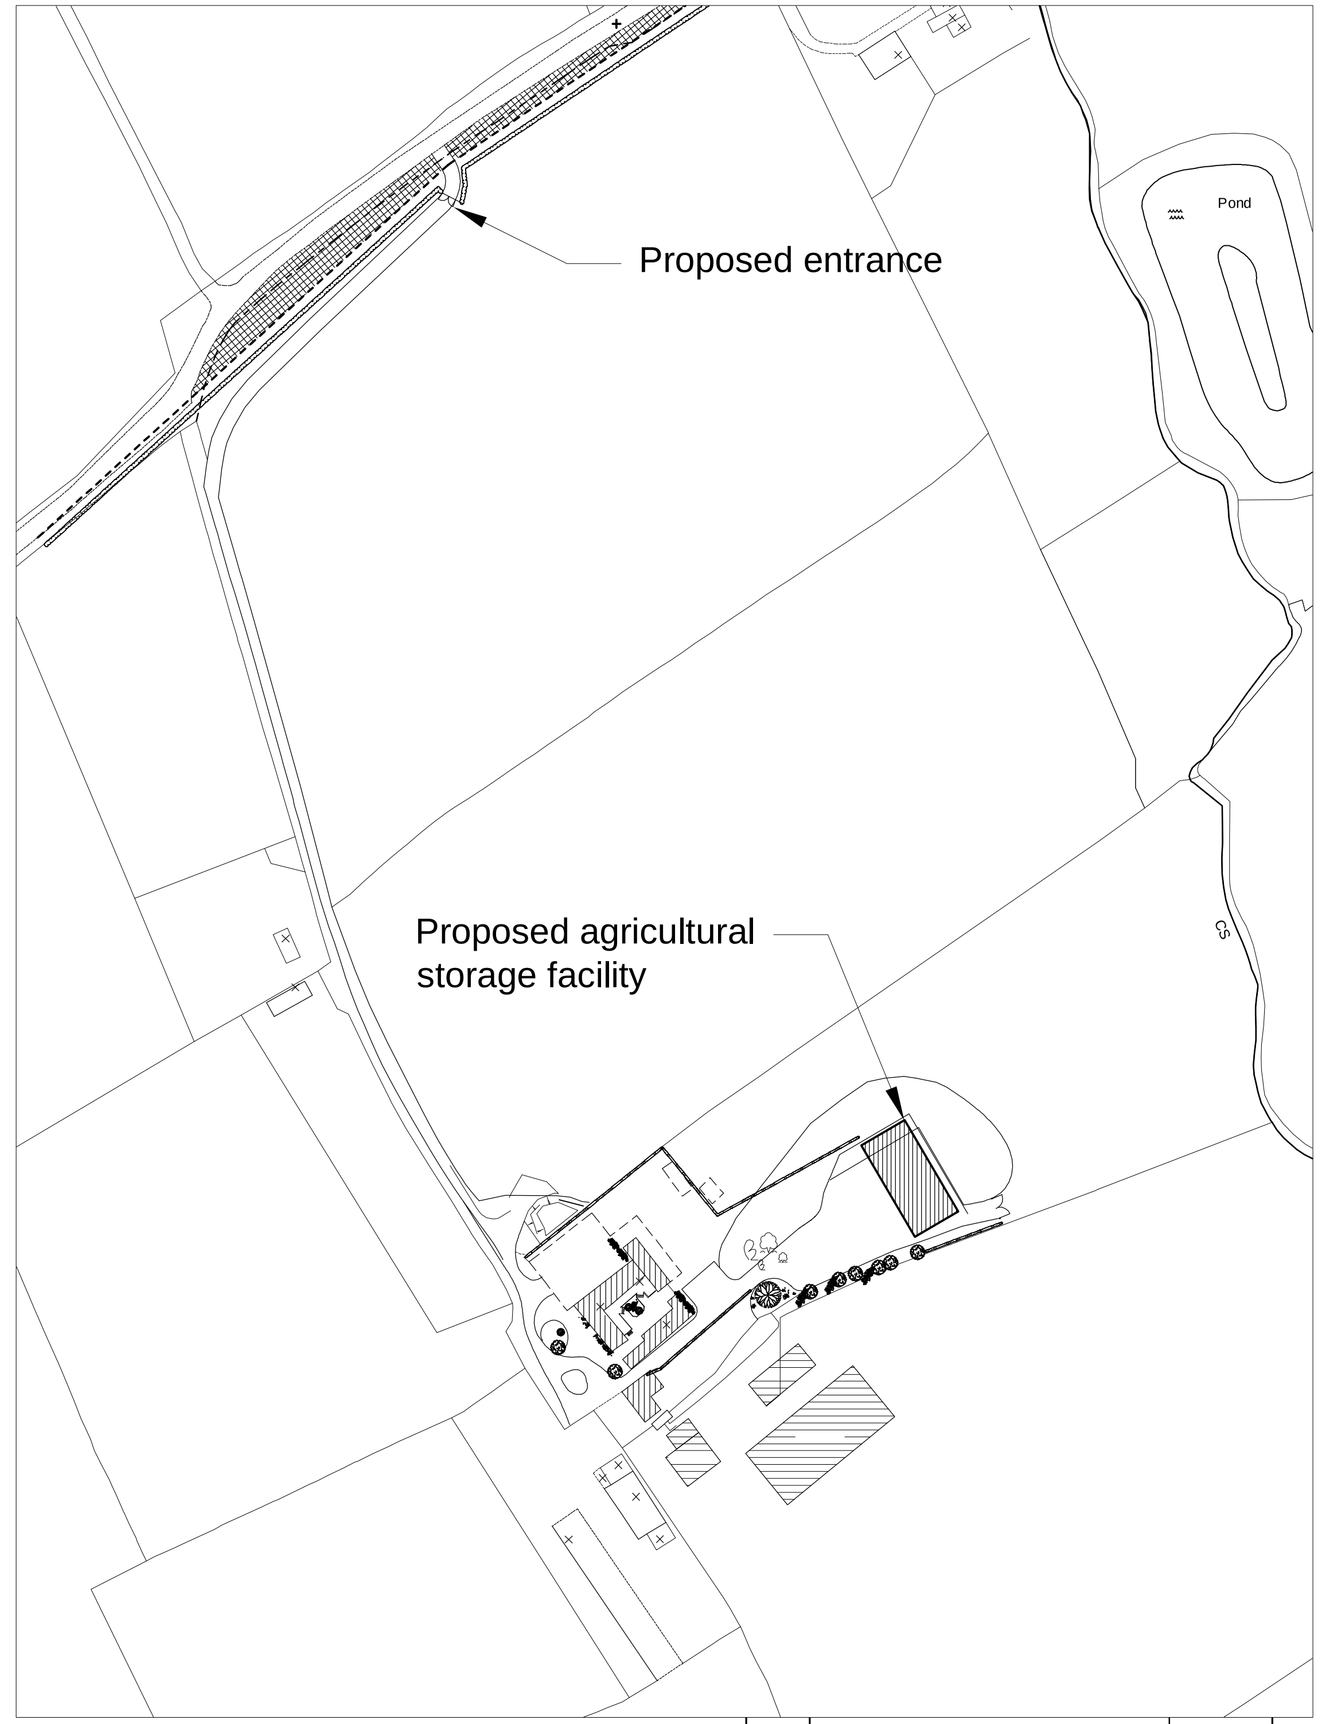

BLOCK PLAN scale 1:1250

0 10 20 30 40 50

Scale (m)

N

REV REF:	REVISION DESCRIPTION:	DATE:	BY:

Created by: SNL | Checked by: | Date checked:

CLIENT
CHRIS MCMANUS
COLD COMFORT FARM
ROGUES LANE
BARWELL
LE10 3DX

DATE: December '08 | SCALE: VAR

DRAWING NO.: 2551.RH.05.106 | ISSUE NO.:

TITLE
Proposed Erection of
Portal Framed Barn

PROPOSED BARN PLAN
& BLOCK PLAN

CORPORATE ARCHITECTURE LIMITED
CHARTERED ARCHITECTS
35 Lancaster Road Ilkley Lancaster LE9 4 GR
Tel: 0116 278 3257 Fax: 0116 2780258

NO DIMENSIONS TO BE SCALED FROM THIS DRAWING, ALL DIMENSIONS TO BE CHECKED ON SITE. ANY DISCREPANCIES WITH THE DRAWING TO BE REPORTED AND CLARIFIED PRIOR TO COMMENCING WORKS ON SITE. IF IN DOUBT - ASK. THIS INFORMATION IS COPYRIGHT.

THIS DRAWING HAS BEEN CREATED IN AutoCAD - IF IN DOUBT ASK.

DEFINED SCALE SET @ A1 ONLY

PDF created with pdfFactory Pro trial version www.pdffactory.com