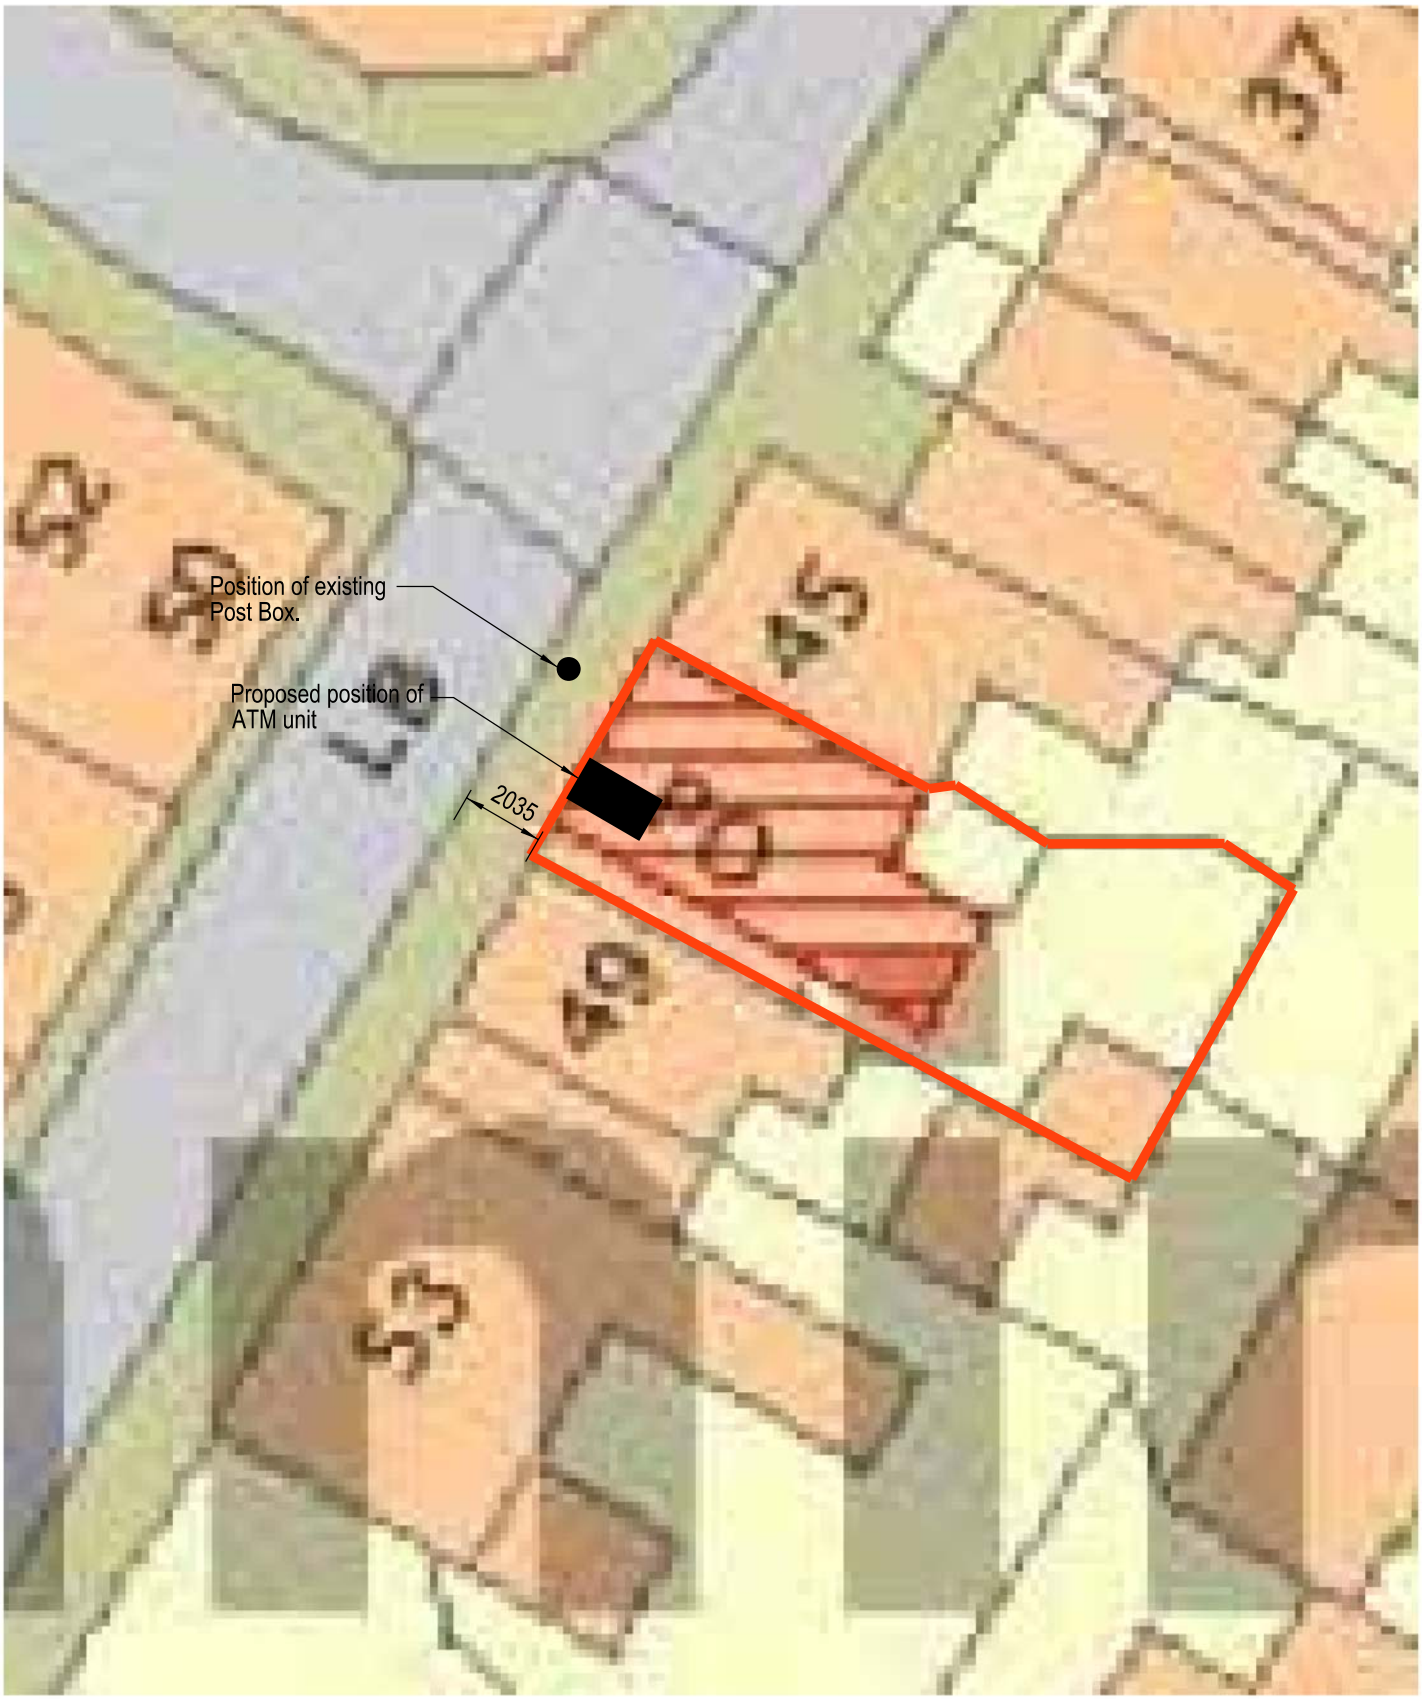

N

Site Location block Plan (1:200)

BANK OF IRELAND ATM INSTALLATION ROLL-OUT PROGRAMME. 47 HIGH STREET, BARWELL, LEICESTERSHIRE. LE9 8DS.